Q:\2151-2200\2195-01 Chipper and Flaker\Dwgs\CAD\2195-01-02&03 Existing & Proposed Site Layout (Rev C).dwg

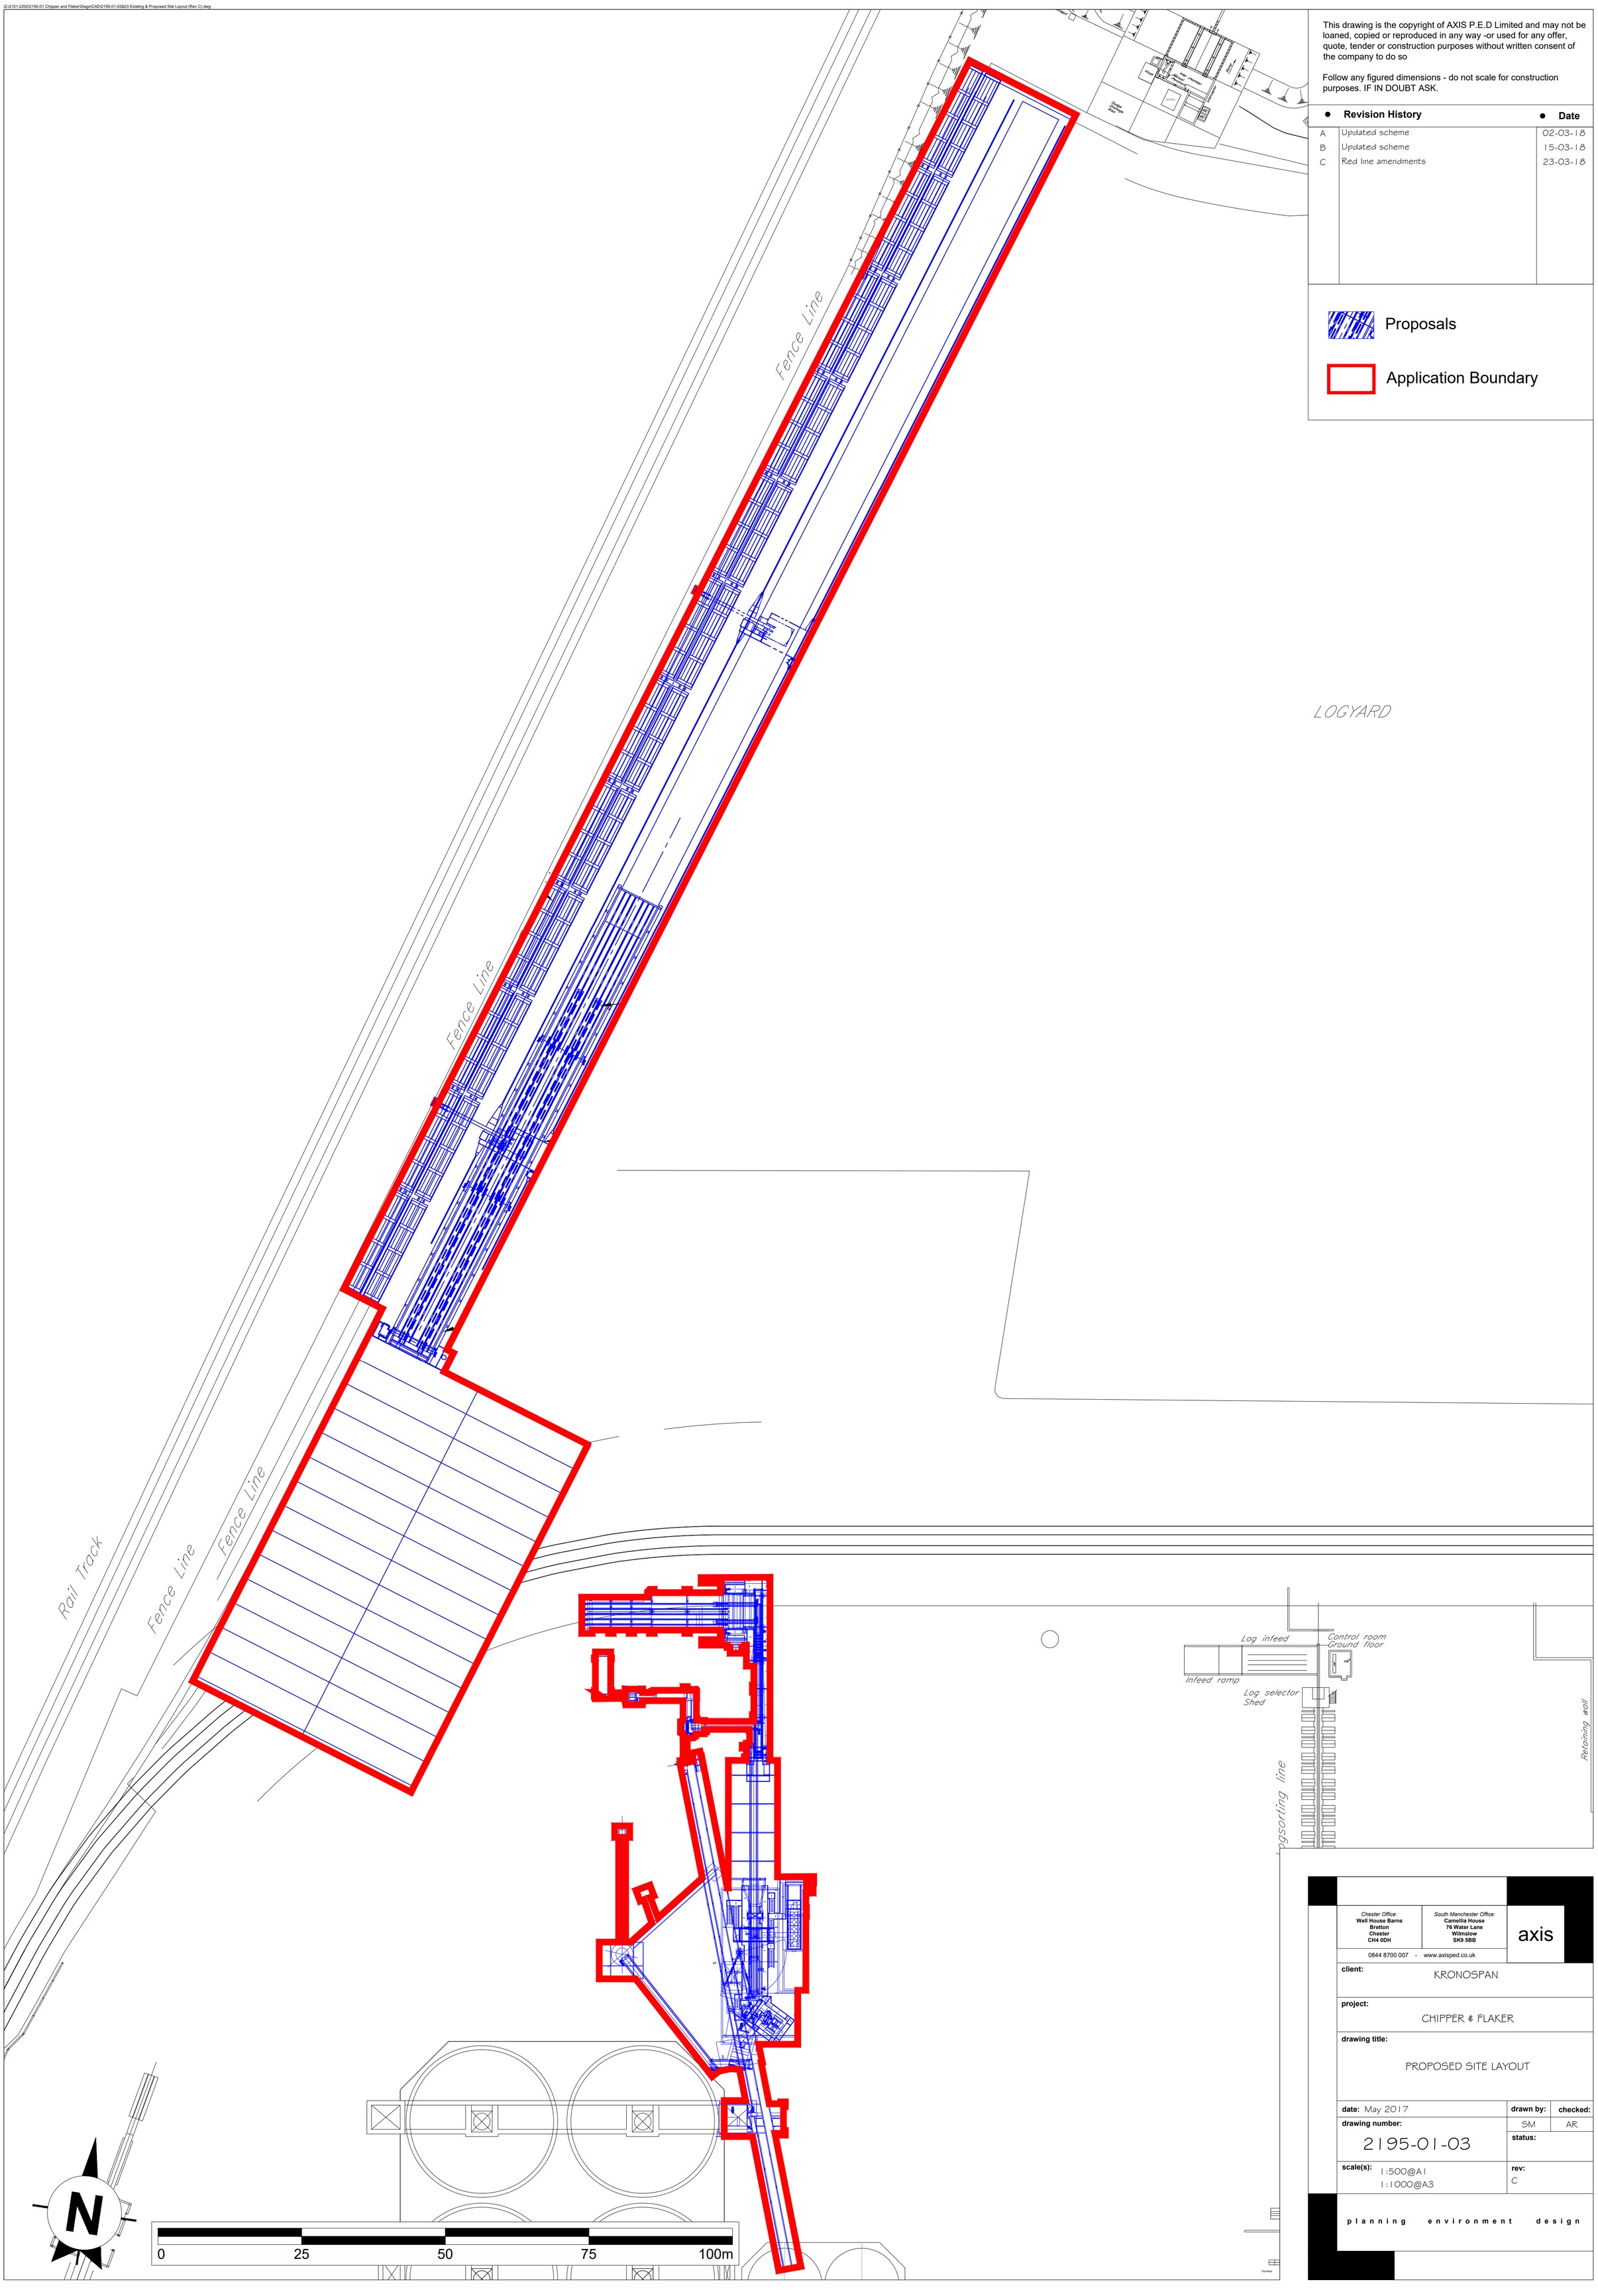

This drawing is the copyright of AXIS P.E.D Limited and may not be loaned, copied or reproduced in any way -or used for any offer, quote, tender or construction purposes without written consent of the company to do so

Follow any figured dimensions - do not scale for construction purposes. IF IN DOUBT ASK.

	Revision History	Date
A	Updated scheme	02-03-18
B	Updated scheme	15-03-18
C	Red line amendments	23-03-18

Proposals

Application Boundary

Chester Office:
Well House Barns
Bretton
Chester
CH4 0DH

South Manchester Office:
Camellia House
76 Water Lane
Wilmslow
SK9 5BB

0844 8700 007 - www.axisped.co.uk

axis

client: KRONOSPAN

project: CHIPPER & FLAKER

drawing title: PROPOSED SITE LAYOUT

date: May 2017	drawn by:	checked:
drawing number: 2195-01-03	SM	AR
	status:	
scale(s): 1:500@A1 1:1000@A3	rev: C	

planning environment design