


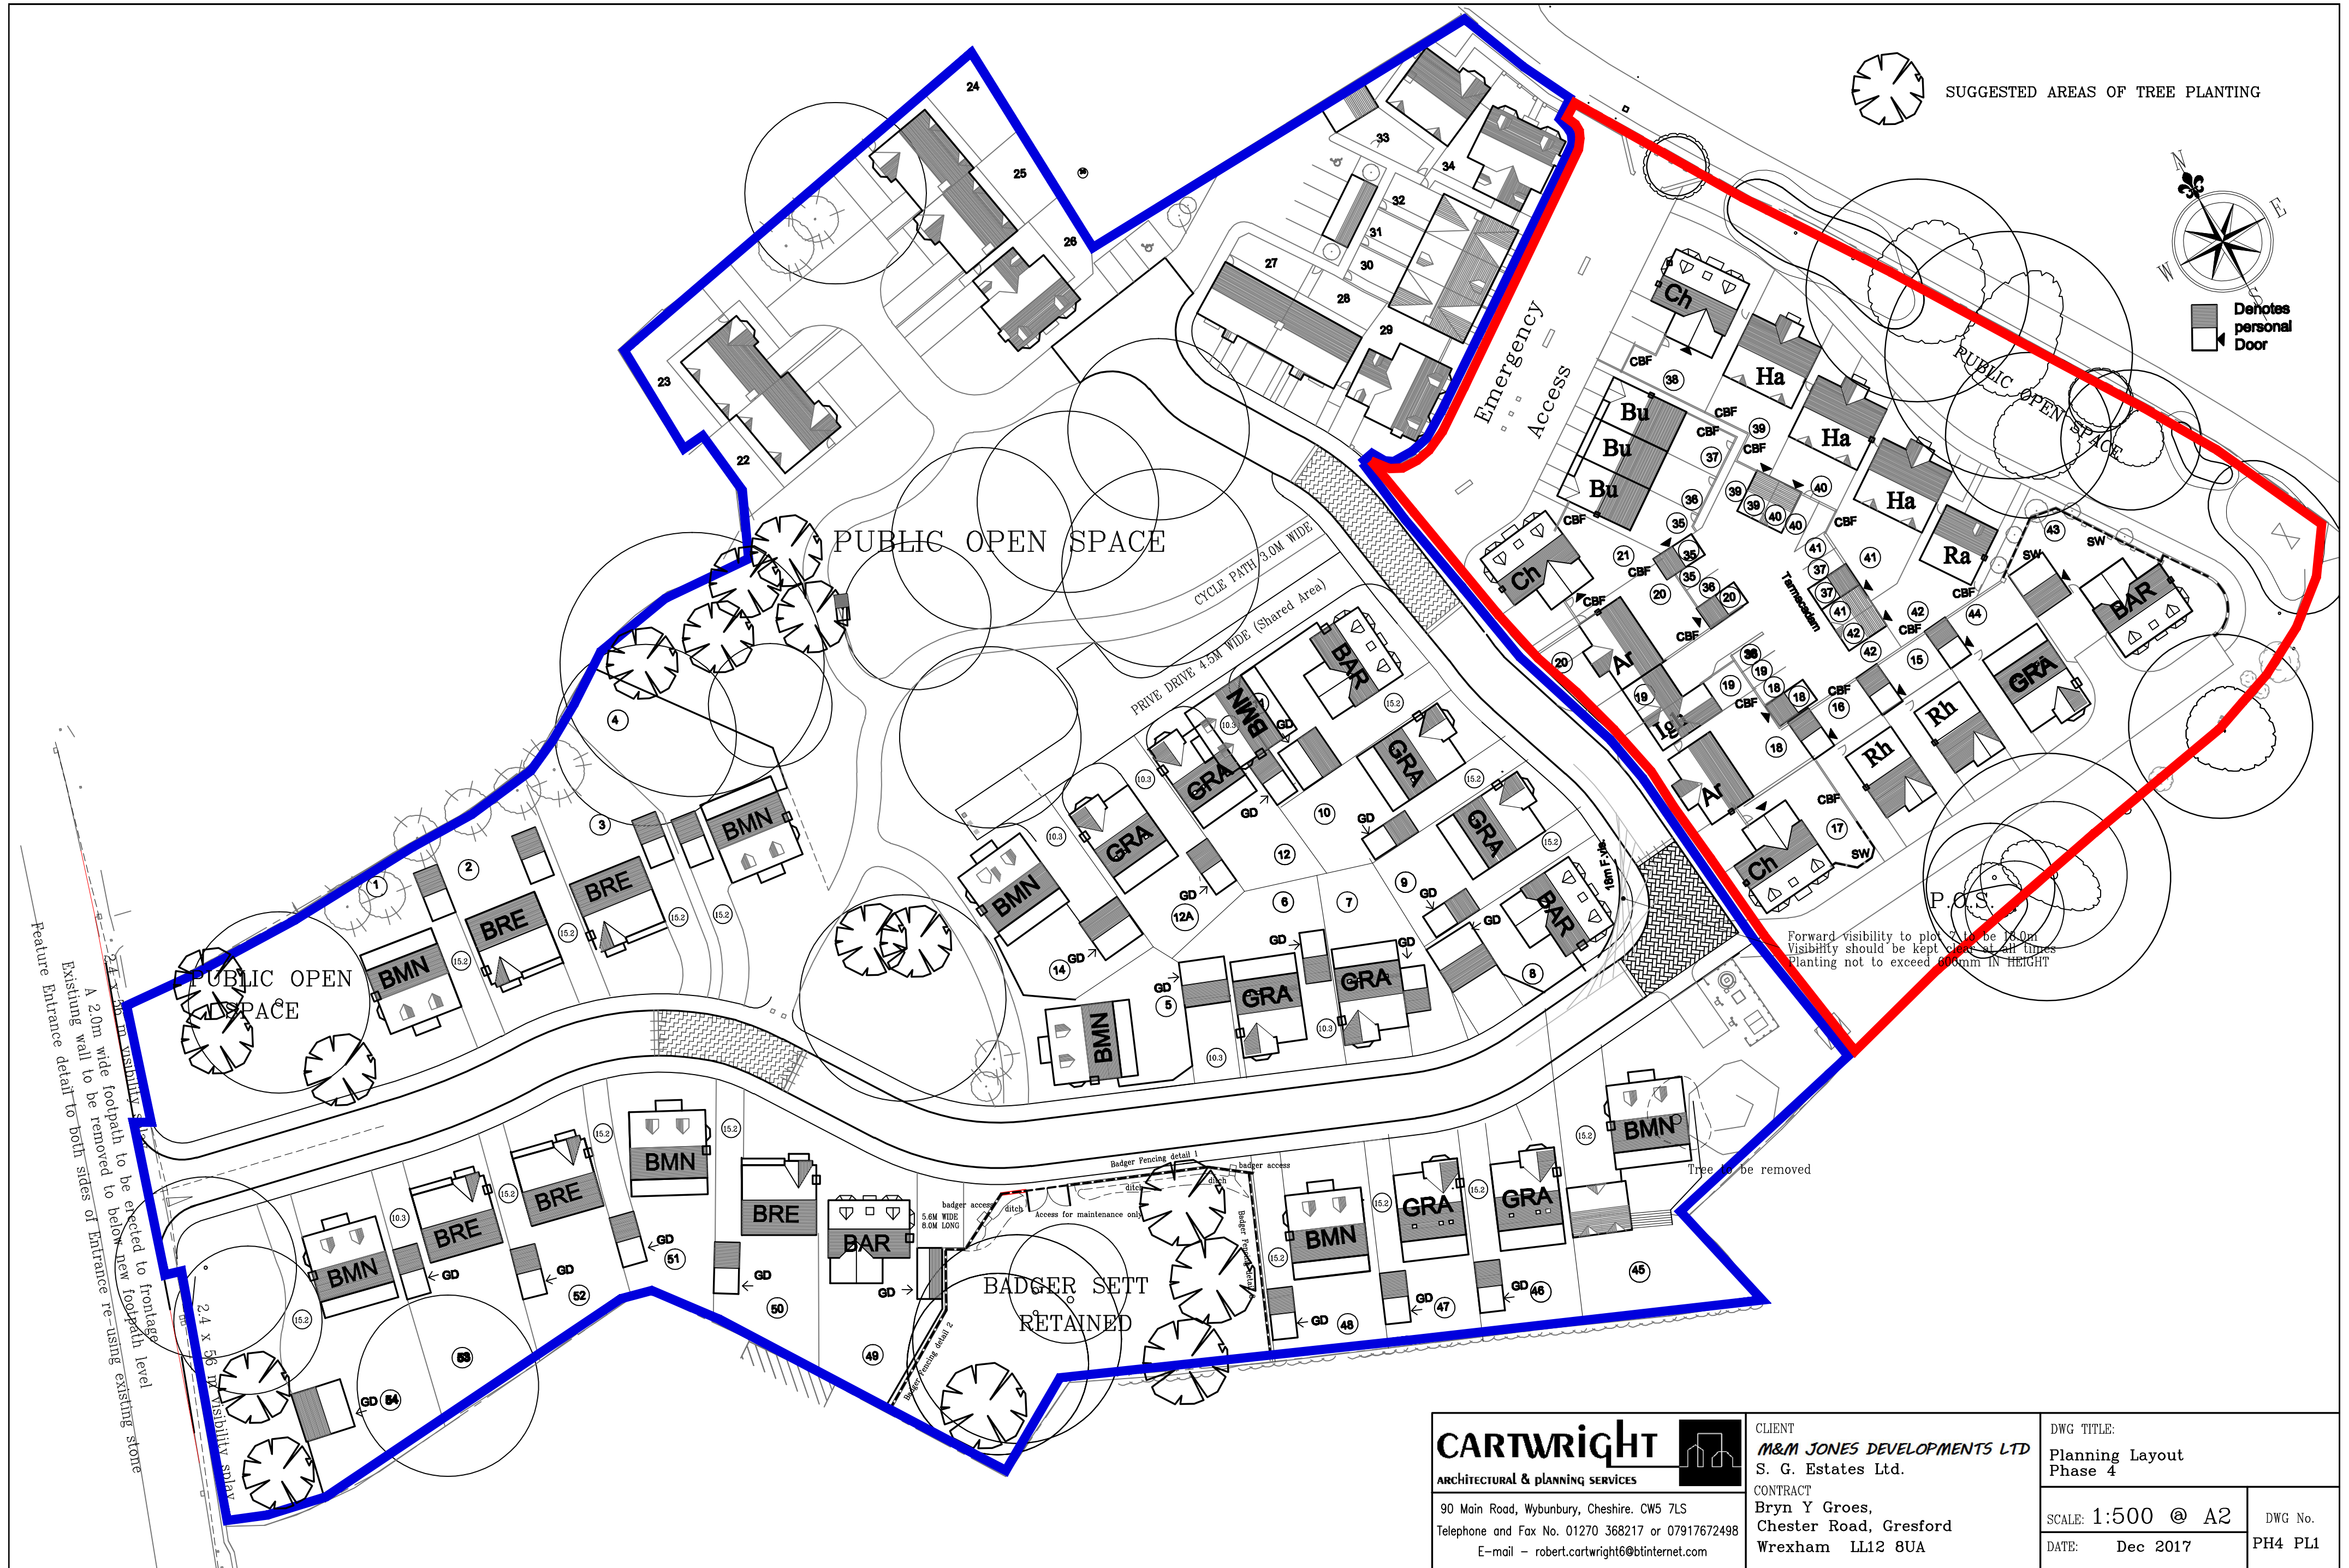

CARTWRIGHT
ARCHITECTURAL & PLANNING SERVICES
90 Main Road, Wybunbury, Cheshire. CW5 7LS
Telephone and Fax No. 01270 368217 or 07917672498
E-mail - robert.cartwright6@btinternet.com

CLIENT
M&M JONES DEVELOPMENTS LTD
S. G. Estates Ltd.
CONTRACT
Bryn Y Groes,
Chester Road, Gresford
Wrexham LL12 8UA

DWG TITLE: Planning Layout Phase 4	
SCALE: 1:500 @ A2	DWG No. PH4 PL1
DATE: Dec 2017	