

Horizontal illuminance maintained $z =$
Champion 2kw HQITS WNL @ 15m





Calculation Summary						LPF Area Summary	
Label	Cat Type	Units	Avg	Max	Min	Min/Avg	Min/Max
Illuminance	Lux	57.20	519.6	0.0	0.00	0.00	
LPF Area						Total Wmts	UWLR
LPFArea 1						154663.2	0.000
Illuminance						154663.2	0.000

1 lux contour


2 lux contour

5 lux contour




Calculation Summary							
Label	CalcType	Units	Avg	Max	Min	Min/Avg	Min/Max
Overspill	Illuminance	Lux	57.20	519.6	0.0	0.00	0.00

LPD Area Summary		
Label	Total Watts	UWLR
LPDArea_1	154693.2	0.000

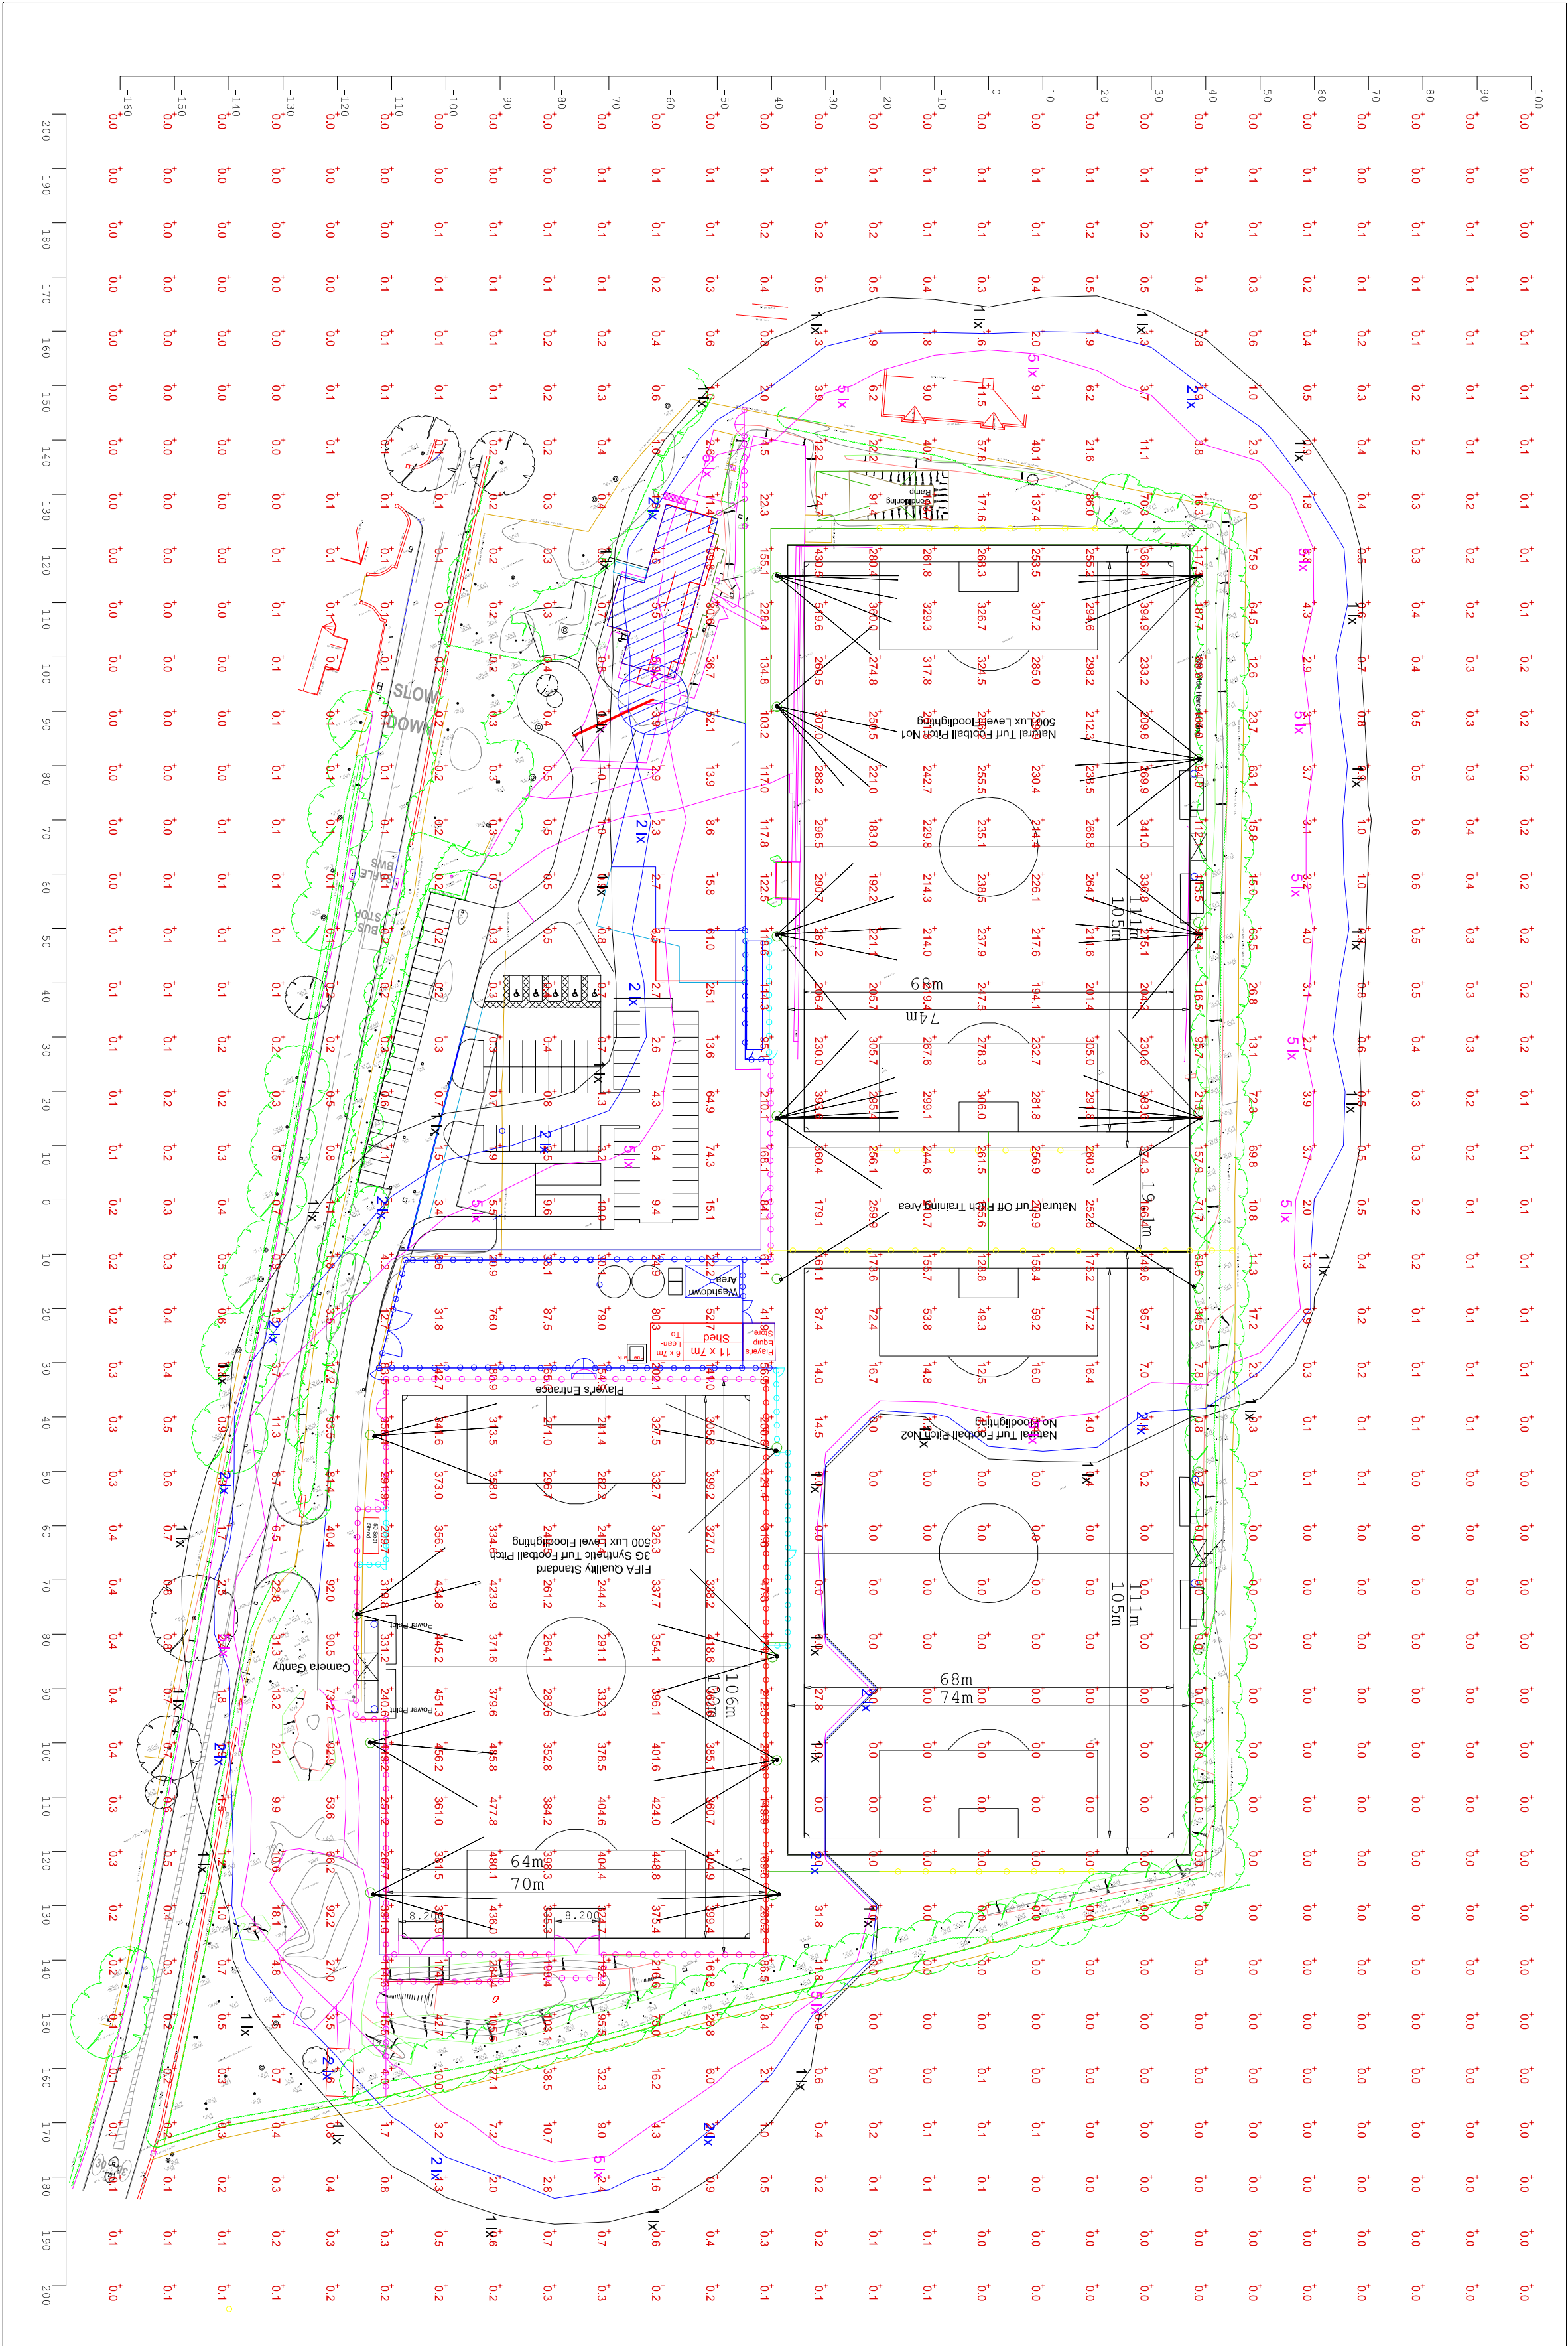


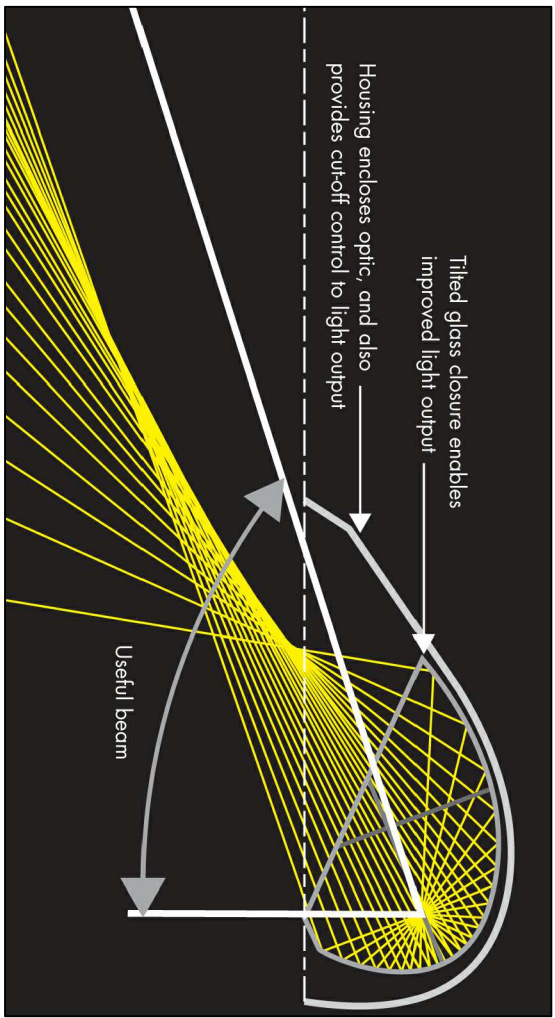[illegible]







Floodlighting and Electrical Services Limited
 Drawn by: NIV
 Checked by: -
 Scale: NTS @ A1
 Revision: 03
 Project/Lizard Ref.:
 Date: 07 03 18
 Drawing Number:

FOR APPROVAL

SAPCA
MEMBER

Thorn Lighting Limited
Durmangate
Spennymoor
Co. Durham
DL16 6HL

Tel: 01388 420042
Fax: 01388 420156
www.thornlighting.co.uk

Copyright in this drawing is the property of Thom Lighting Limited. It must not be reproduced nor amended without the written consent of Thom Lighting Limited.
Do not scale from this drawing.