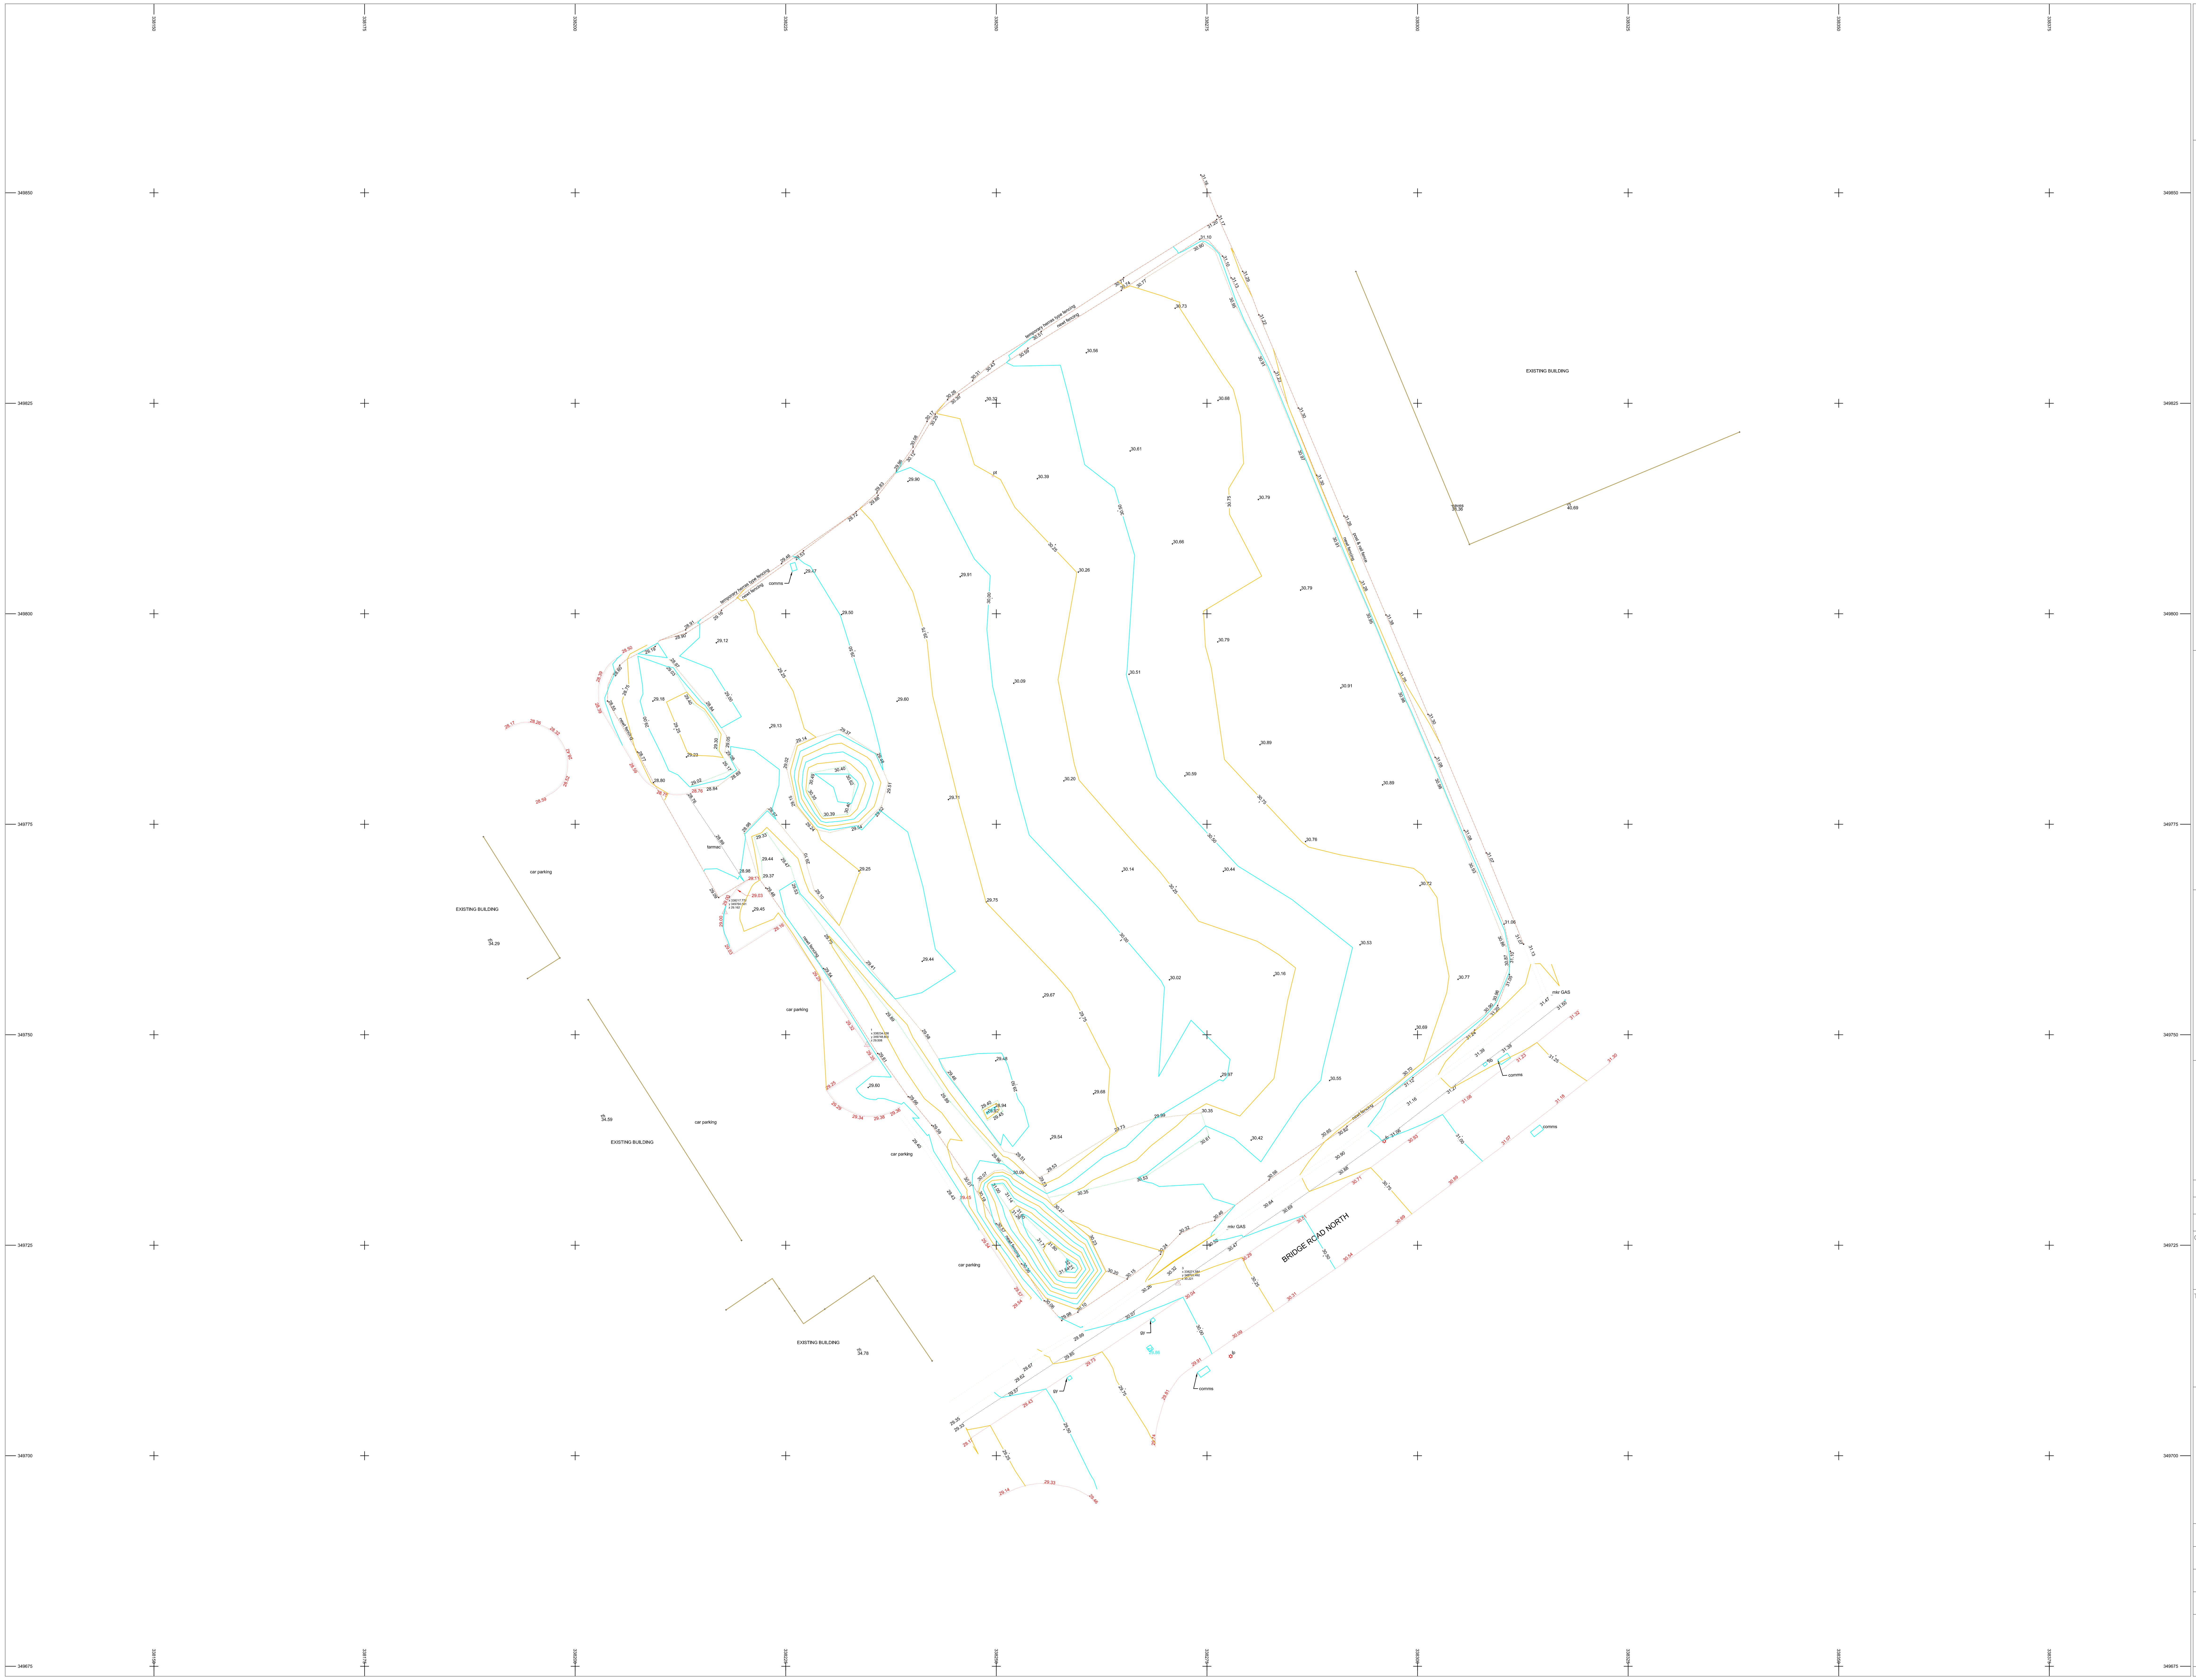

STANDARD REFERENCE & ABBREVIATIONS

DRAINAGE CHANNEL

NOTES:

1. All road channel levels are taken at the bottom of the kerb unless otherwise stated.
2. All top of kerb levels are taken at rear of kerb unless otherwise stated.

DATUM NOTES:

* Levels are to Ordnance Datum derived using GPS
* Grid is based on O/S derived using GPS.

REV	DATE	COMMENT	CAD

CLIENT

C4 CONSULTING

TITLE

Topographic survey of land off
Bridge Road North,
Wrexham,
LL13.

H D SURVEYING

HD Surveying Limited
Suite 3, Renford House,
24 High Street,
Wolstanton,
Newcastle under Lyme
Staffordshire,
ST5 0HB

Tel: 01782 715565

email: survey@hdsurveying.co.uk

www.hdsurveying.co.uk

DATE: 21/02/2018		JOB No: 01926	
DRAWING No: 01926_001_T_0		REV: 0	
DRAWN: RD		SURVEYED: RD	
APPROVED: CH		SCALE: 1:250 @ A0	

© Copyright HD Surveying Limited. 12/09/14