


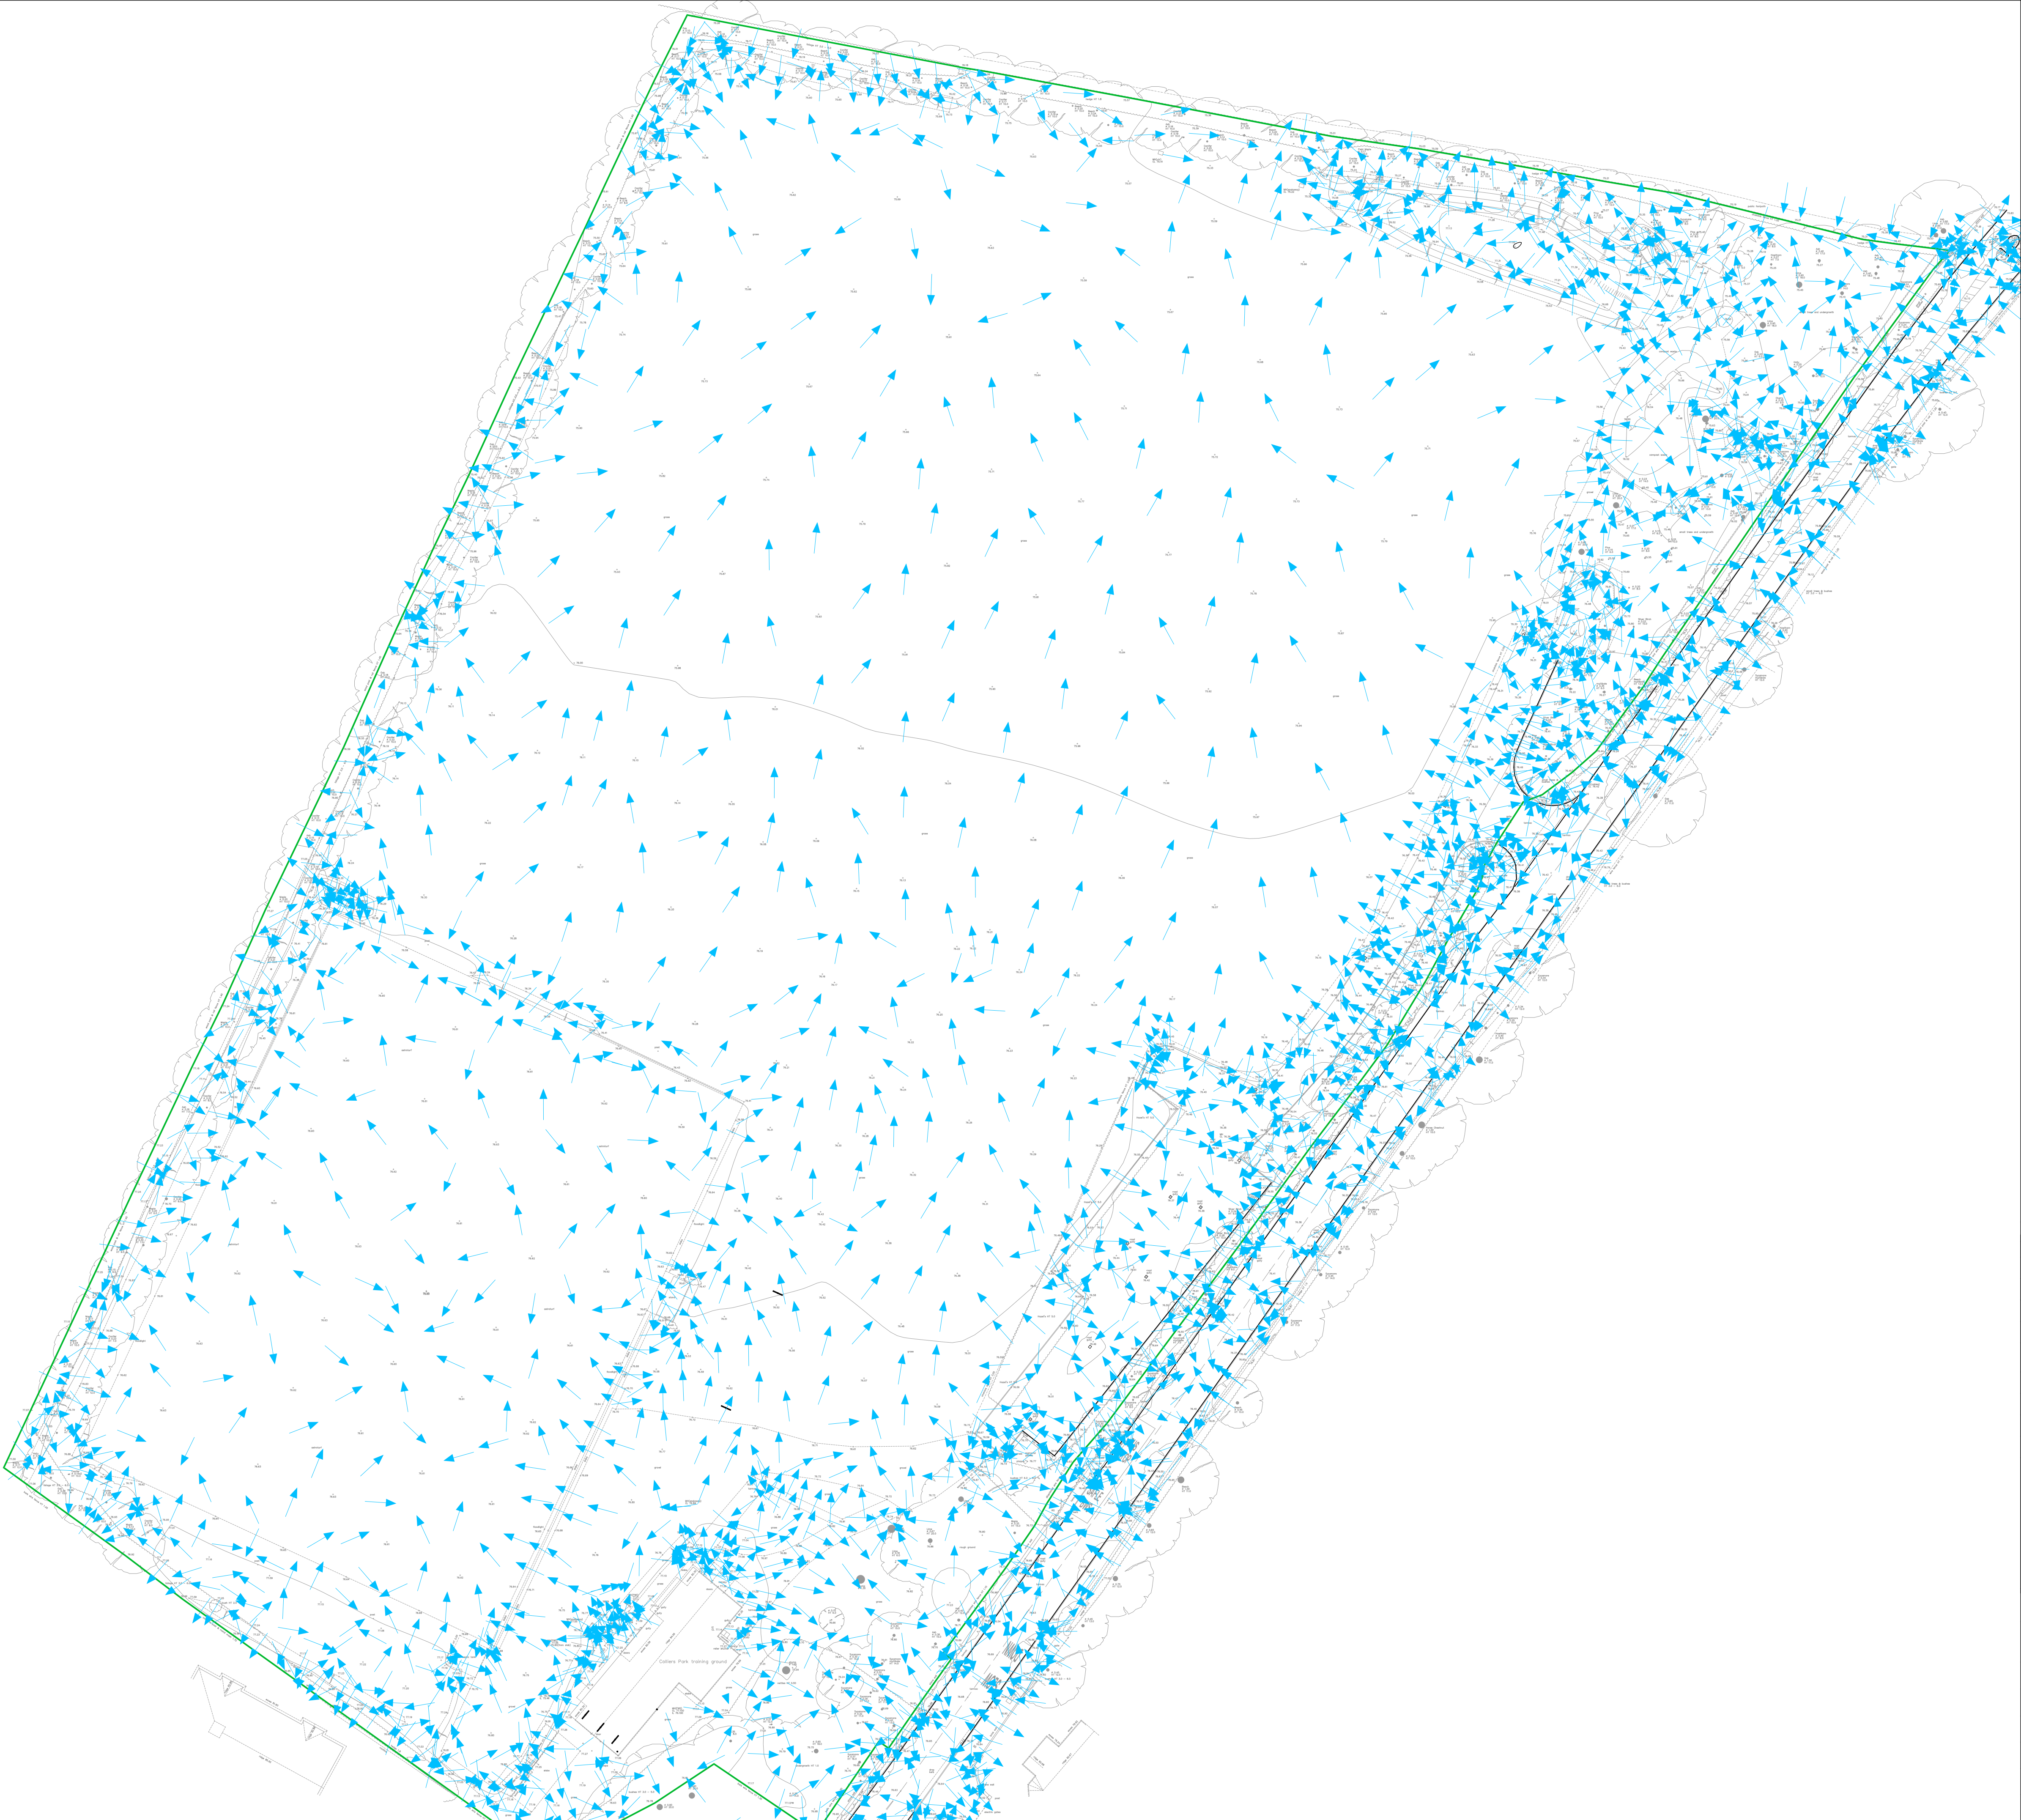

NOTES

1. DO NOT SCALE FROM THIS DRAWING.

2. ALL LEVELS IN METERS UNLESS NOTED OTHERWISE ON DRAWING.

3. THIS DRAWING IS TO BE READ IN CONJUNCTION WITH ALL OTHER RELEVANT ENGINEER'S AND ARCHITECT'S DRAWINGS AND RELEVANT SPECIFICATION CLAUSES.

4. PLEASE REFER TO ARCHITECTS DRAWINGS FOR FINAL BUILDING LOCATION.

KEY

DENOTES DIRECTION OF SURFACE WATER FLOW.

Revisions.

Revision	Made by	Date	Checked	Description

Bingham Rawlings Partnership Limited

Consulting Civil & Structural Engineers

The Stables

1 Grosvenor Road Wrexham LL11 1BS

Telephone:(01978) 353522

Fax:(01978) 355177

e-mail : consult@brp2000.co.uk

b.r.p

Bingham Rawlings Partnership Limited

Project

COLLIERS PARK, WREXHAM.

Drawing Title

EXISTING FLOOD ROUTING.

Architect	LAWRAY ARCHITECTS
Client	WALES FOOTBALL ASSOCIATION
Scale	STATED
Drawn	B.Thorne
Date	26/01/18
Checked	I.Rowlands

3829

EW12

Revision				