



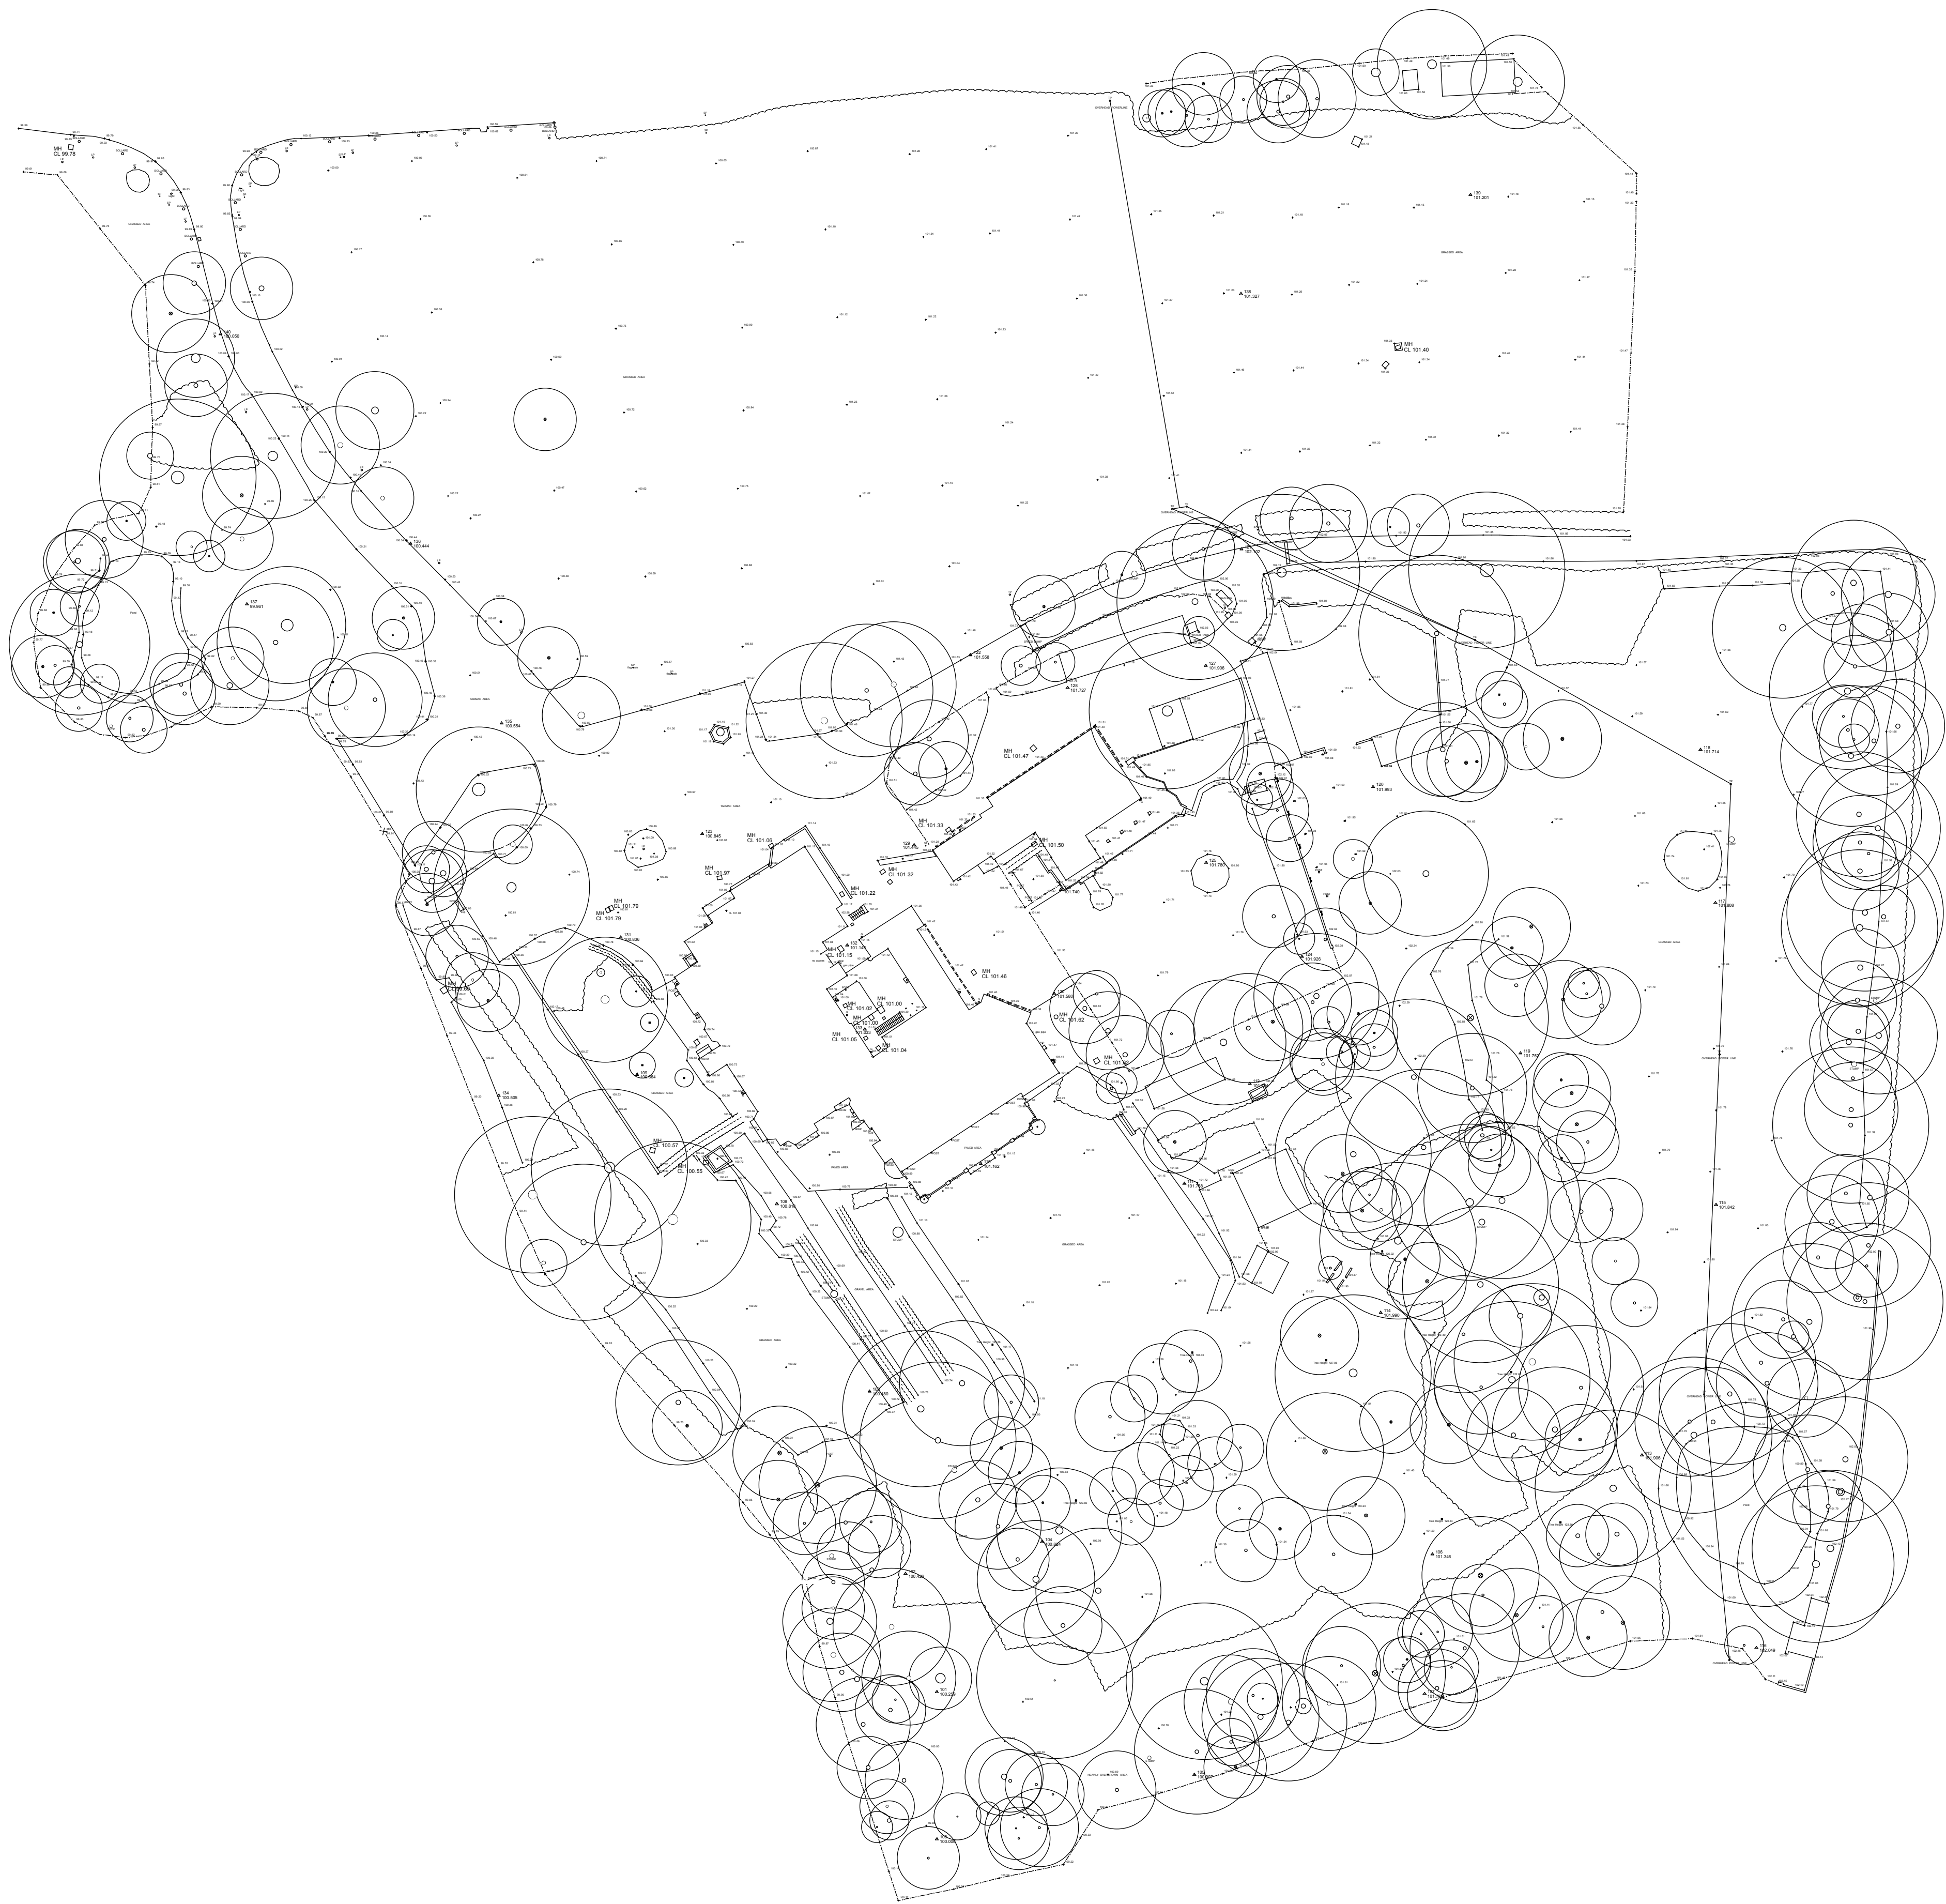

KEY

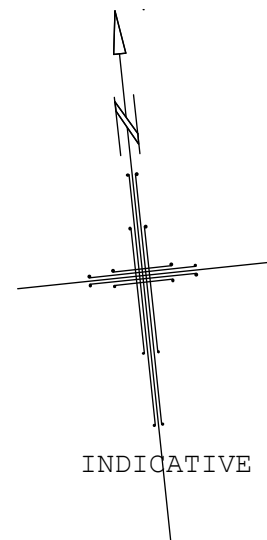

- BS BUS STOP
- BT BRITISH TELECOM COVER
- CL COVER LEVEL
- COV COVER
- CTV CABLE TELEVISION COVER
- EP ELECTRICITY POLE
- ER EARTHING ROD
- FH FIRE HYDRANT
- FL FLOOR LEVEL
- G GULLEY
- HT HEIGHT
- IL INVERT LEVEL
- LB LITTER BIN
- LP LAMP POST
- MH MANHOLE
- MKR MARKER
- MT MERCURY TELEPHONE COVER
- NB NOTICE BOARD
- PB PILLAR BOX
- PO POST OFFICE COVER
- RE RODDING EYE
- RS ROAD SIGN
- RWP RAIN WATER PIPE
- SC STOP COCK
- SP SIGN POST
- SV STOP VALVE
- TBM TEMPORARY BENCH MARK
- TCB TELEPHONE CALL BOX
- TL TRAFFIC LIGHTS
- TP TELEGRAPH POLE
- VP VENT PIPE
- W WATER COVER
- WM WATER METER

- SURVEY STATION
- FENCE LINE

LEVEL DATUM INFORMATION:
ALL LEVELS RELATED TO SURVEY STATION
VALUE 100.00

Rev	Description	Date	Dr by	App by
original by		date created		Approved by
JF		08/04/2016		LM

AHR Building Consultancy Ltd
Norwich Union House
High Street
Huddersfield
HD1 2LF
United Kingdom

T +44(0)1484 537411
F +44(0)1484 530332
E huddersfield@ahr-global.com
www.ahr-global.com

client		ROBINWOOD ACTIVITY CENTRES	
project		CROSS LANES HOTEL WREXHAM	
drawing		TOPOGRAPHICAL SURVEY	
project number		scale	
2016.00318.SU1		1:500 @A1	
drawing number		issue status	
01		INFORMATION	

This drawing is to be read in conjunction with all related drawings. All dimensions must be checked and verified on site before commencing any work or producing shop drawings. The originator should be notified immediately of any discrepancy. This drawing is copyright and remains the property of AHR.