


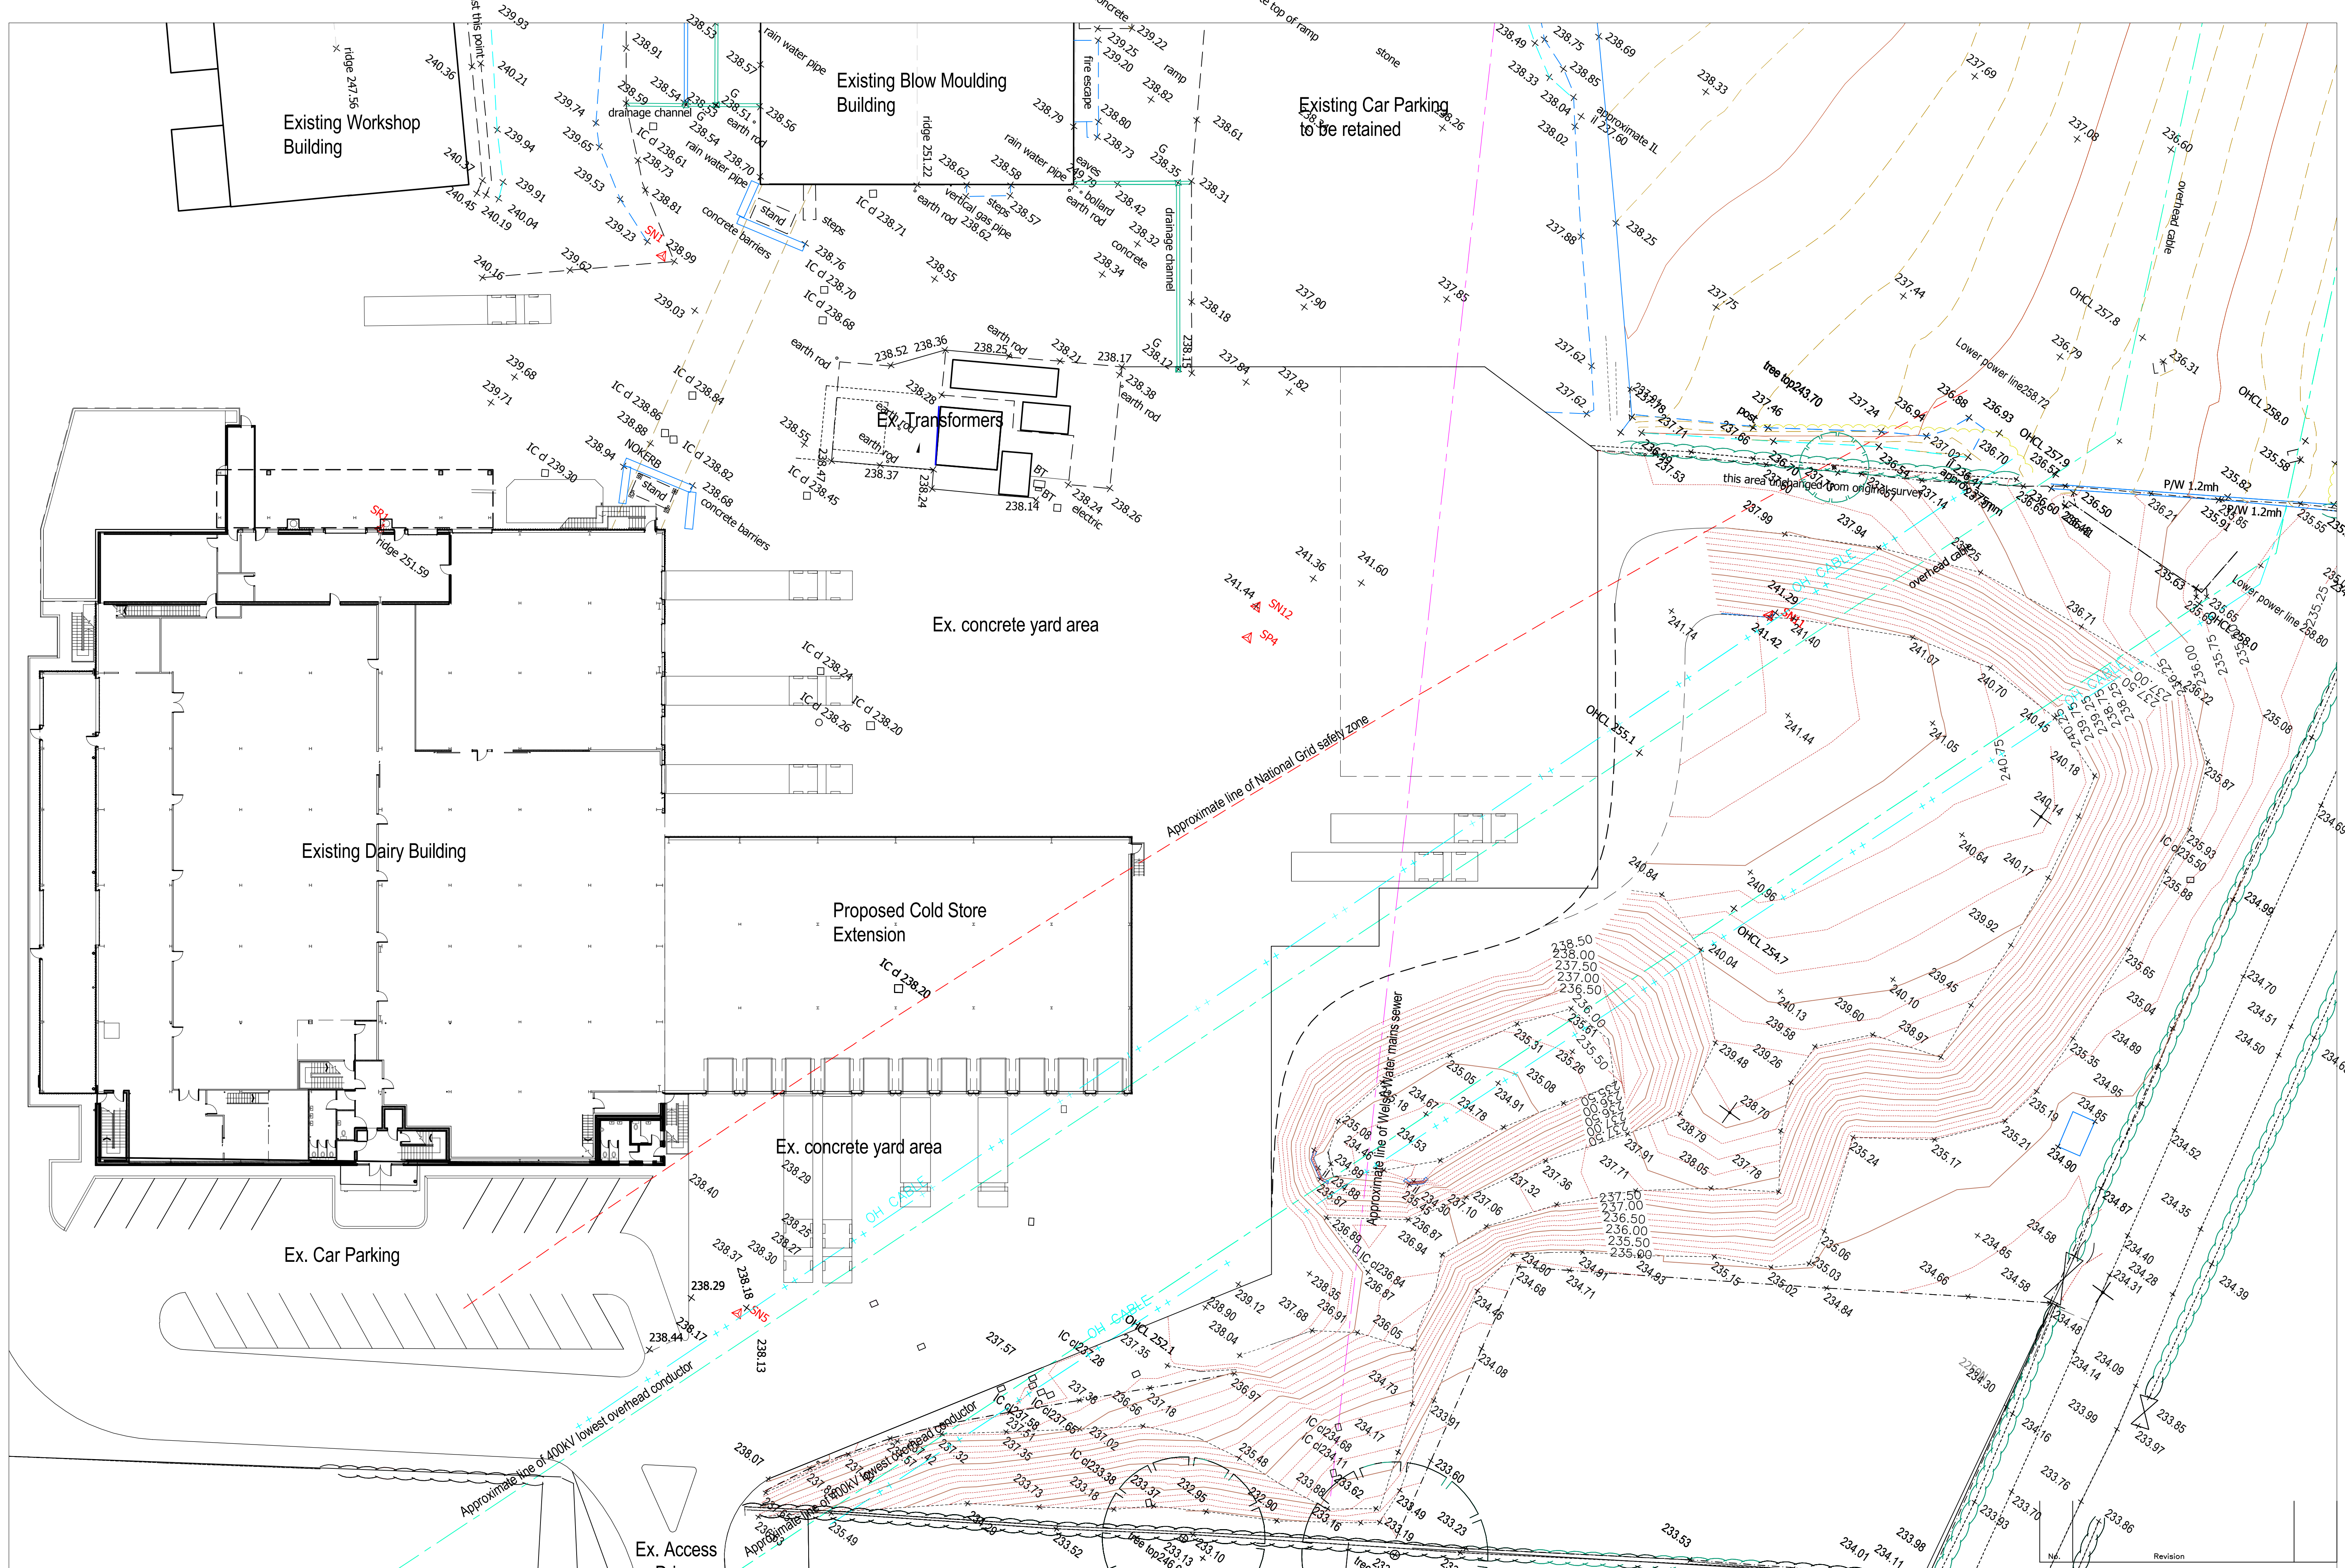

HASTON REYNOLDS
CHARTERED SURVEYORS



+ 44 (0) 1902 84 05 48
ian@hastonreynolds.co.uk

If in doubt; ask
Do not scale off printed drawings
This drawing is the copyright and property of Haston Reynolds Ltd

July 2016		SCALE	1 : 250@A1
ORIGIN	Cdsll	VERIFIED	ISR
FILE NAME			
ISSUE		Planning	A1 Drawing

Cold Store Extension Five Crosses Industrial Estate Minera, Wrexham	
CLIENT Tomlinson's Dairies Limited	

DRAWING TITLE Topographical Survey	
DRAWING NO. H0070-19-A1-PL-03	
Revision	
I REV.	