

- NOTES
- ALL LEVELS IN METERS UNLESS NOTED OTHERWISE ON DRAWING.
 - THIS DRAWING IS TO BE READ IN CONJUNCTION WITH ALL OTHER RELEVANT ENGINEER'S AND ARCHITECT'S DRAWINGS AND RELEVANT SPECIFICATION CLAUSES.
 - PLEASE REFER TO ARCHITECTS DRAWINGS FOR FINAL BUILDING LOCATION.
 - ALL DRAINAGE COMPONENTS ARE TO COMPLY WITH CURRENT BRITISH STANDARDS AND BUILDING REGULATIONS REQUIREMENTS.
 - ALL WORKS TO IN ACCORDANCE WITH ROADS FOR ADOPTION IN WREXHAM.
 - ALL WORKS AND MATERIALS TO BE IN ACCORDANCE WITH THE SPECIFICATION FOR HIGHWAY WORKS (SHW SERIES 500).
 - DRAIN PIPE THROUGH WALLS OR BENEATH FOUNDATIONS (SPREAD ONLY) TO HAVE R.C BRIDGE LINTELS OVER AND PIPE SURROUNDED IN FLEXIBLE MATERIAL (50mm).
 - FINAL LOCATIONS AND DETAILS OF SOIL VENT PIPES, STUB STACKS, RAINWATER DOWN PIPES, GULLIES ETC. TO BE CONFIRMED BY REFERENCE TO ARCHITECT DRAWINGS.
 - ALL THRESHOLD DRAIN DETAILS TO BE TO ARCHITECT DETAILS.
 - ALL PIPES INTO CHAMBERS TO SOFFIT TO SOFFIT U.N.O.
 - AT ALL OUTFALL POINTS TO AN EXISTING NETWORK, THE POSITION AND INVERT LEVEL OF EXISTING DRAINS MUST BE CONFIRMED WELL IN ADVANCE OF THE PROGRAMMED DATE FOR INSTALLING ANY OF THE UPSTREAM DRAINAGE, OR ORDERING OF ANY MATERIALS IN ORDER TO ALLOW TIME FOR ANY NECESSARY REVISIONS TO THE HYDRAULIC DESIGN.
 - ALL GRAVITY UPVC PIPEWORK TO BE TO BS 4660 OR BS 5481 WHERE RELEVANT UNLESS NOTED OTHERWISE.
 - ALL NON ADOPTABLE DOMESTIC FOUL AND SURFACE WATER PIPE RUNS SHALL CONSIST OF 100MM DIA. PIPES LAID AT NO FLATTER THAN 1 IN 80 FALLS U.N.O.
 - ALL CONNECTIONS FROM HIGHWAY GULLIES TO BE 150mm DIA. LAID AT FALLS OF BETWEEN 1 IN 20 AND 1 IN 100 WITH TYPE S BED AND SURROUND TO ALL CONNECTIONS WITH MIN. 1.2m COVER, TYPE Z BED AND SURROUND TO ALL OTHER CONNECTIONS.
 - THERMOPLASTIC PIPES & FITTINGS:
THERMOPLASTIC PIPES, JOINTS & FITTINGS FOR GRAVITY SEWERS SHALL COMPLY WITH THE RELEVANT PROVISIONS OF BS EN 1401-1, BS EN 1852 & BS EN 12666-1.
 - THERMOPLASTIC STRUCTURED WALL PIPE:
THERMOPLASTIC STRUCTURED WALL SEWER PIPE SHALL COMPLY WITH THE RELEVANT PROVISIONS OF BS EN 13476-1 & WS 4-3-61 AND BS EN 13476-2 OR BS EN 13476-3. PIPES SHALL BE BS KITEMARKED OR HAVE EQUIVALENT THIRD PARTY CERTIFICATION. PIPES LESS THAN OR EQUAL TO 500mm IN DIAMETER SHALL HAVE NOMINAL SHORT-TERM RING STIFFNESS NOT LESS THAN 8kN/m² (SN8) OR BE SUBJECT TO A QUALITY SYSTEM FOR STORAGE & EMBEDMENT.

Nom. SHORT TERM RING STIFFNESS OF 2kN/m² (SN2) IS ACCEPTABLE FOR PIPES GREATER THAN 650mm, SUBJECT TO SUPPORTING STRUCTURAL DESIGN LOAD CALCULATIONS BEING PROVIDED.

TRANSPORTATION, HANDLING, STORAGE AND LAYING SHALL BE IN ACCORDANCE WITH THE MANUFACTURERS INSTRUCTIONS.

WHERE A FITTING IS INSTALLED ON A SEWER LENGTH, IT SHALL HAVE THE SAME INTERNAL BORE AS THE SEWER. Max. LENGTH OF PIPE FOR LAYING IS 3.0m OR Ø x 10, WHICHEVER IS THE GREATER, UNLESS WELDED JOINTS ARE USED.

- CONNECTION TO THE PUBLIC SEWER:
A SECTION 106 APPLICATION TO CONNECT MUST BE MADE TO DCWW. THE DEVELOPER SHALL GIVE 21 DAYS NOTICE PRIOR TO CONNECTION, THE WORKS MAY ONLY BE UNDERTAKEN BY A DCWW HEALTH AND SAFETY APPROVED CONTRACTOR.
- OPTIMUM TRENCH WIDTH
OPTIMUM TRENCH WIDTH = PIPE + 300mm. CONTRACTOR TO ENSURE TRENCH WALLS ARE SUITABLY PROPPED.

NOT FOR CONSTRUCTION

Revisions.

Revision	Made by	Date	Checked	


Bingham Rawlings Partnership Limited
Consulting Civil & Structural Engineers
The Stables
1 Grosvenor Road Wrexham LL11 1BS
Telephone:(01978) 353522
Fax:(01978) 355177
e-mail : consult@brp2000.co.uk



Project MAESTEG, WREXHAM.


Drawing Title FOUL DRAINAGE LONGSECTIONS

Architect	D2 ARCHITECTS											
Client	D.W.STANTS											
Scale	1:250		3597 535				Revision					
Drawn	ER											
Date	24/09/2016											
Checked	DP											

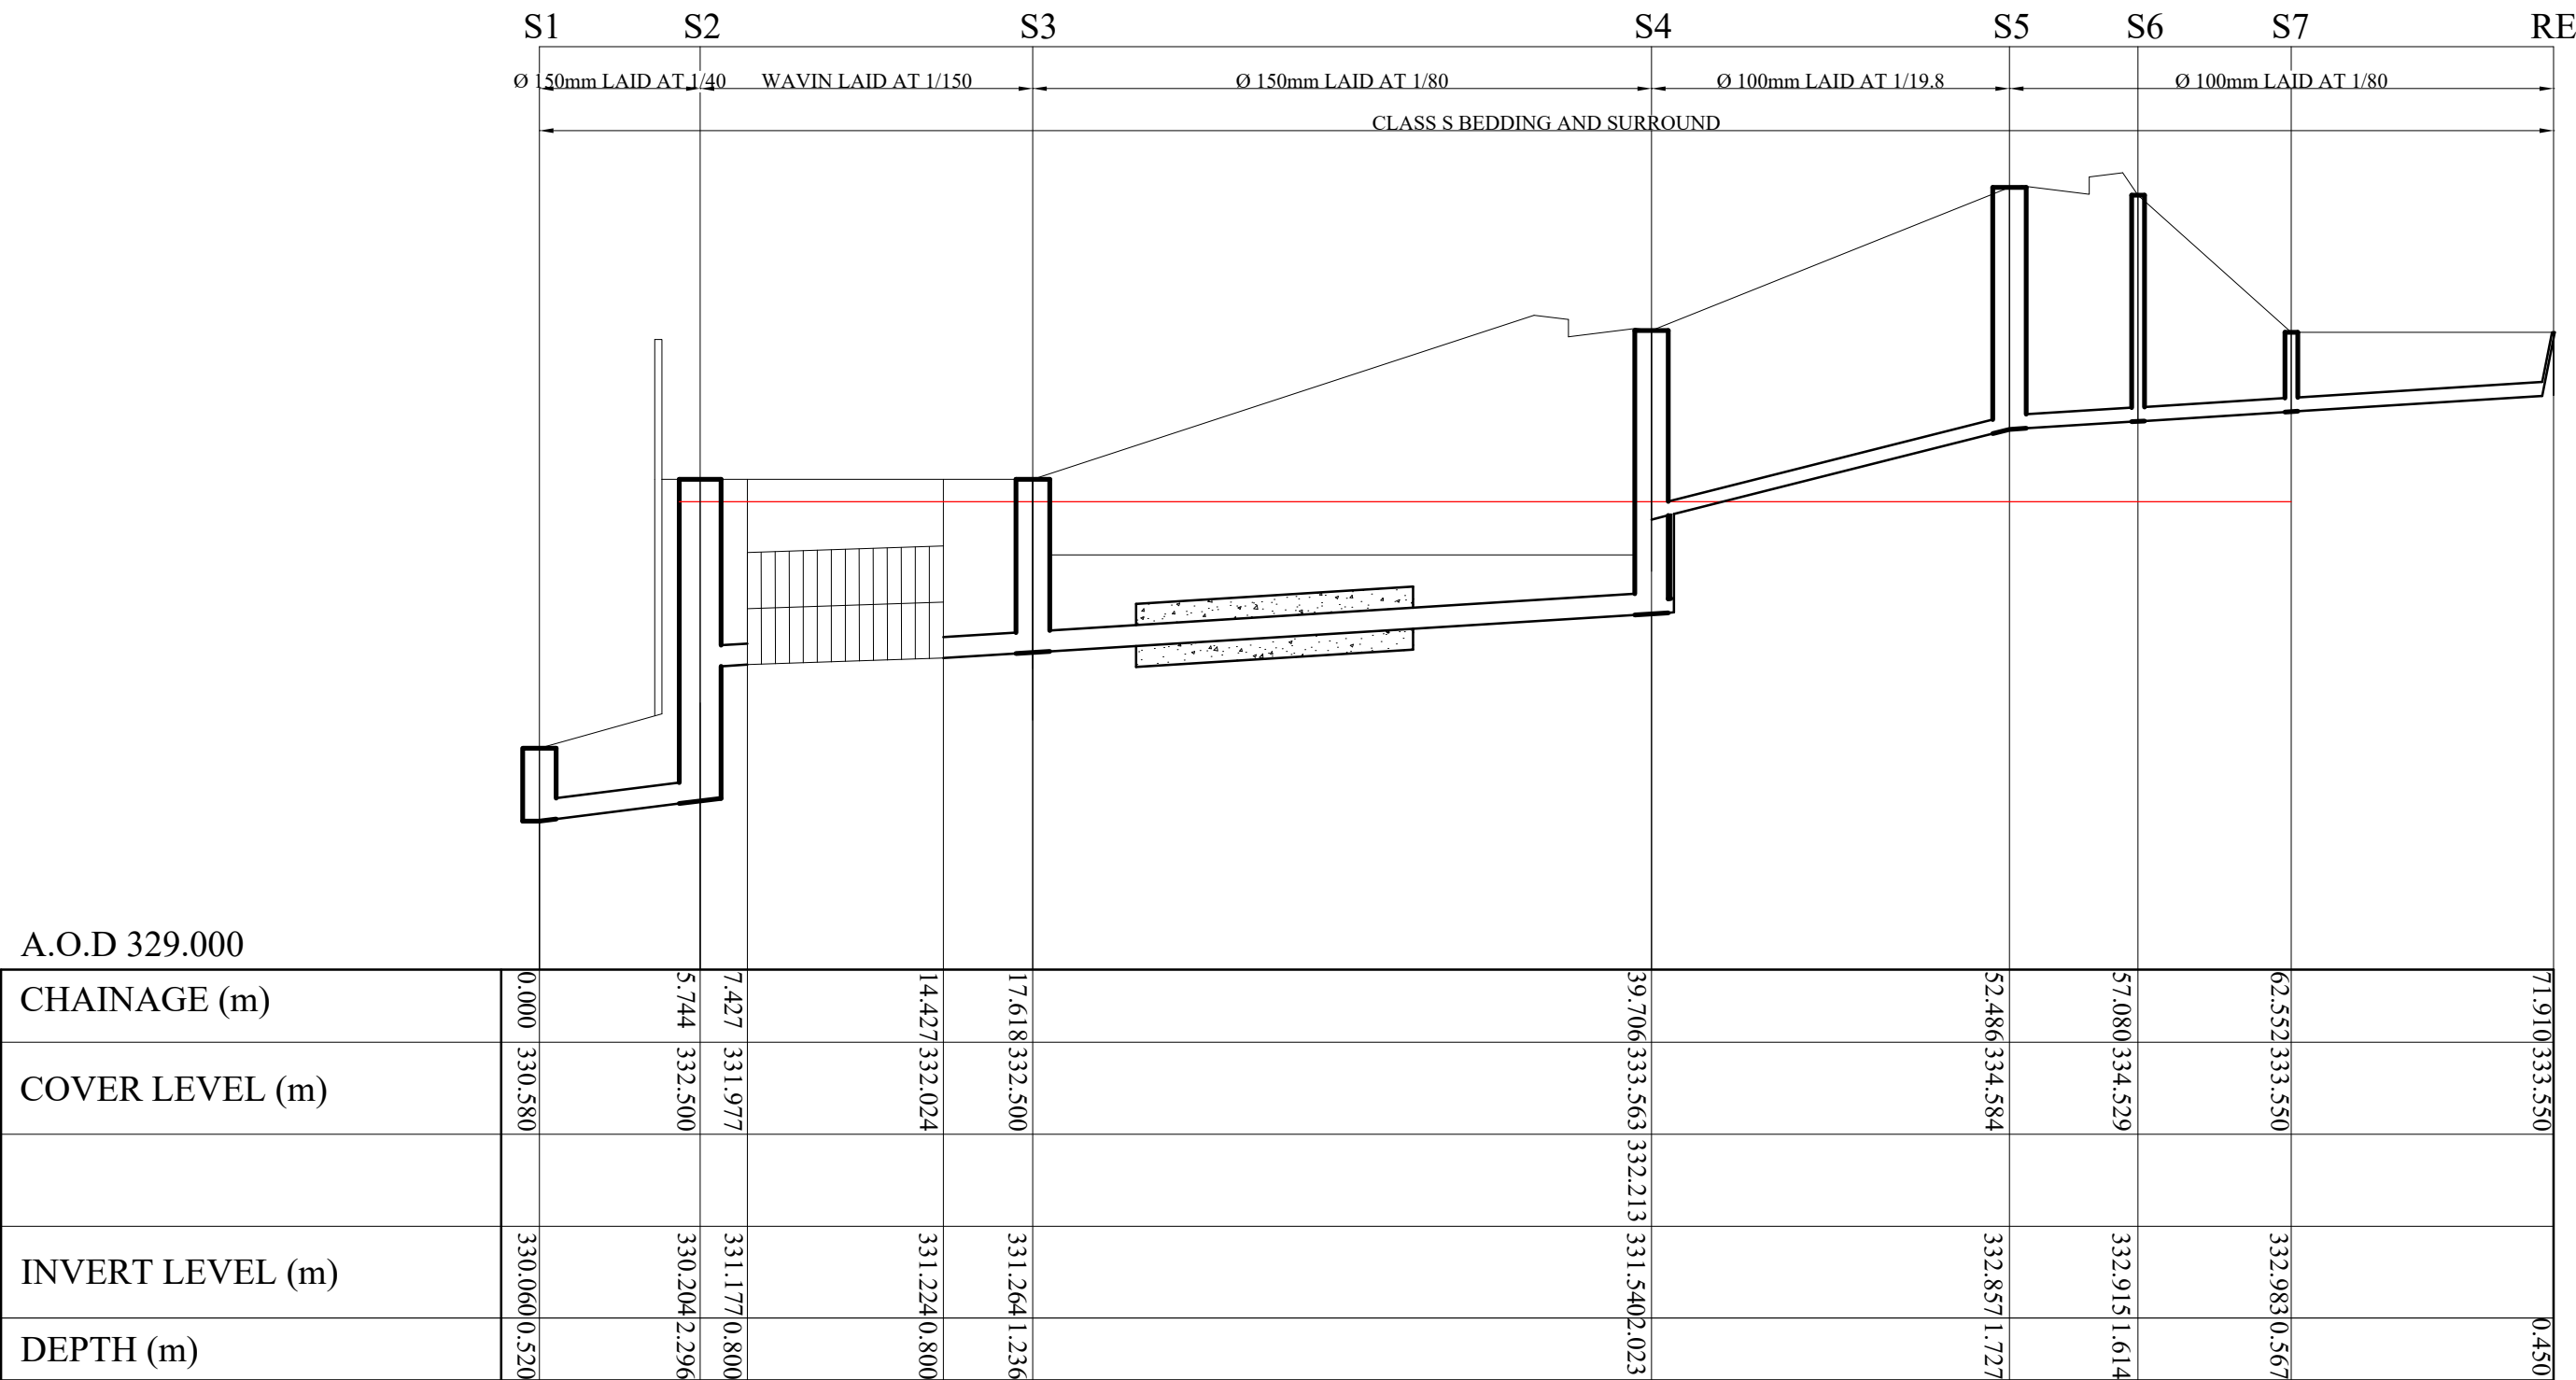


PROPOSED DRAINAGE SECTION

S1 - S7
H - 1/250 V - 1/50

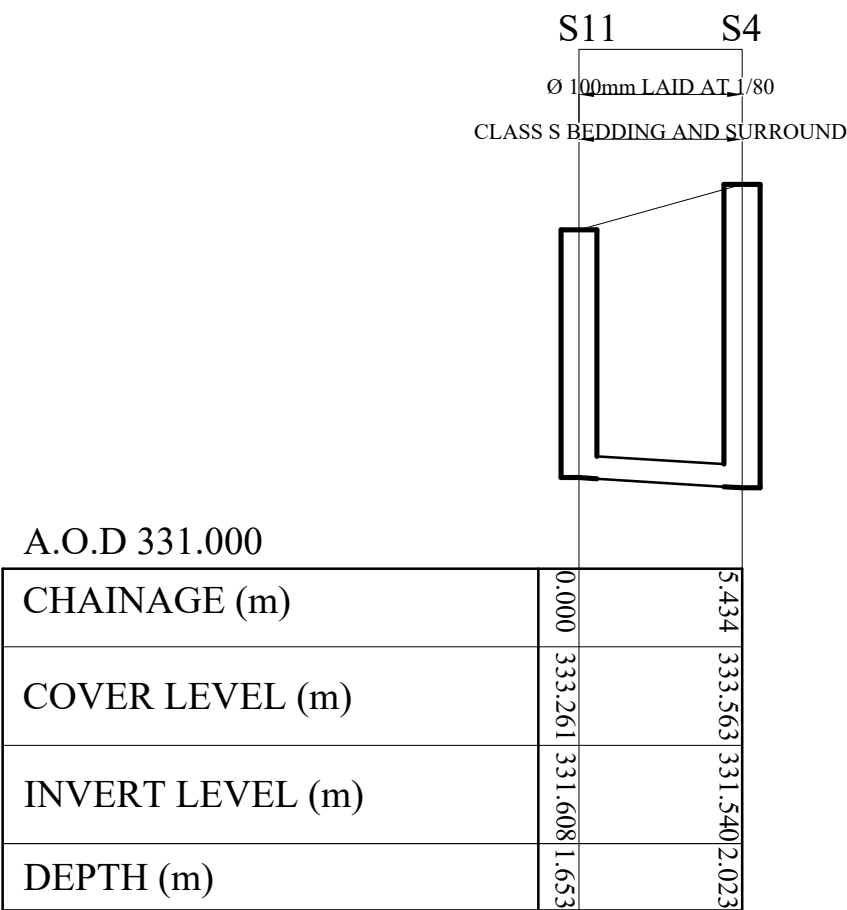

PROPOSED DRAINAGE SECTION

S11 - S4
H - 1/250 V - 1/50

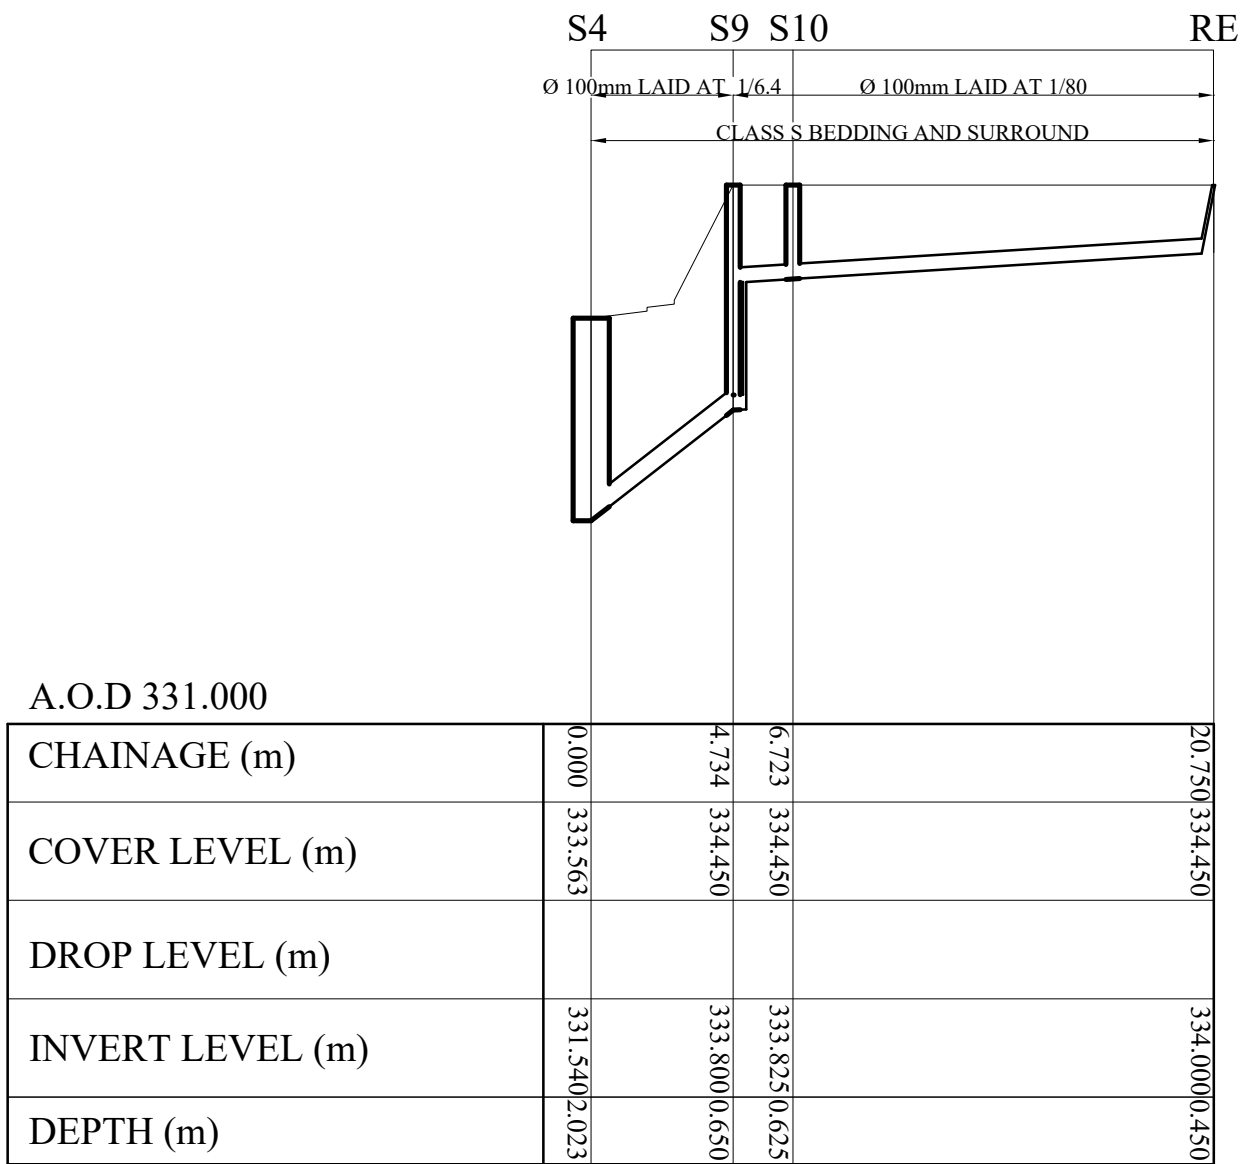

PROPOSED DRAINAGE SECTION

S10 - S4
H - 1/250 V - 1/50