


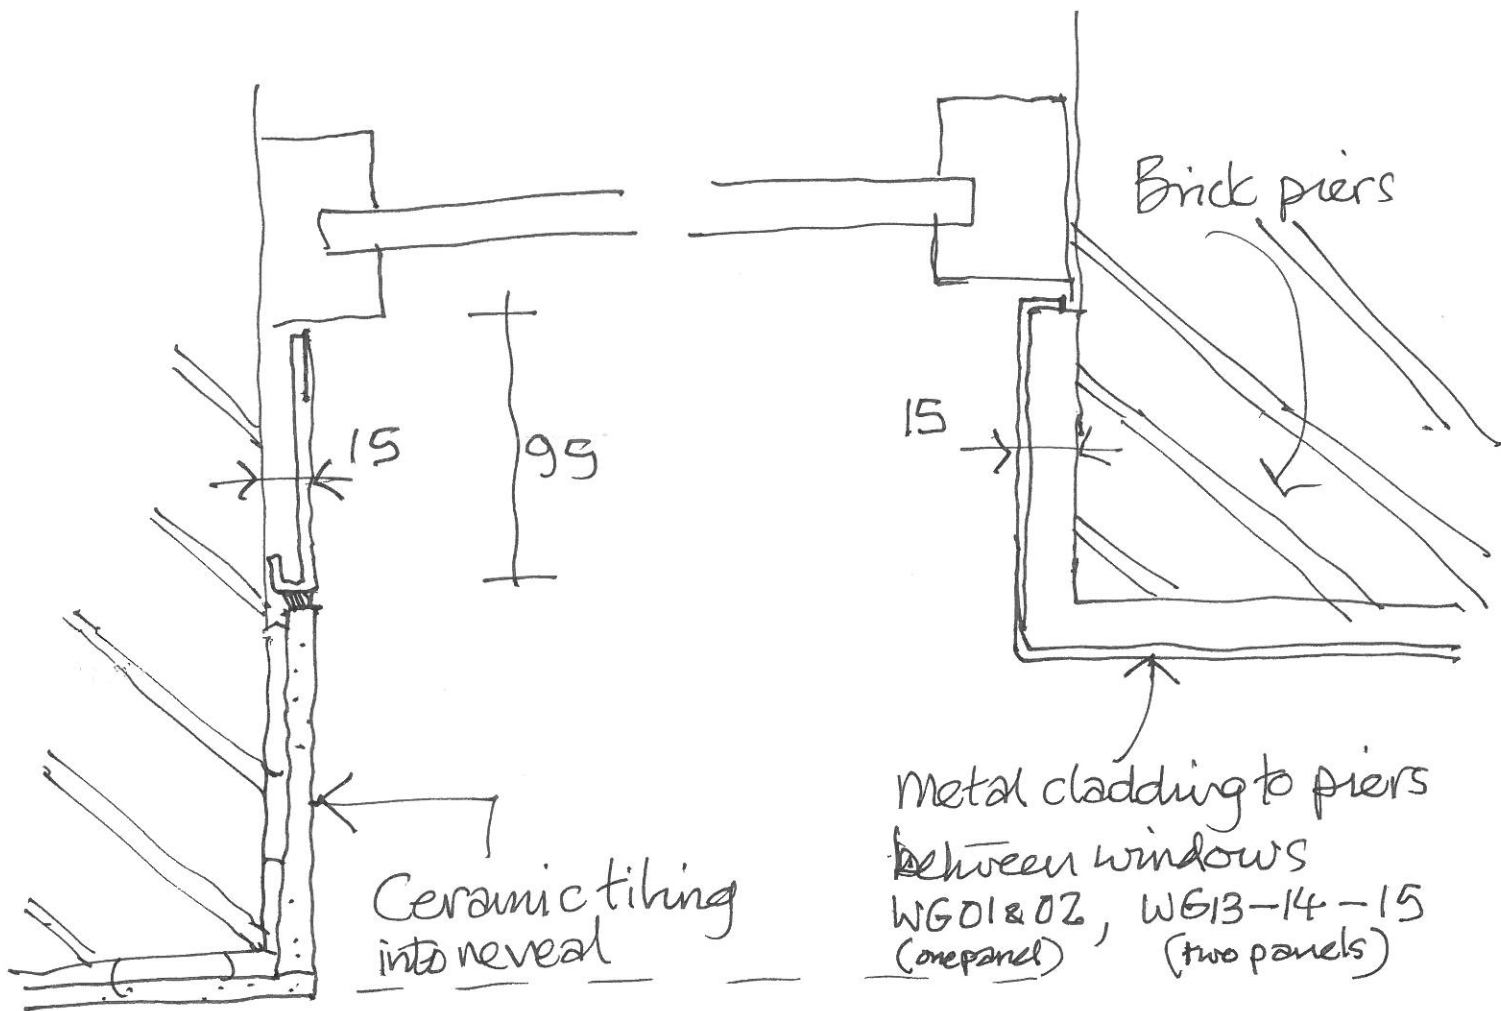

Colour of panels confirmed as RAL 7036 (17th June).

WINDOW TO GROUND FLOOR SHOPFRONTS -
DETAIL AS AGREED & DISCUSSED WITH
CS Aluminium & PETER MAHER 10th June 2016

DN252 SK 09