


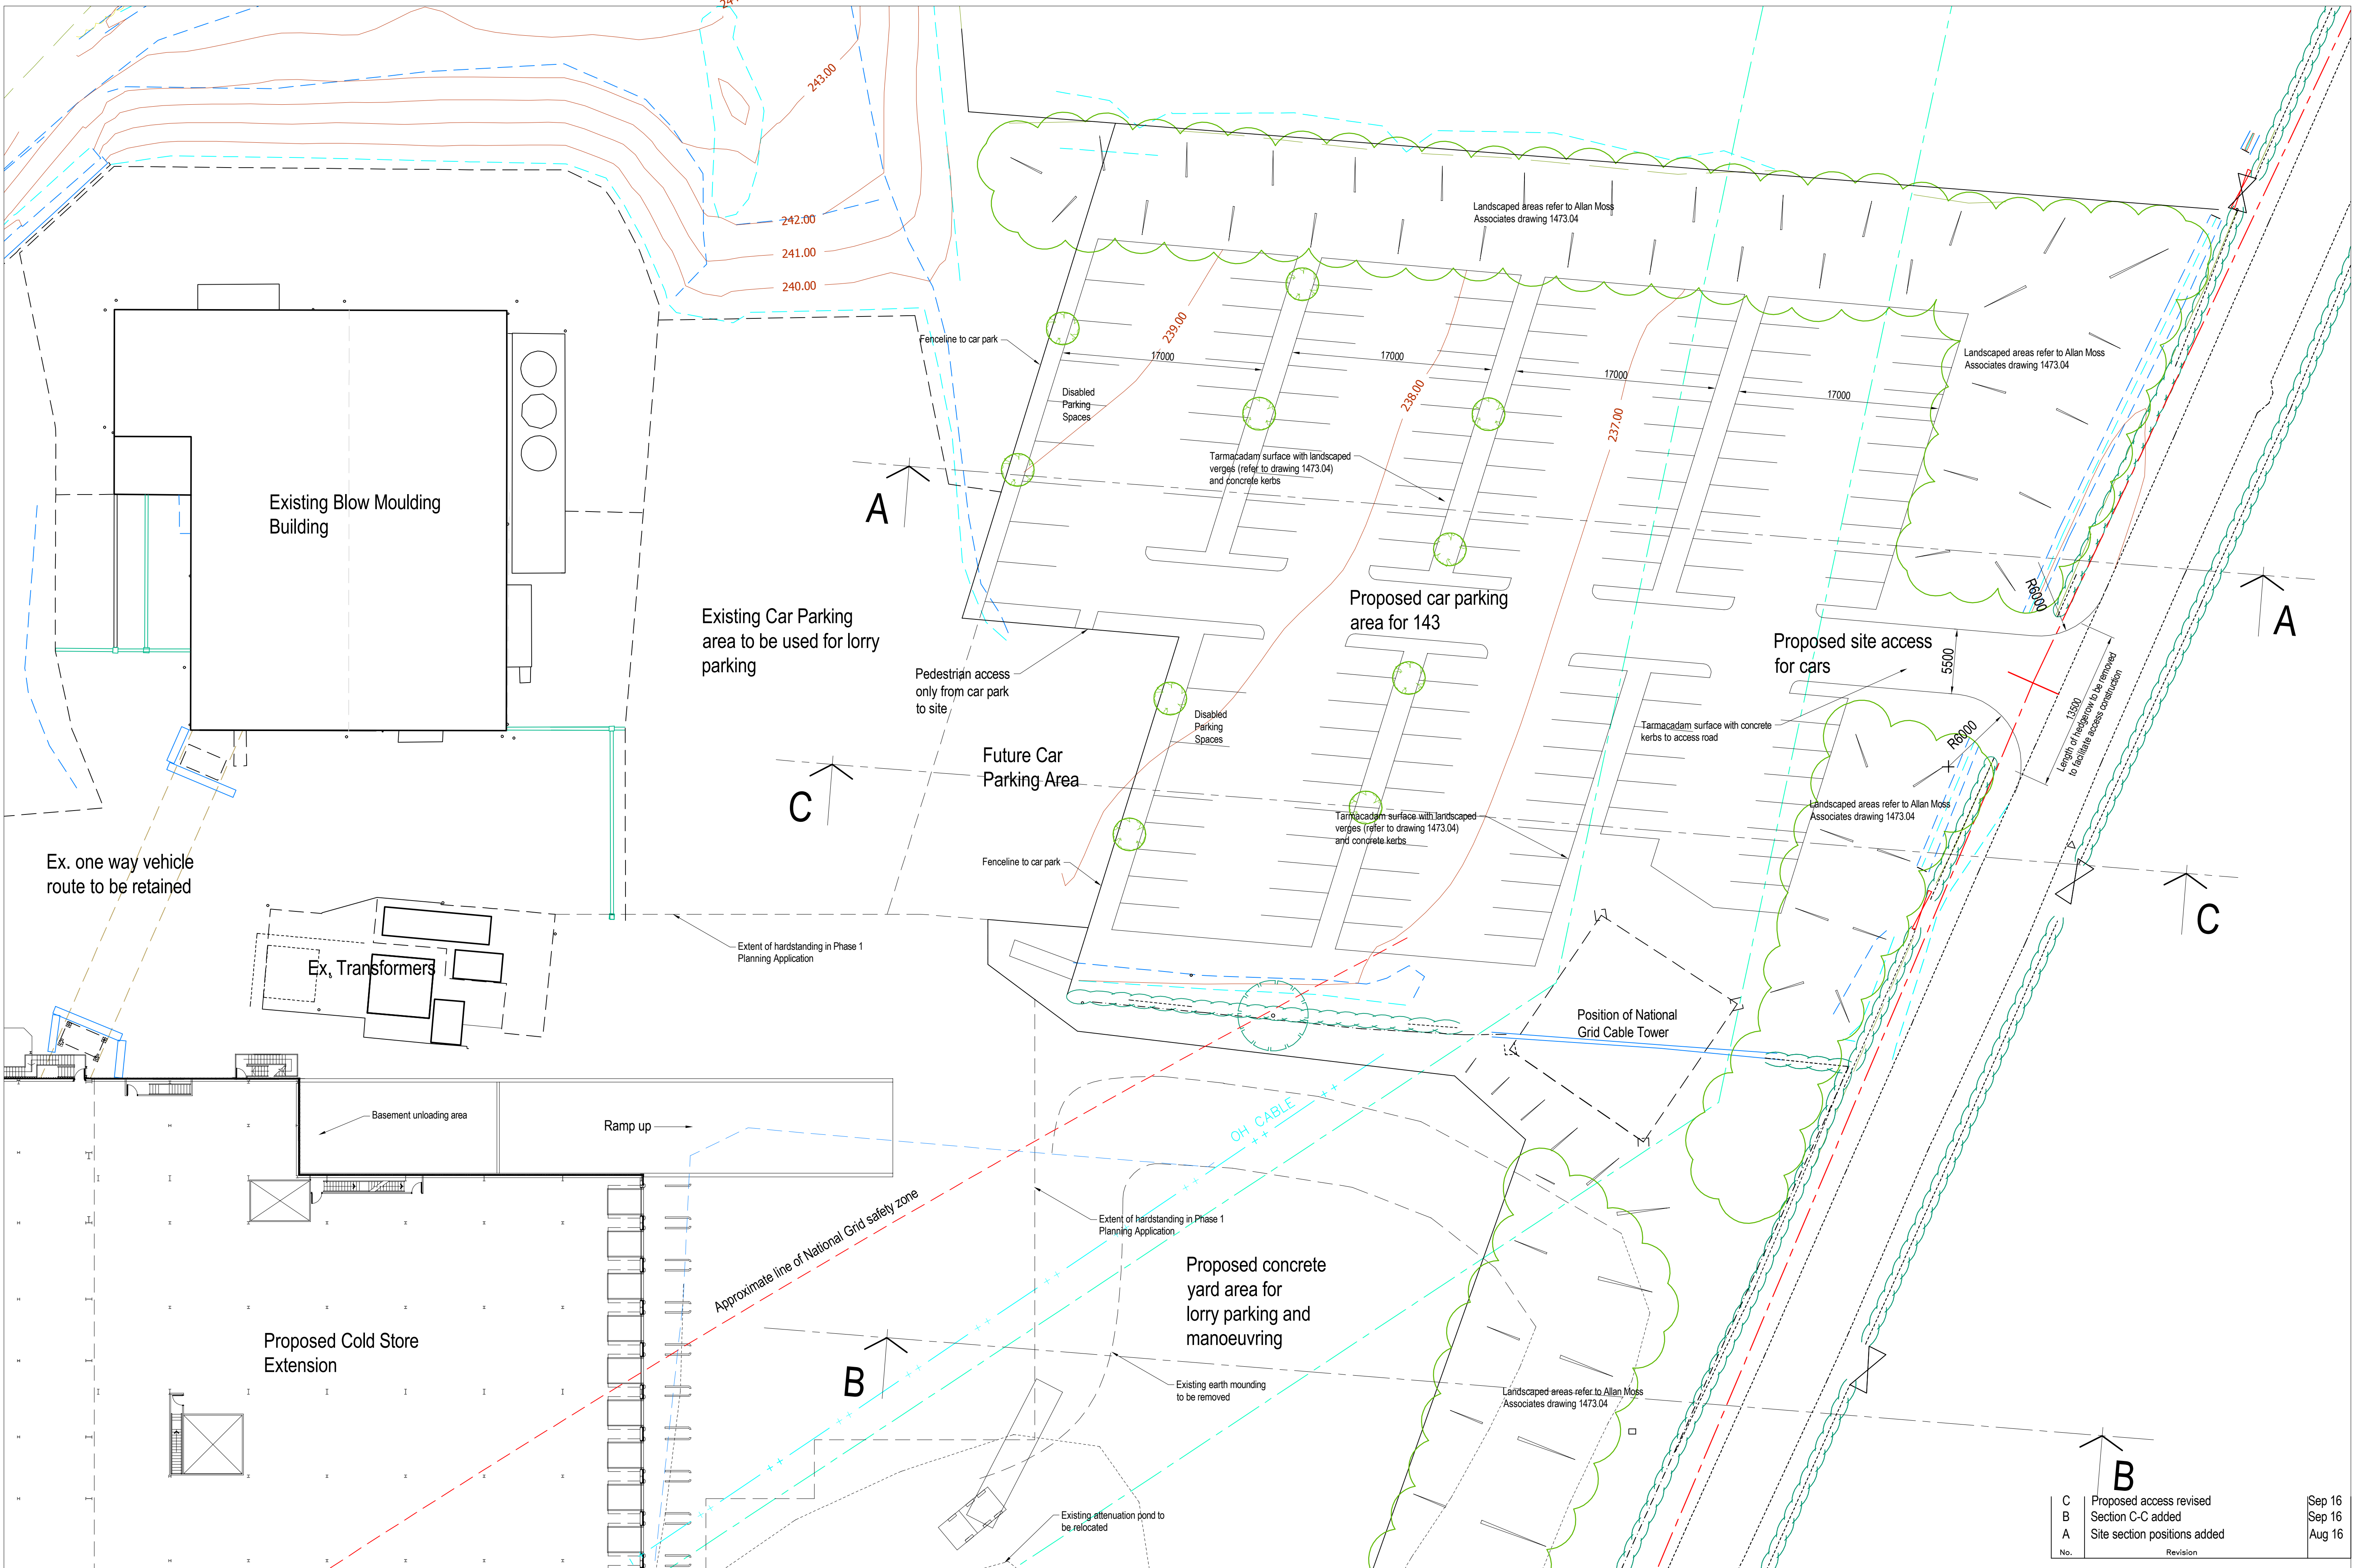

Revision		Rev.
No.	C	Proposed access revised
	B	Section C-C added
	A	Site section positions added

HASTON REYNOLDS CHARTERED SURVEYORS		DATE: July 2016		SCALE: 1:250@A1		JOB TITLE: Cold Store Extension Five Crosses Industrial Estate Minera, Wrexham		DRAWING TITLE: Site Layout Plan Car Parking Layout Phase 2	
+ 44 (0) 1902 84 05 48 ian@hastonreynolds.co.uk		ORIGIN: Cdsll		VERIFIED: JSR		CLIENT: Tomlinson's Dairies Limited		DRAWING NO: H0070-19-A1-PL-11	
In doubt, ask Do not scale off printed drawings This drawing is the copyright and property of Haston Reynolds Ltd		FILE NAME: Existing boundary hedgerow		ISSUE: Planning		A1 Drawing		REV. C	