
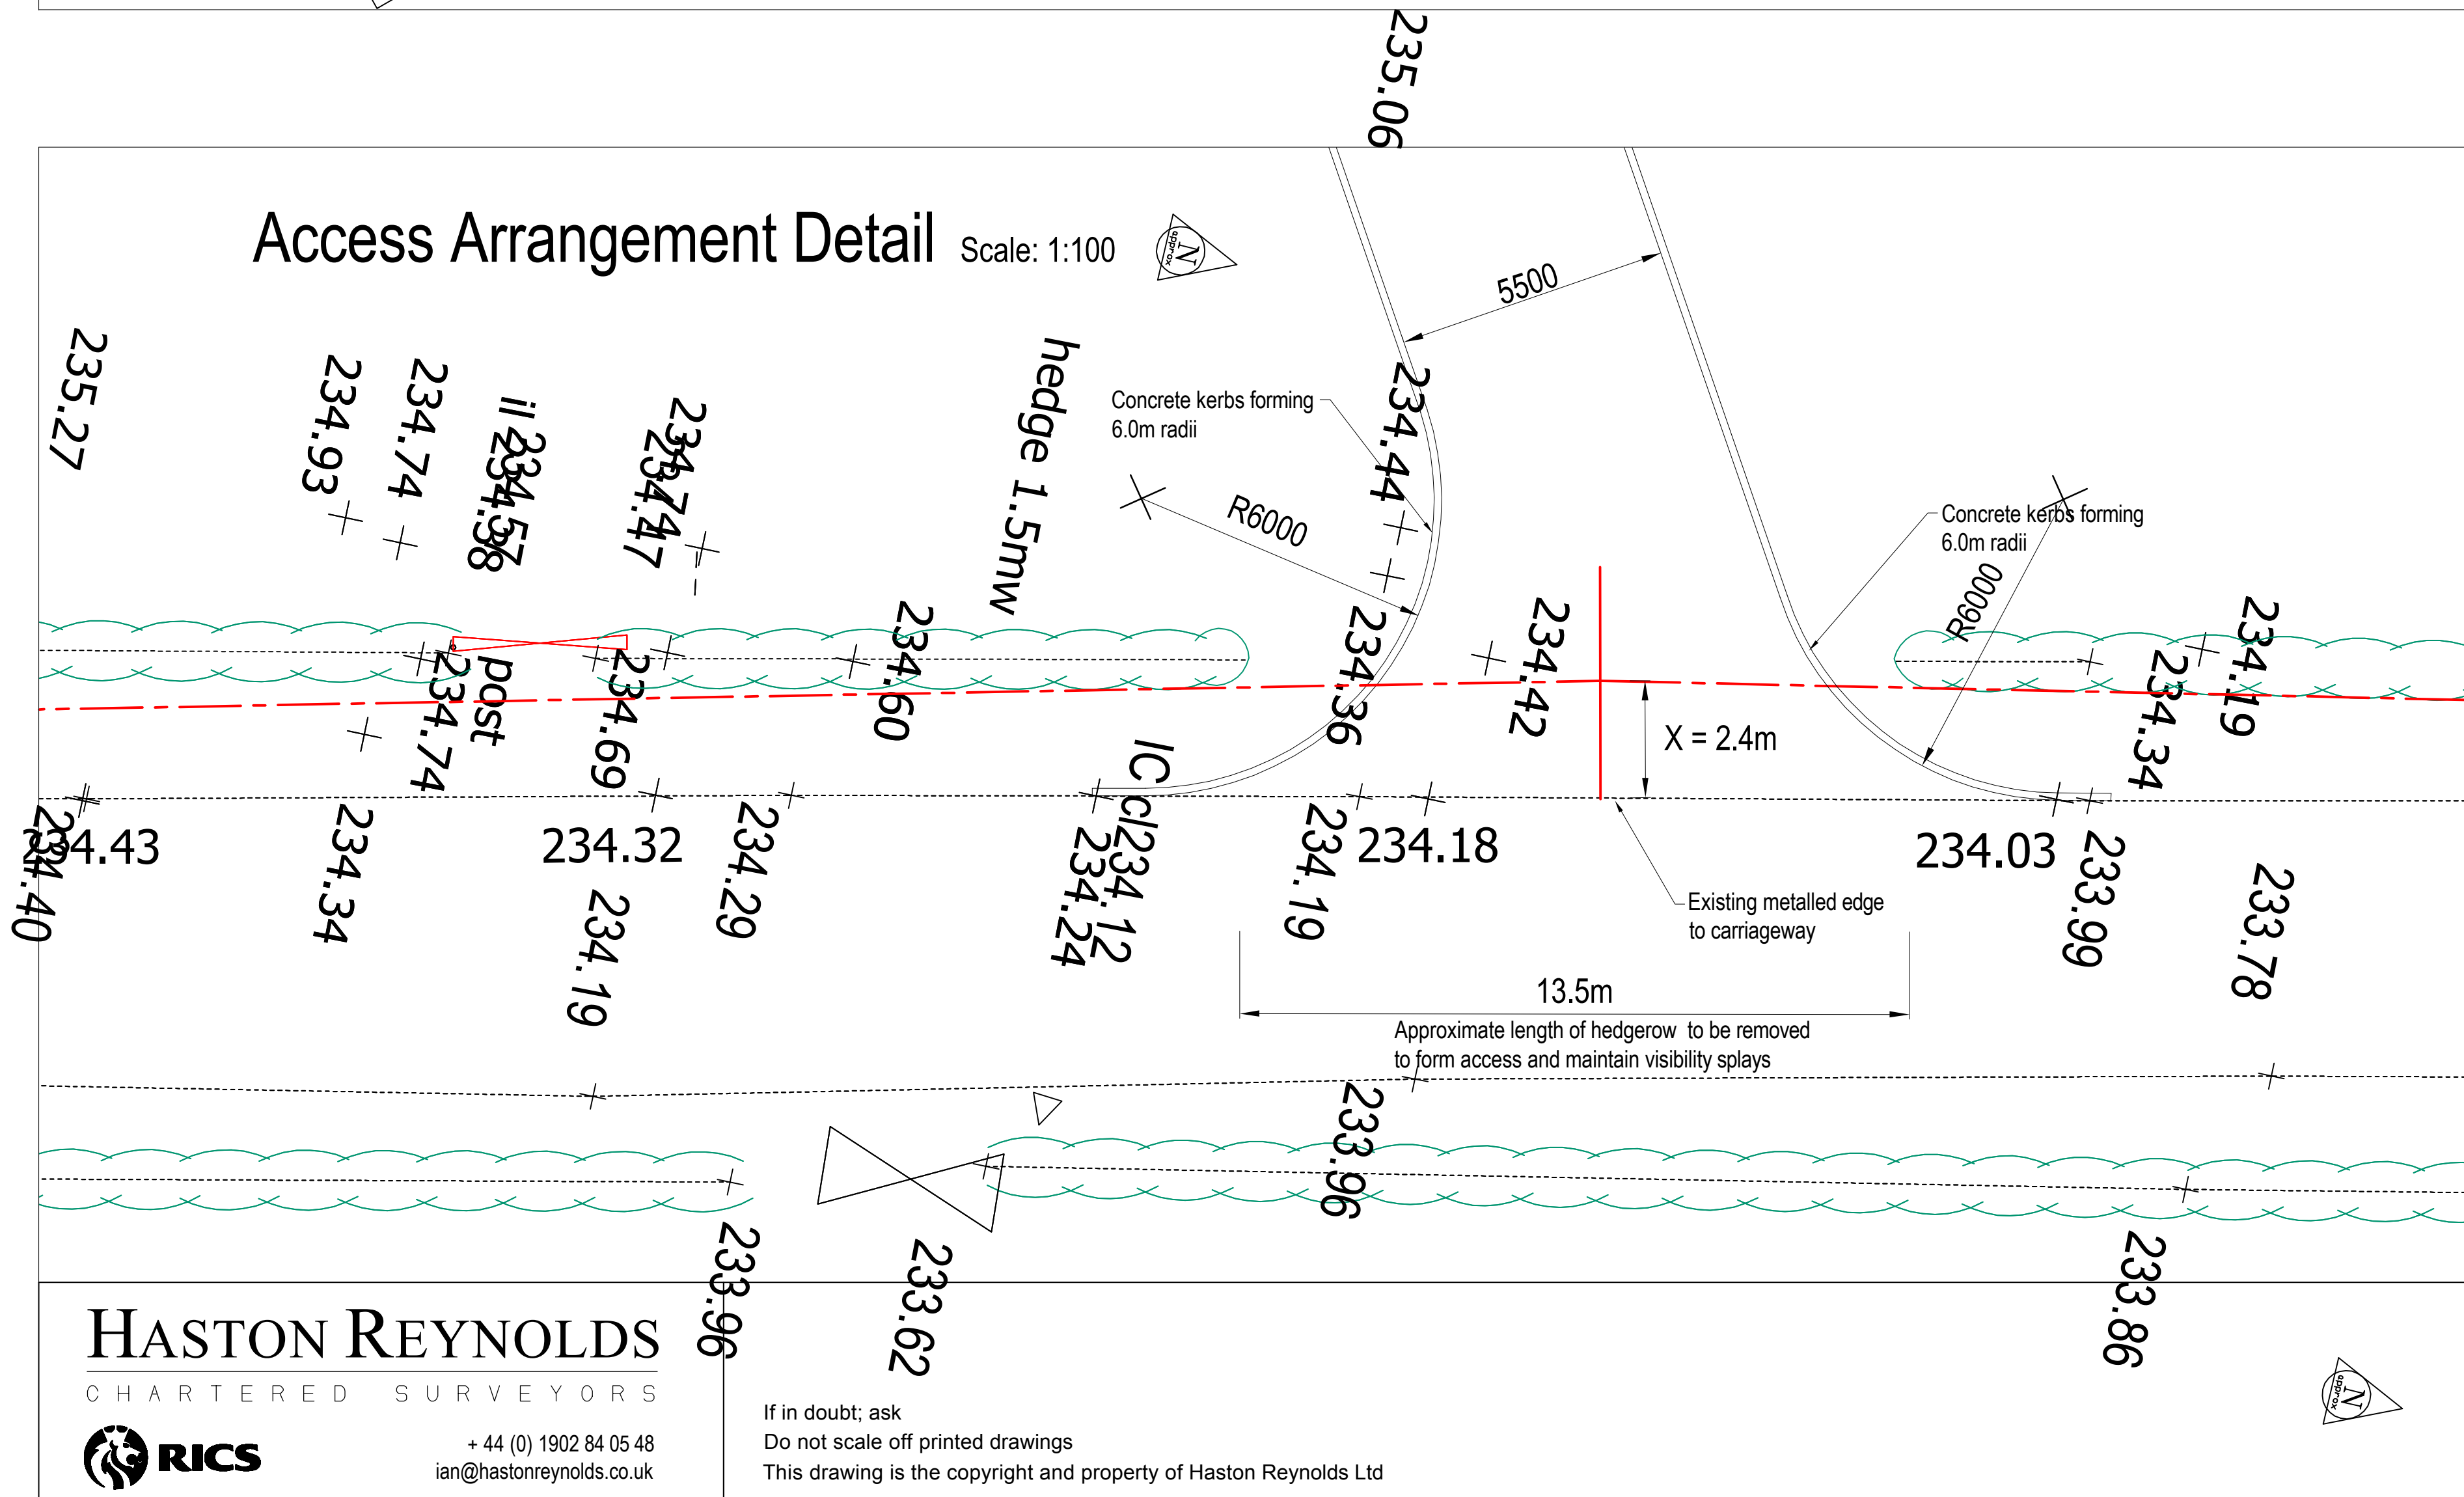


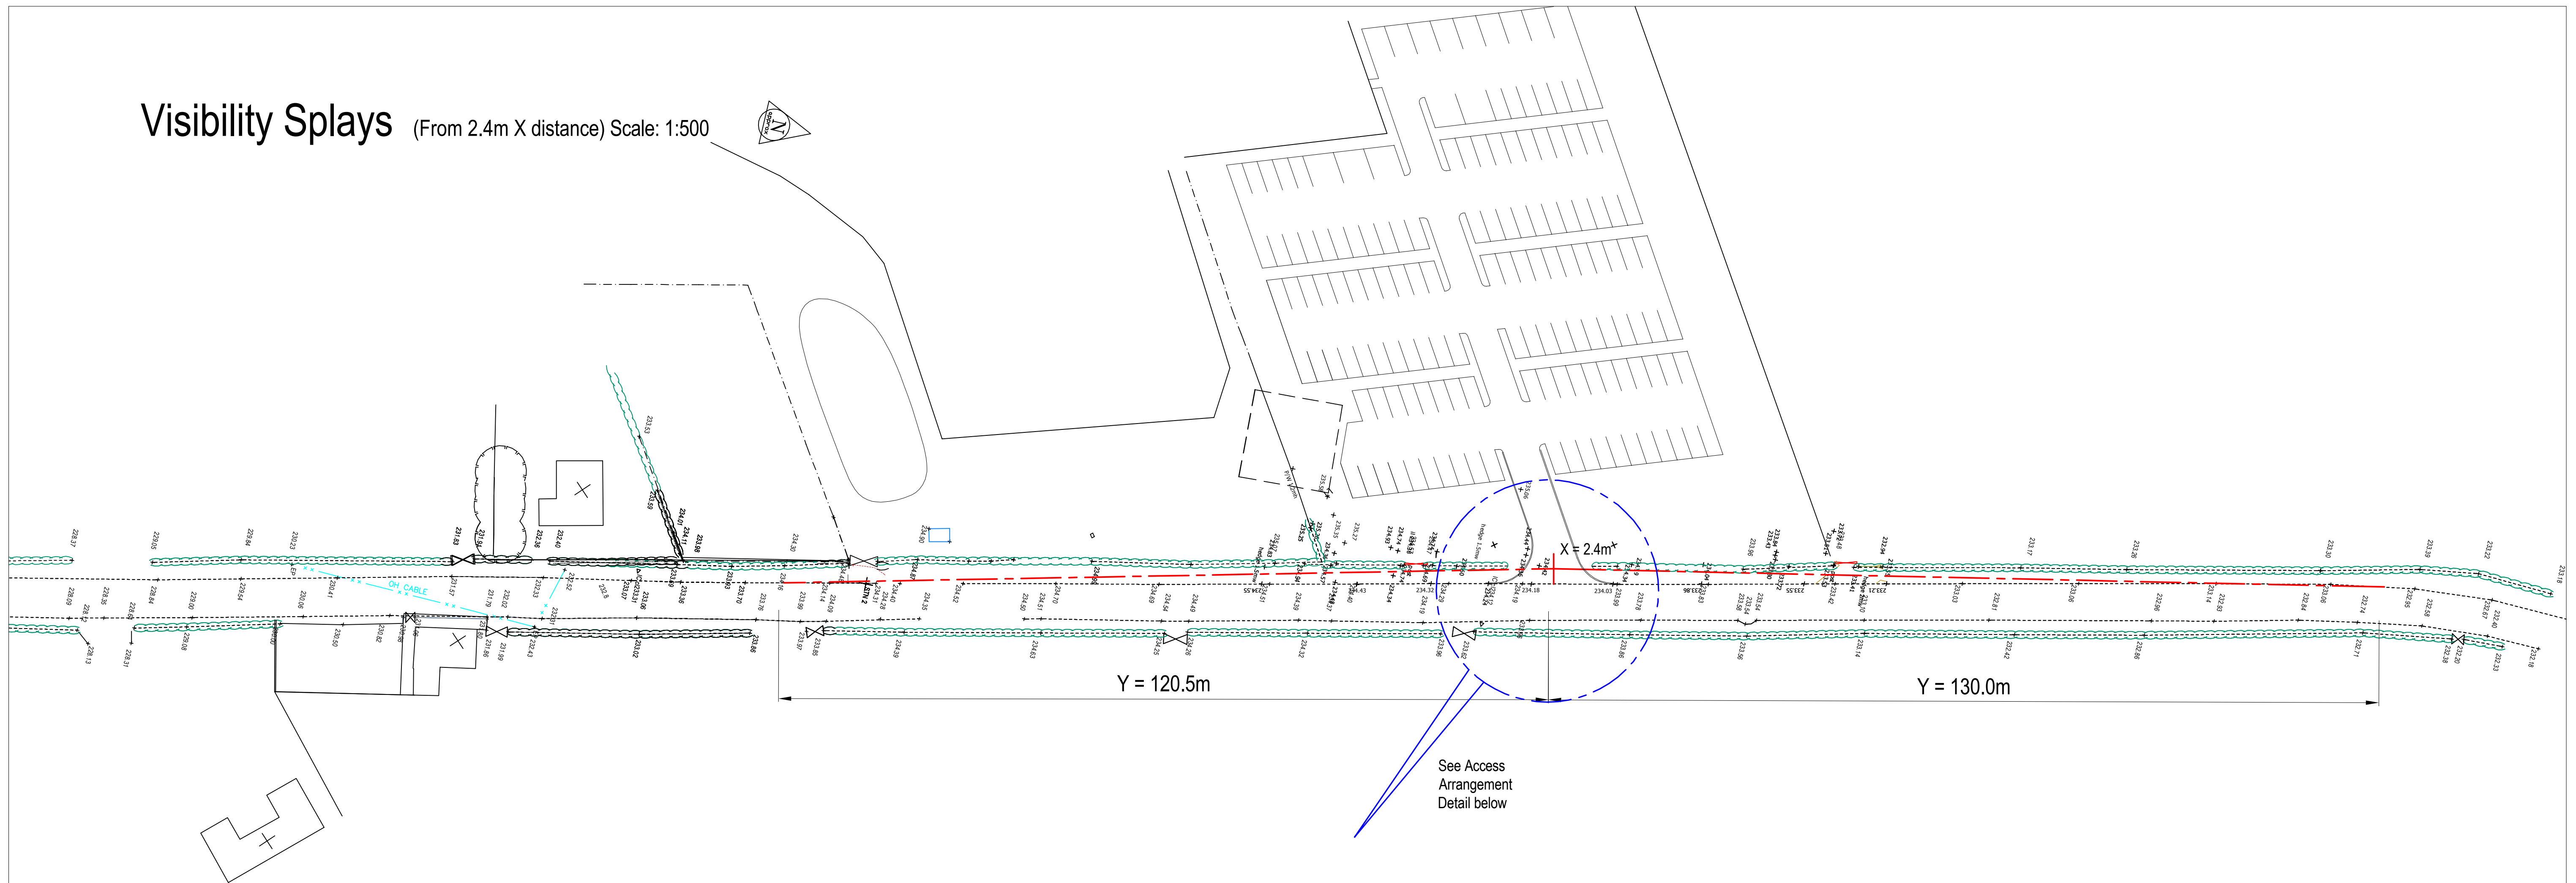

A	Proposed access revised to allow traffic to enter / exit from both directions	Sep 16
No.	Revision	

DATE	June 2016	SCALE	As Indicated	JOB TITLE Cold Store Extension Five Crosses Industrial Estate Minera, Wrexham	DRAWING TITLE Site Access Arrangement Phase 2		
ORIGIN	Cdslt	VERIFIED	ISR				
FILE NAME							
ISSUE	Planning	A1 Drawing			CLIENT Tomlinson's Dairies Limited	DRAWING No. H0070-16-A1-PL-12	REV. A