
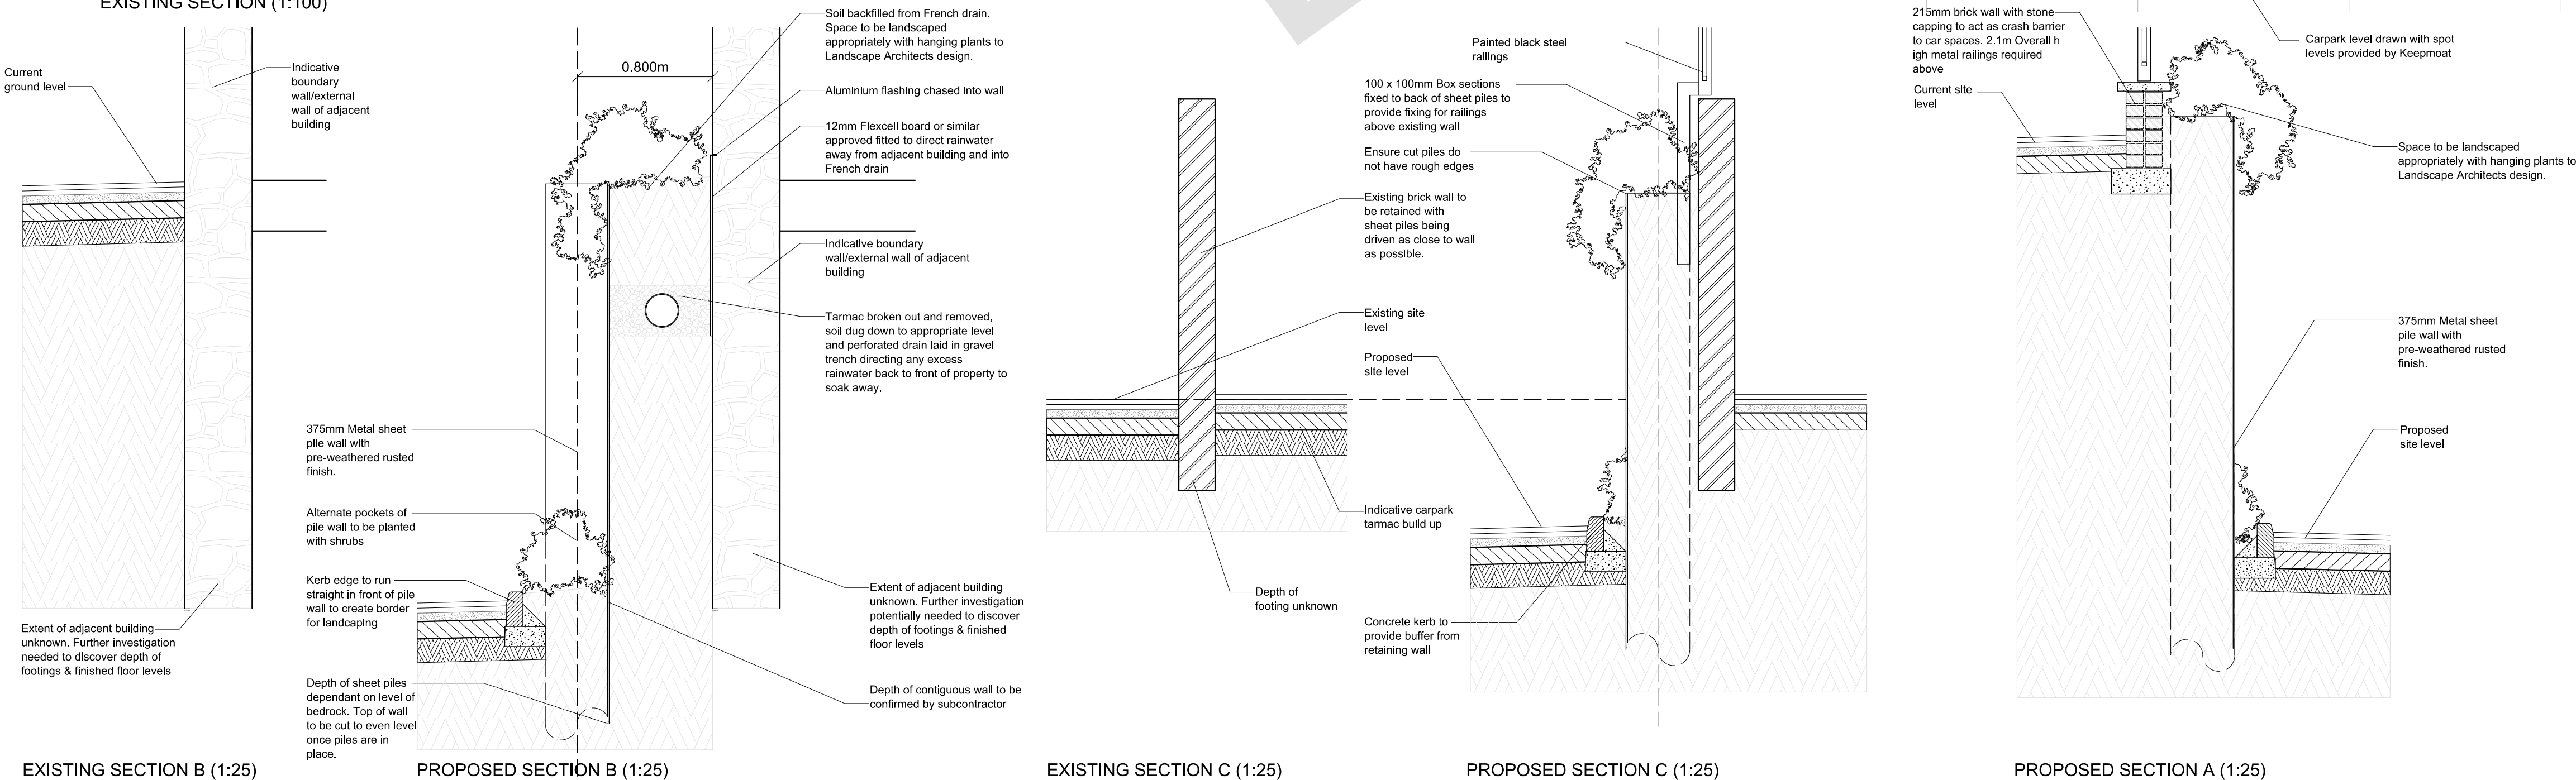
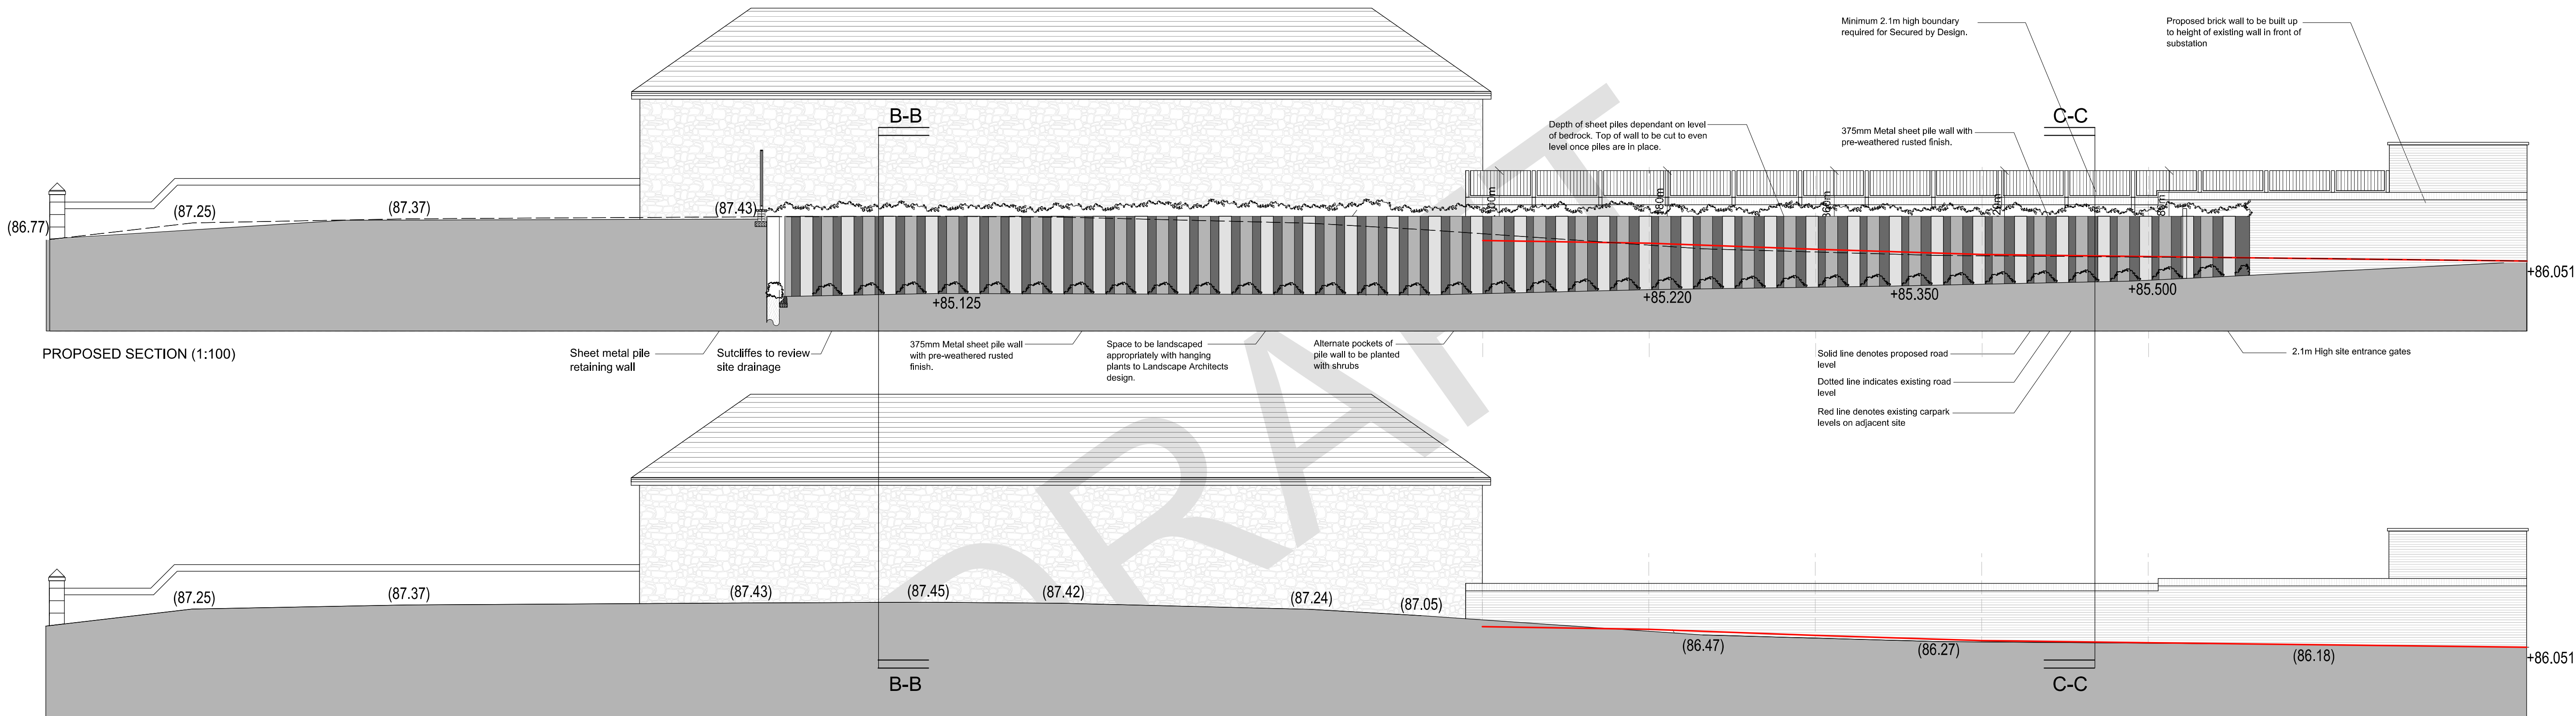


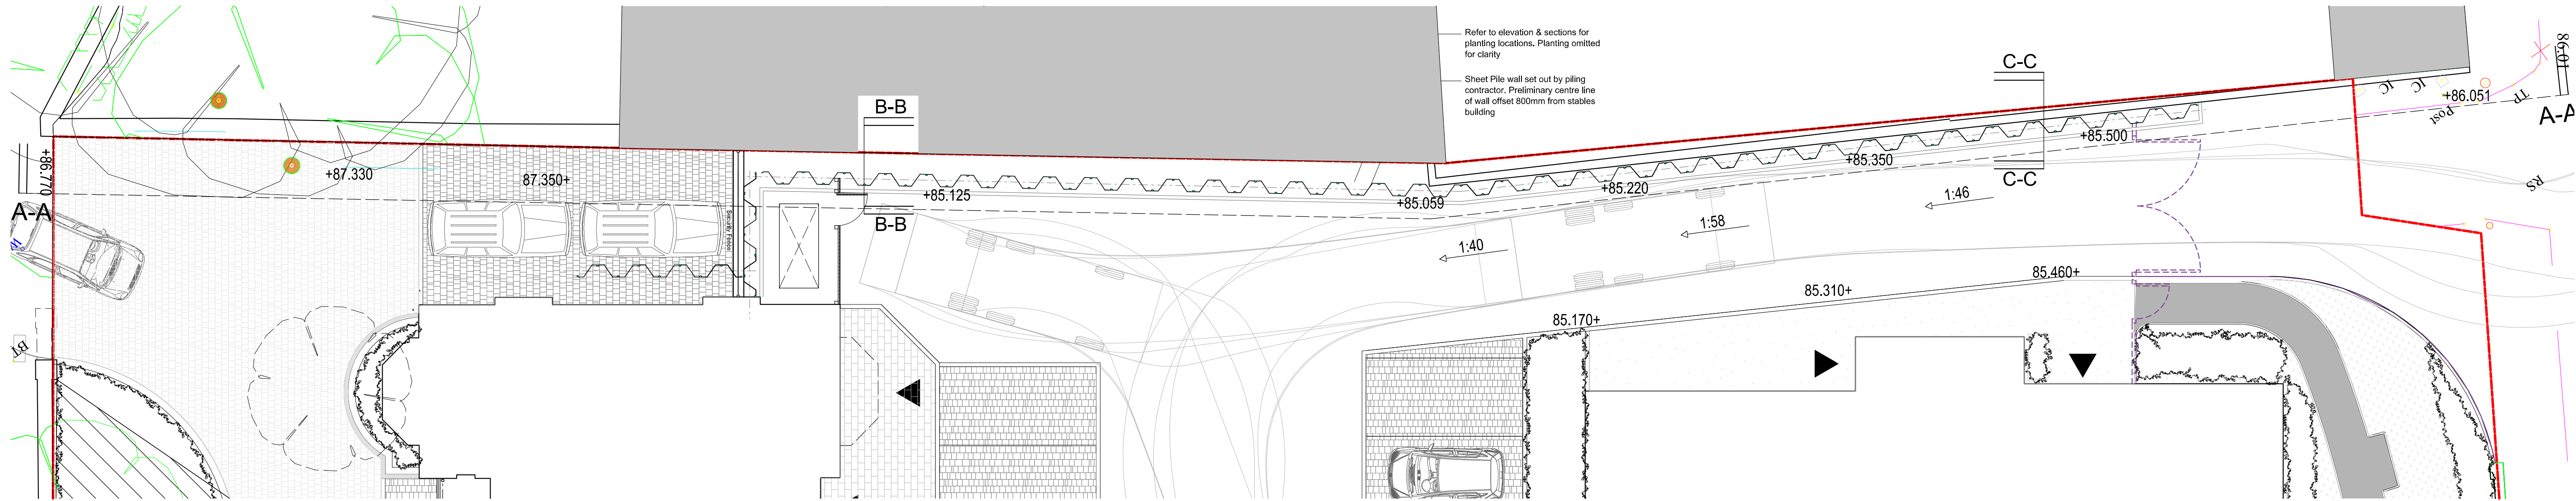

WEATHERED SHEET PILE WALL PRECEDENT

A Retaining wall revised		01.06.16		MG
DESIGNATION		DETAILS OF REVISION		DATE
PROJECT		TITLE	SIZE	STATUS
3-9 Grosvenor Road, Wrexham, LL11 1DB		Rear Entrance Boundary Sections/Plans	A1	SKETCH
PROJECT No: 1449	DRAWING No: SK.39A	DRAWN by: MG	CHECKED: CG	
DATE: Mar 2015	SCALE (A4): 1:200	e-mail: admin@johnmccall.co.uk		