

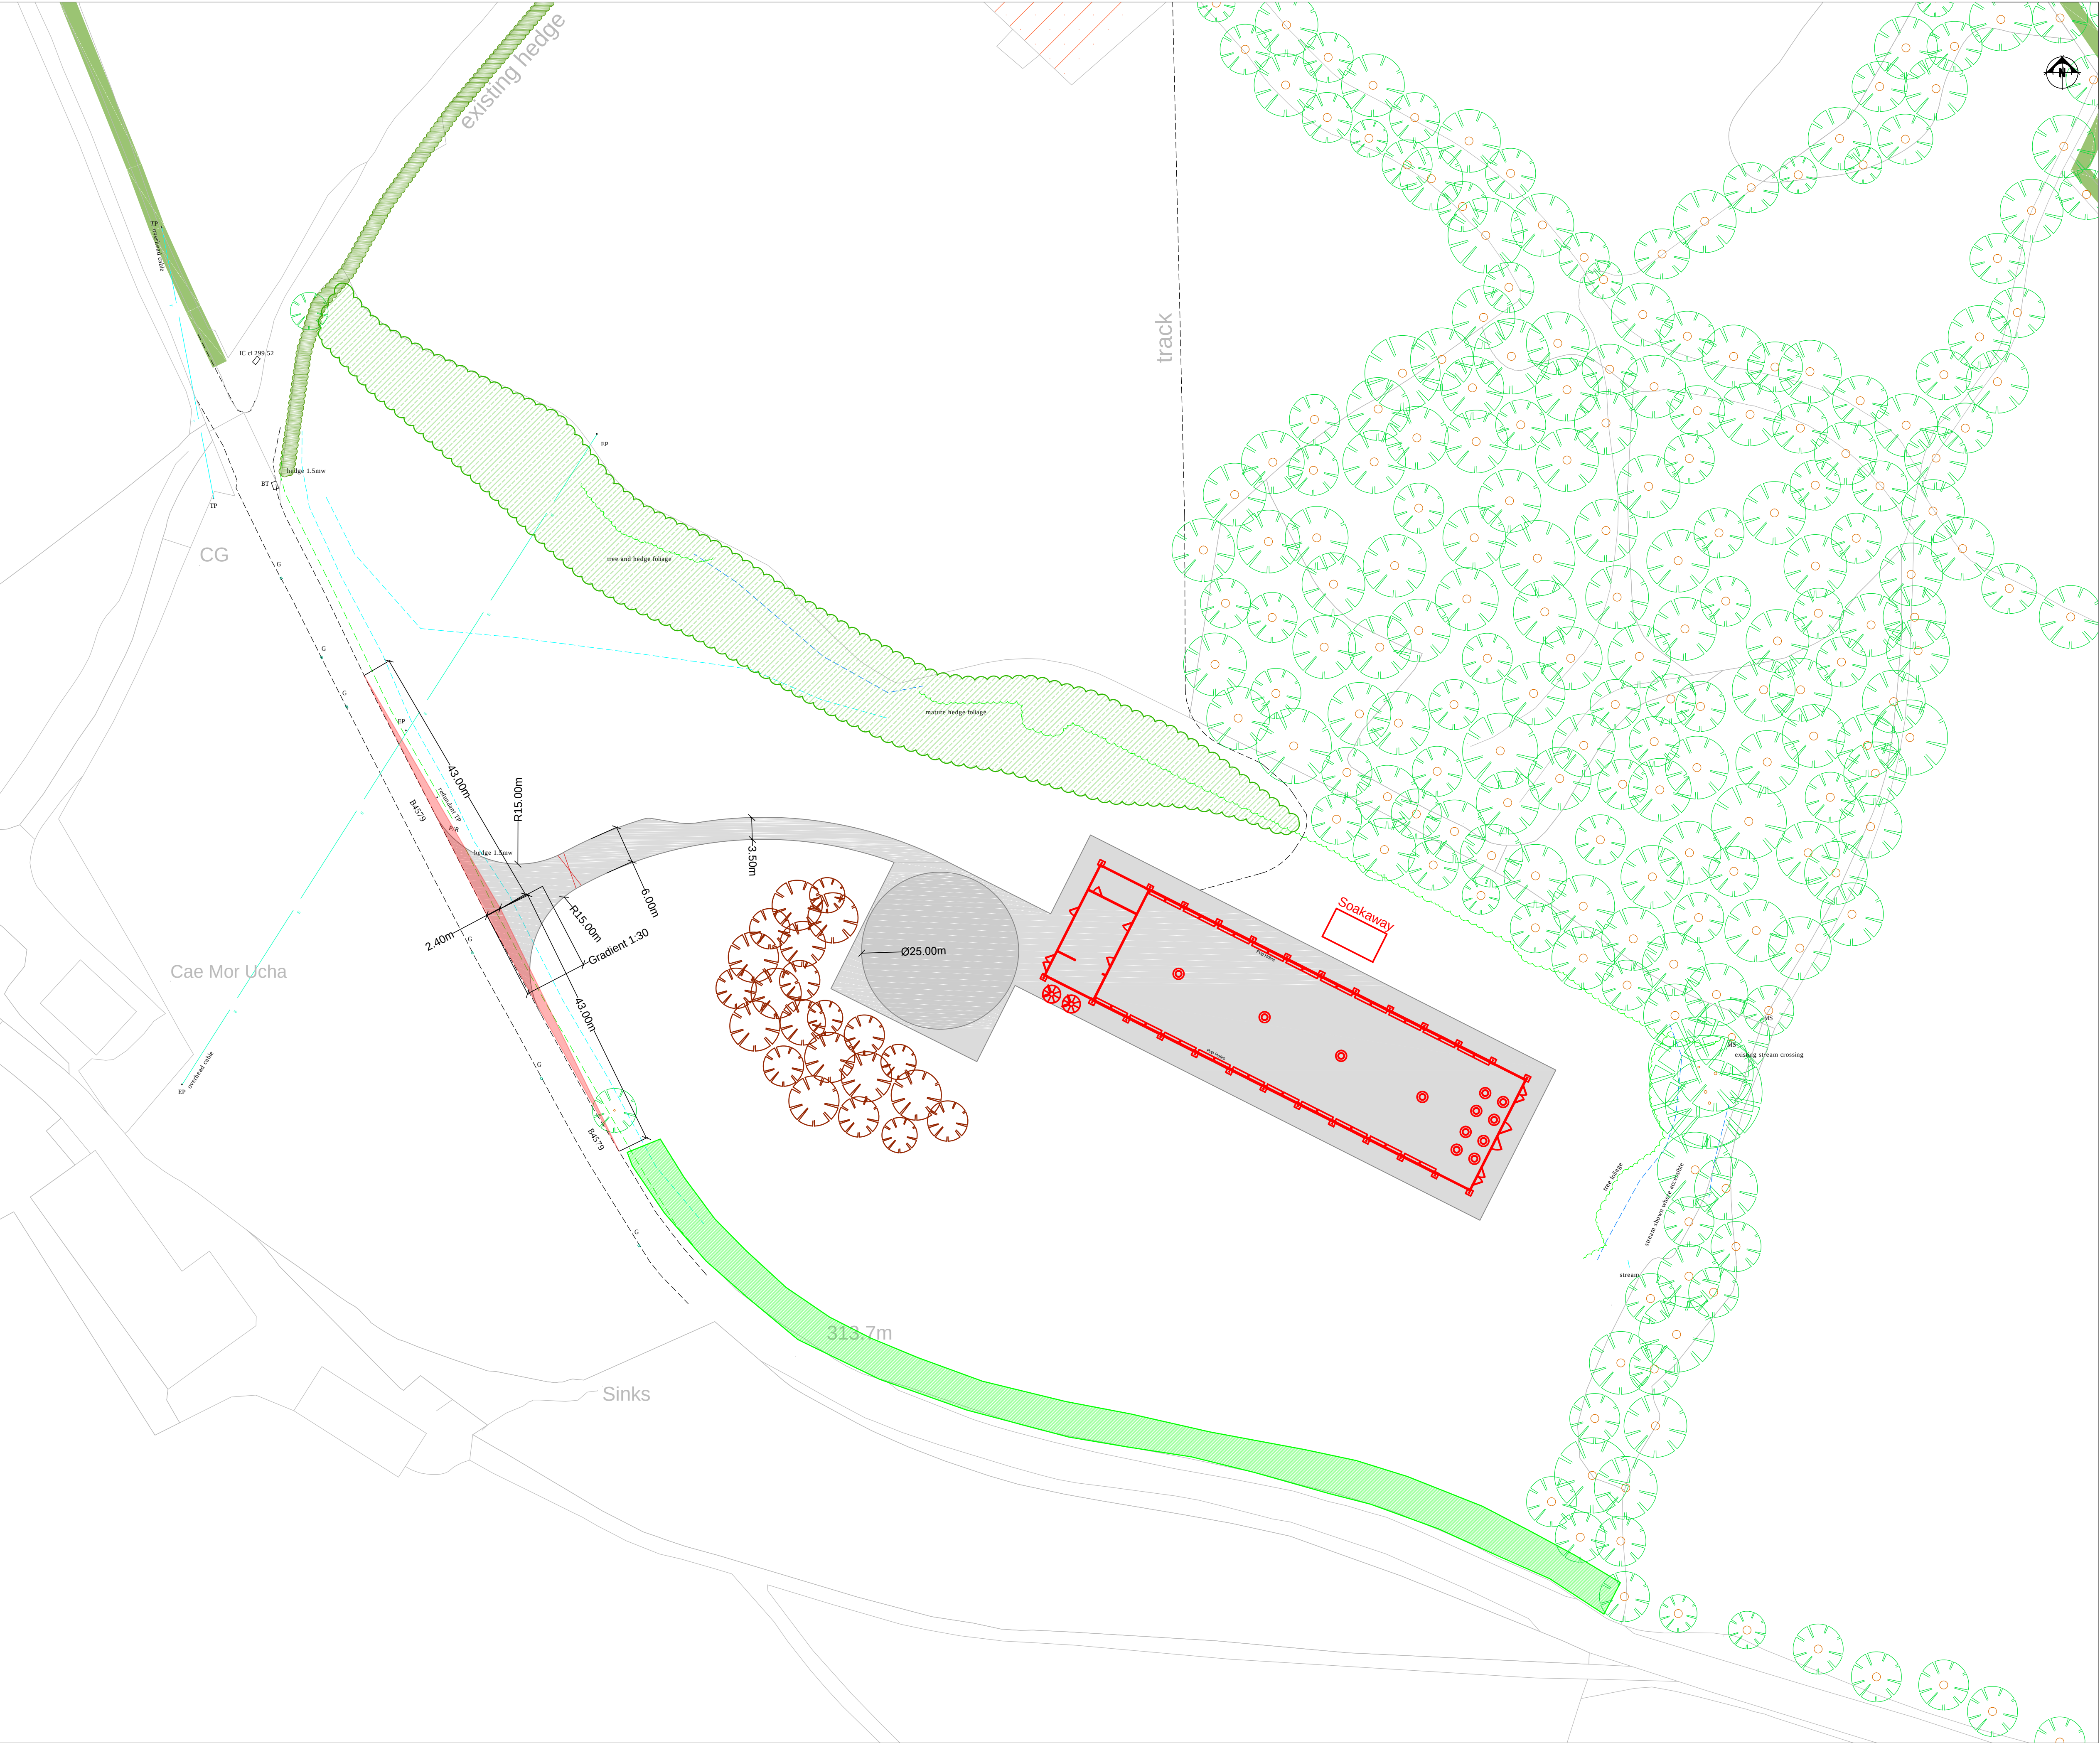


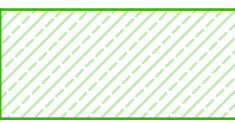

THIS DRAWING IS TO BE READ IN CONJUNCTION WITH ALL RELATED DRAWINGS. ALL DIMENSIONS MUST BE CHECKED AND VERIFIED ON SITE BEFORE COMMENCING ANY WORK OR PRODUCING SHOP DRAWINGS. THE ORIGINATOR SHOULD BE NOTIFIED IMMEDIATELY OF ANY DISCREPANCY. THIS DRAWING IS COPYRIGHT AND REMAINS THE PROPERTY ROGER PARRY & PARTNERS.

- KEY
-  Additional belt of planting to add width and density to existing mature trees. As of in screening views from north.
 -  Planting to add in screening views from Cae Mor Ucha.
 -  Increase height of existing hedgerow plants, infill with similar species to increase hedge density and add hedgerow trees.
 -  2.4m x 43m visibility splays
 -  Existing Landscaping

Rev	Description	Date	Dr by	App by
Original	by			

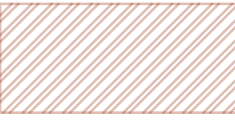

Residential - Agricultural - Commercial	
Job	16000 Free Range Egg Laying Unit
Title	Proposed Block Plan
Location	Cae Mor Farm Llwynmawr Llangollen LL20 7BE
Client	E & J Morris
Scales	A1 @ 1:500
Drawing No.	RJC-MZ-1845-02
Drawn by	MZ
Date	20/10/2015
HOGSTOW HALL, MINSTERLEY SHREWSBURY, SHROPSHIRE, SY5 0HZ Tel: 01743 791336 Fax: 01743 792770 email: mail@rogerparry.net Web address: www.rogerparry.net Roger Parry & Partners LLP Partnership no: SC30201 Registered Office: Hoggston Hall, Minsterley, Shrewsbury, SY5 0HZ A list of members of the LLP is available at the above address.	