


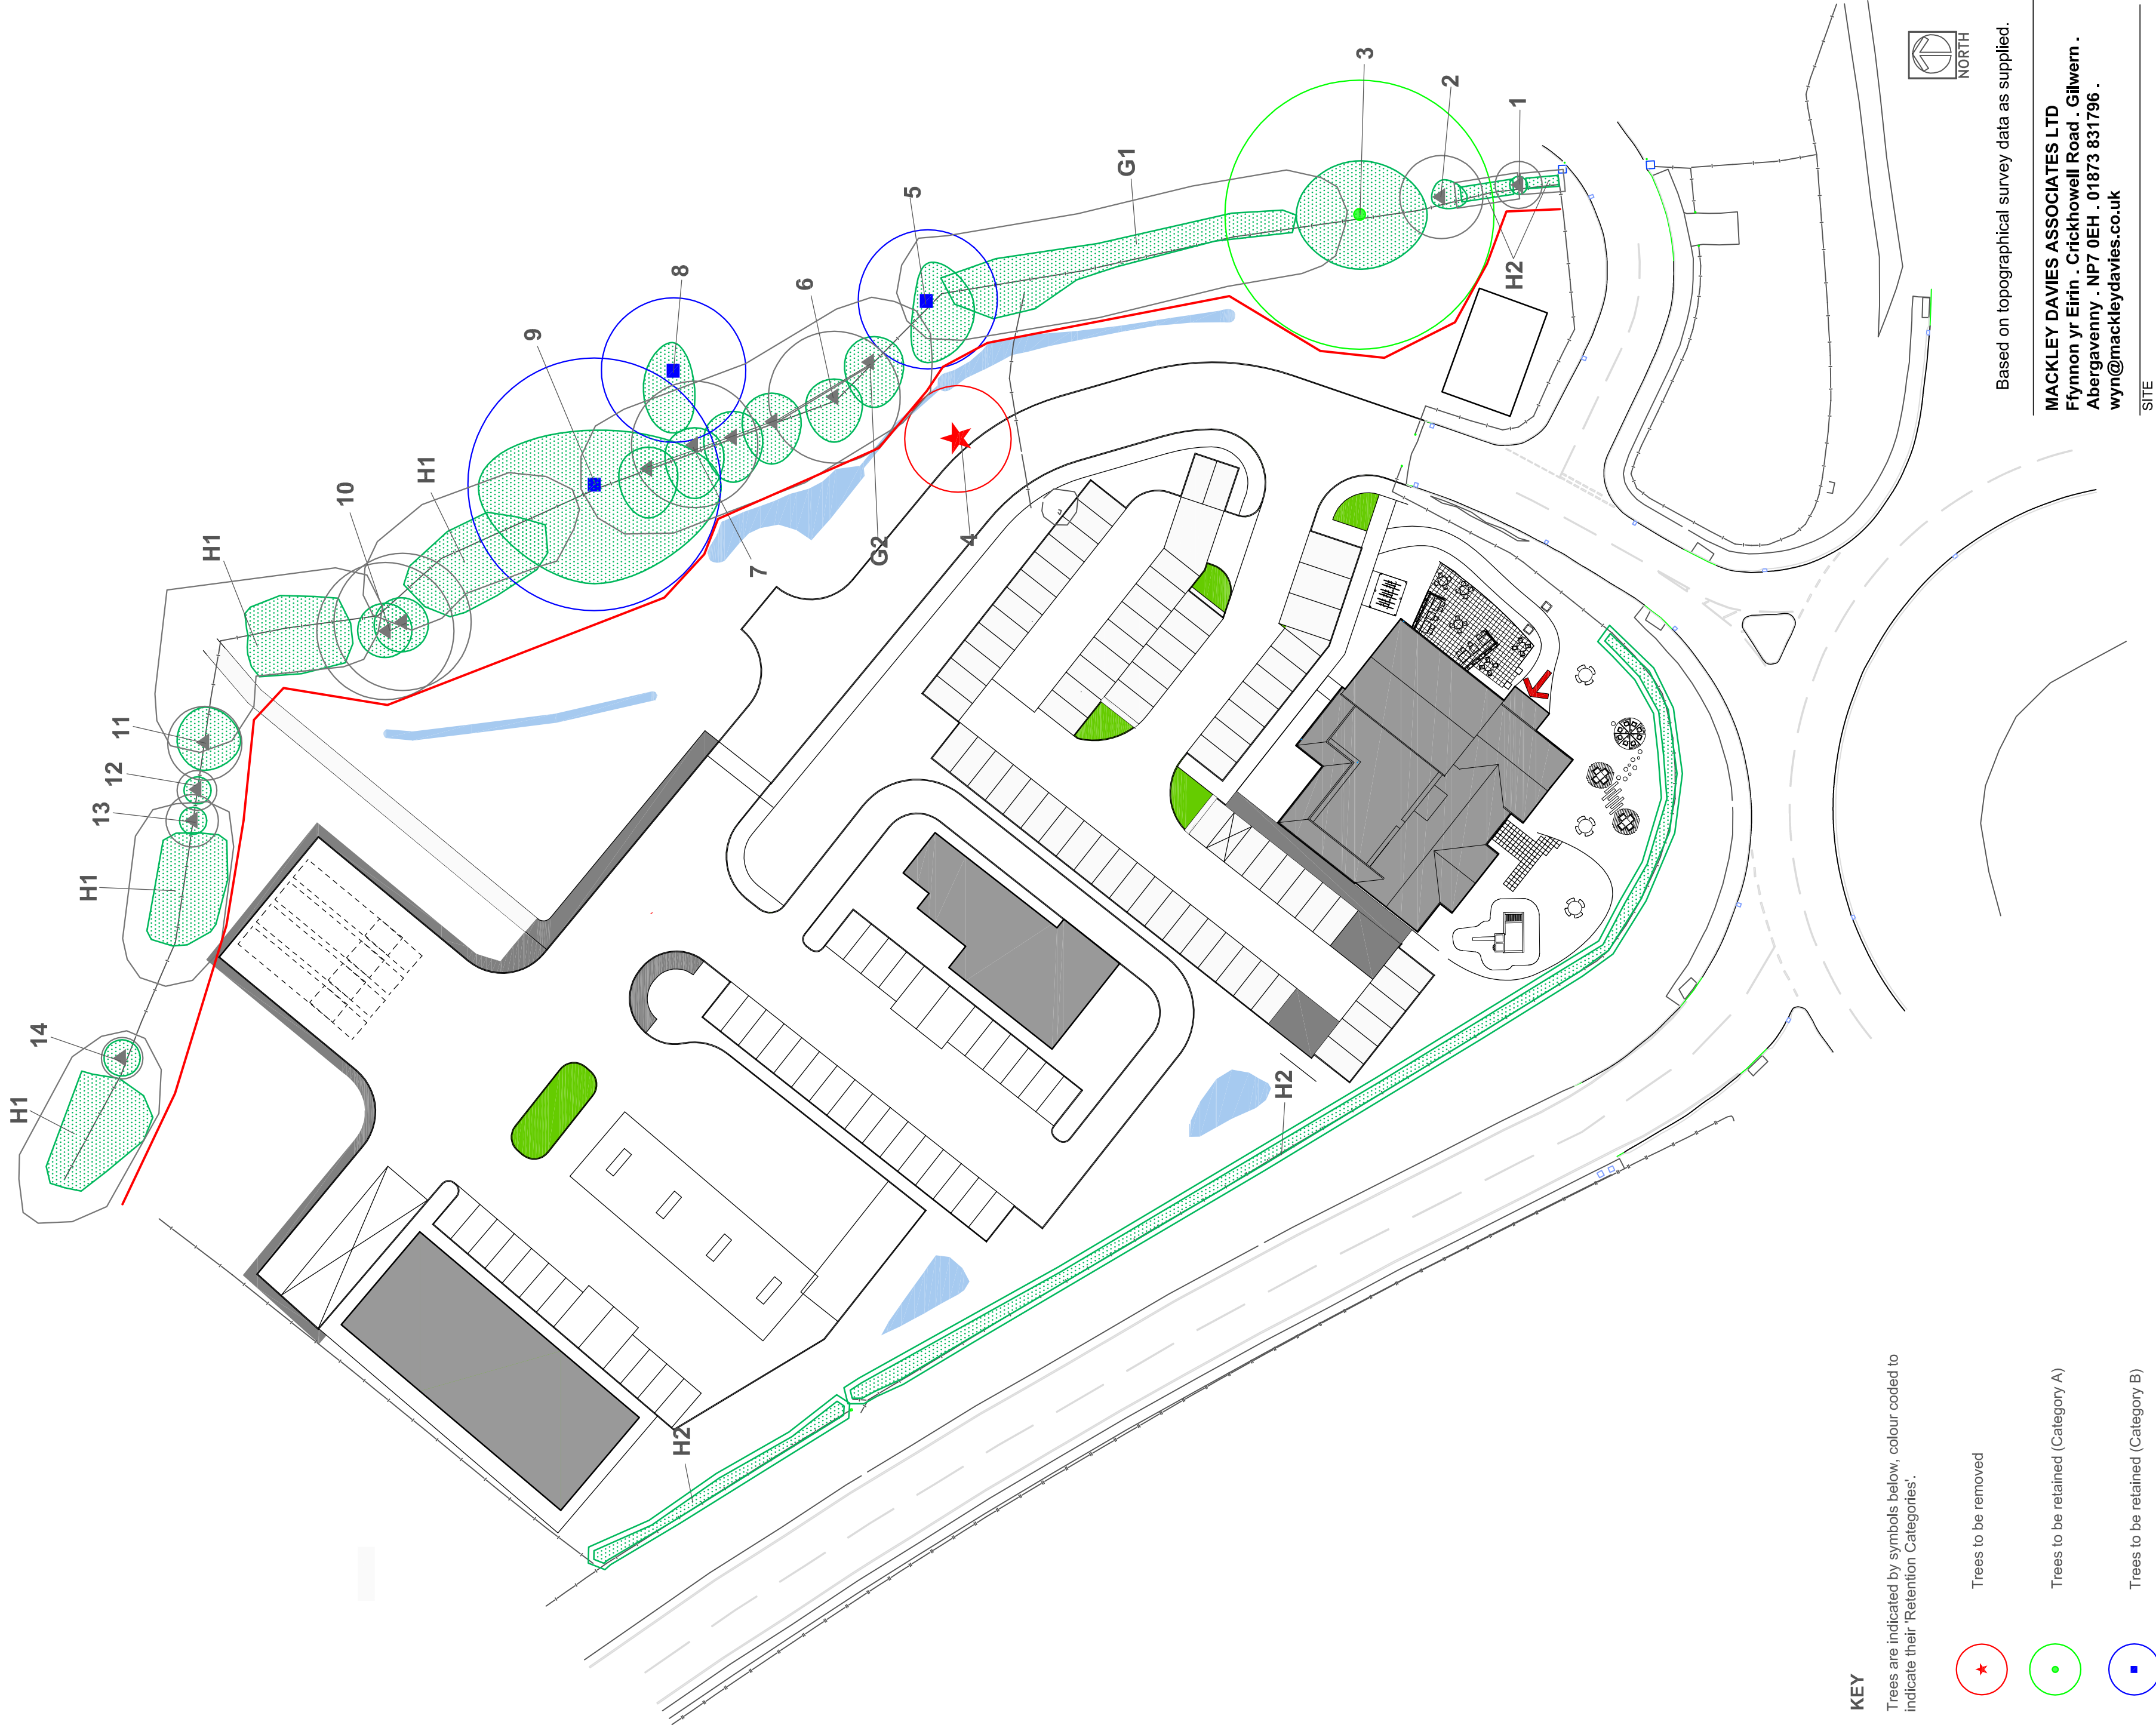

KEY

Trees are indicated by symbols below, colour coded to indicate their 'Retention Categories'.



Trees to be removed



Trees to be retained (Category A)



Trees to be retained (Category B)



Trees to be retained (Category C)



APPROXIMATE crown spread



Line of protective Fencing

The nominal ROOT PROTECTION AREA (RPA) of each tree is indicated by a solid line using the colour coding above.



Based on topographical survey data as supplied.

MACKLEY DAVIES ASSOCIATES LTD
Ffynnon yr Eirin . Crickhowell Road . Gilwern .
Abergavenny . NP7 0EH . 01873 831796 .
wyn@mackleydaves.co.uk

SITE

Land at Holt Road, Wrexham

CLIENT
**Liberty Properties
Developments Ltd**

DRAWING TITLE

Tree protection plan

SCALE 1:500 @ A2

DRWG. No. 14/429/02

DATE January 2015

REVISION No. A (June'16)