


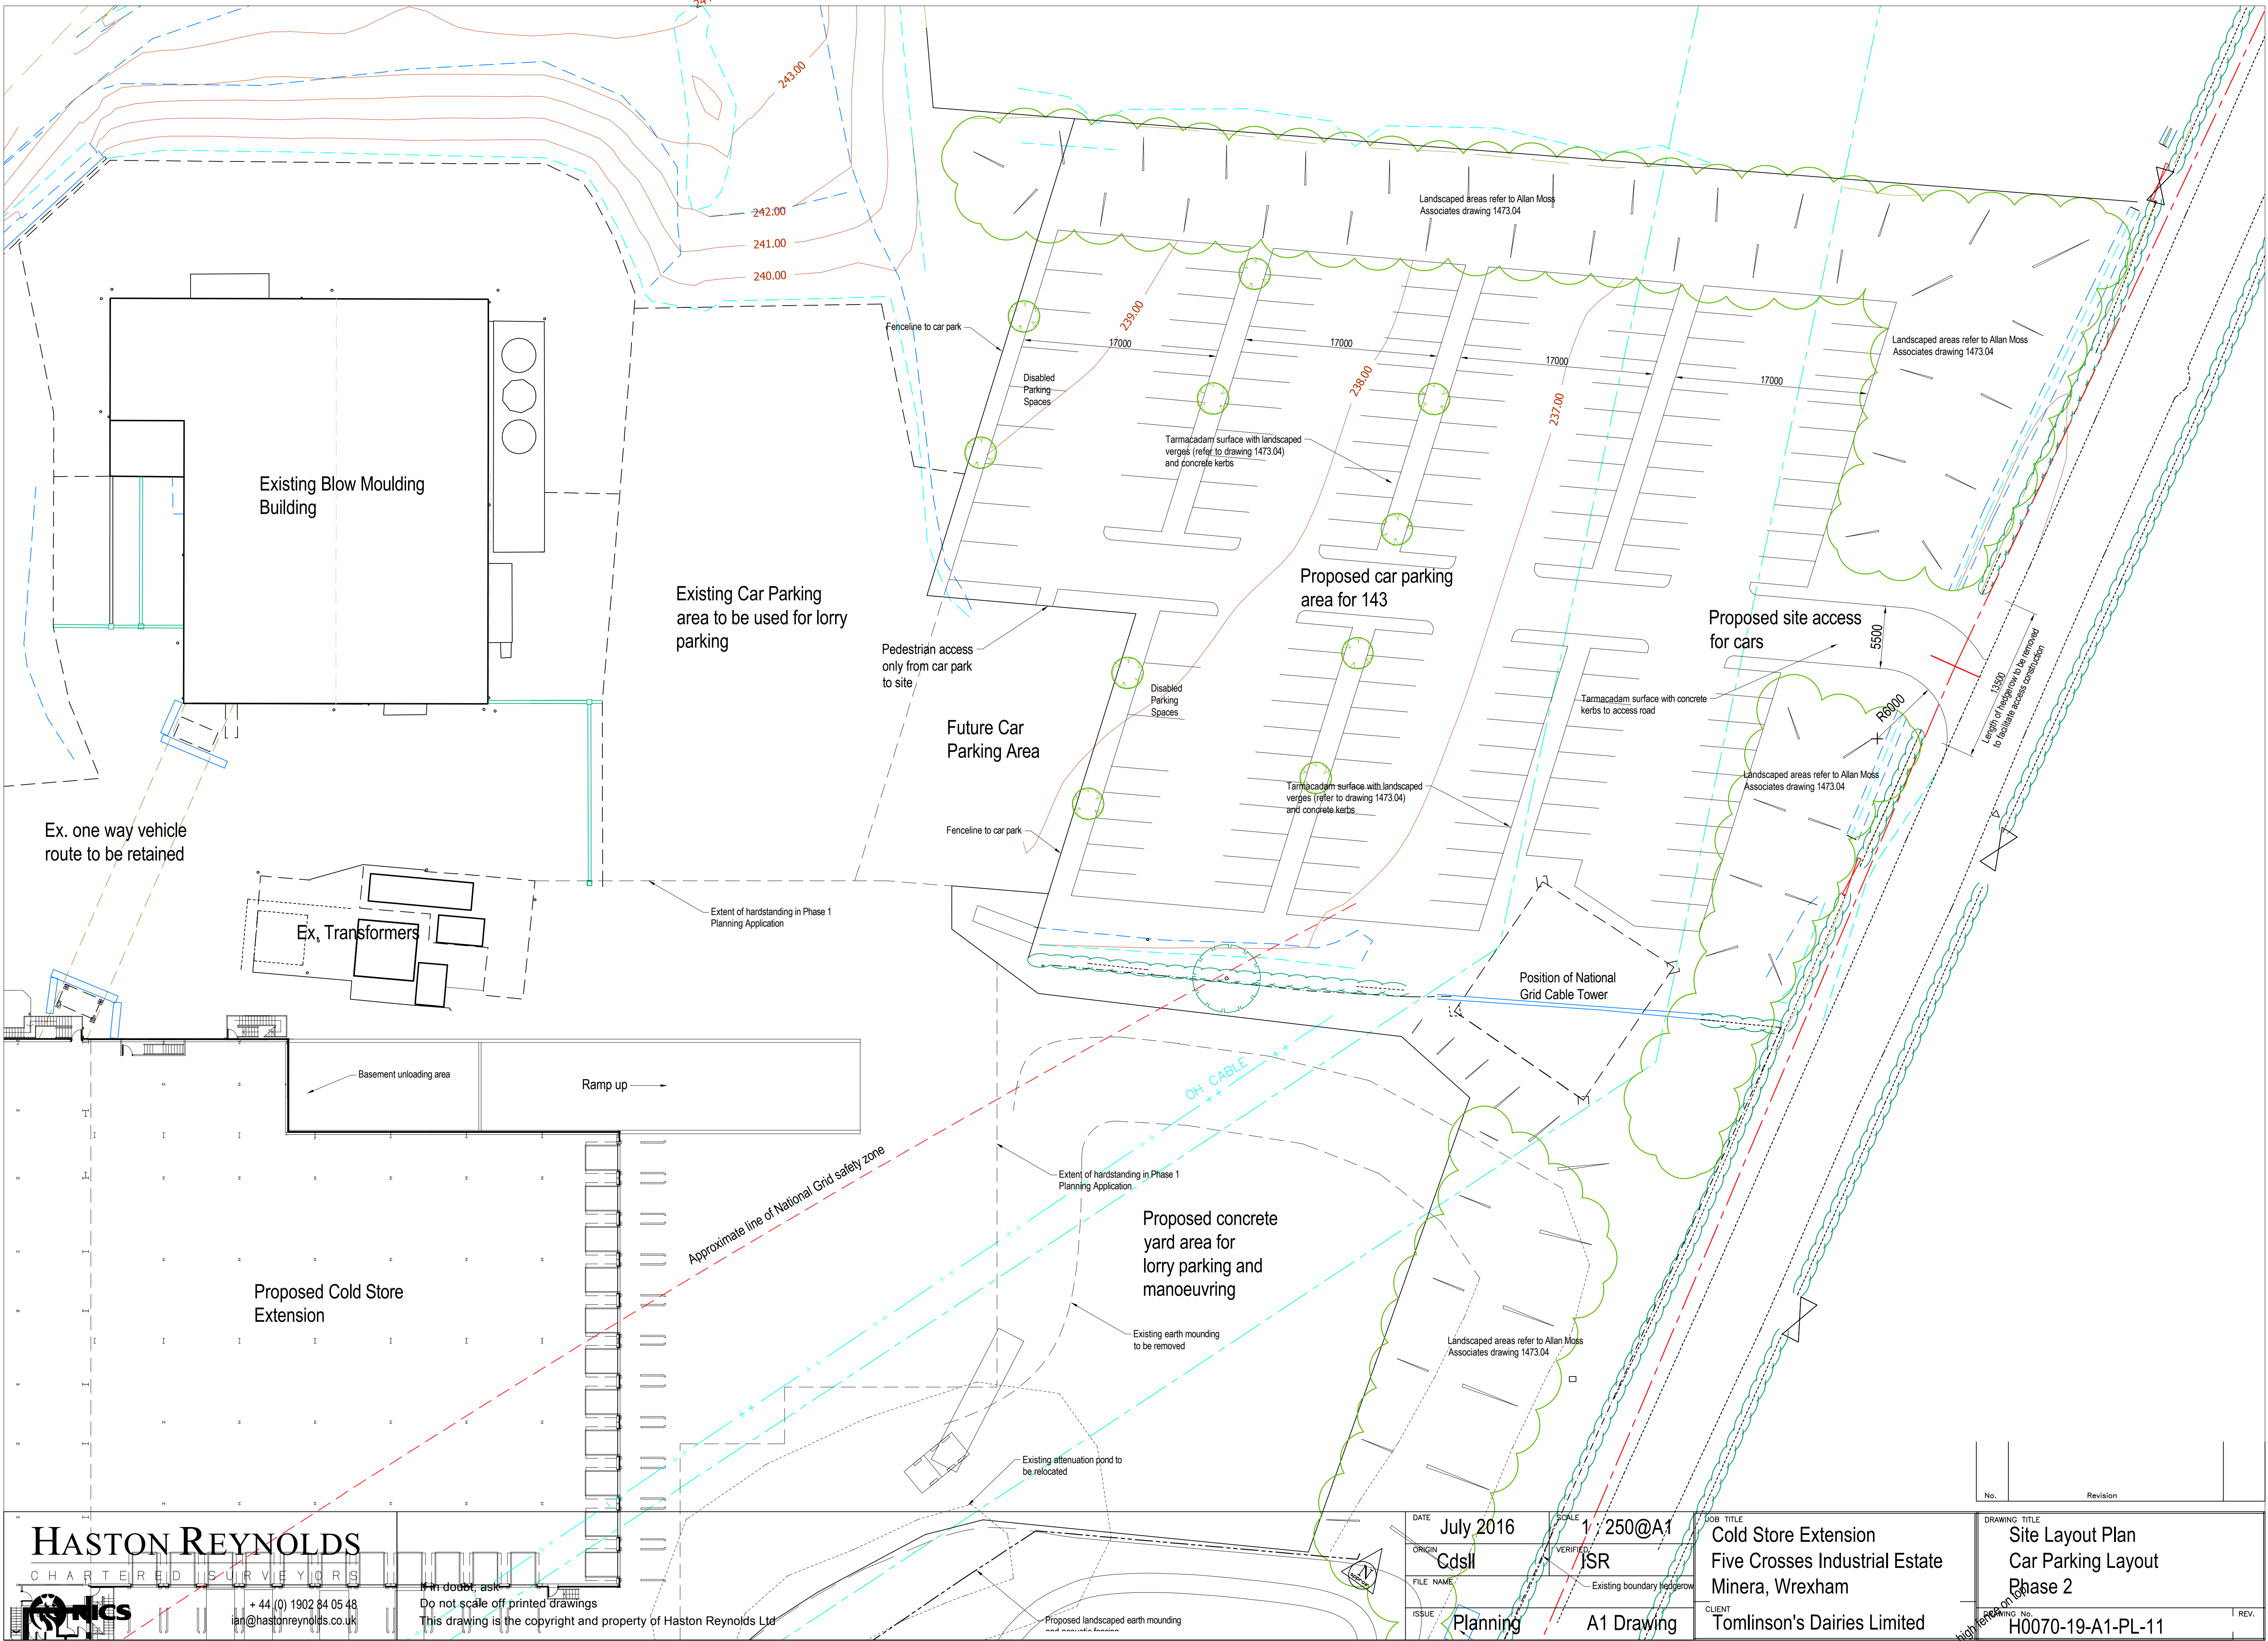

HASTON REYNOLDS

CHARTERED SURVEYORS

+ 44 (0) 1902 84 05 48

ian@hastonreynolds.co.uk

in doubt, ask

Do not scale off printed drawings

This drawing is the copyright and property of Haston Reynolds Ltd

DATE	July 2016
ORIGIN	Cdsll
FILE NAME	
ISSUE	Planning
SCALE	1:250@A1
VERIFIED	ISR
EXISTING BOUNDARY HEDGEROW	

JOB TITLE	Cold Store Extension Five Crosses Industrial Estate Minera, Wrexham
CLIENT	Tomlinson's Dairies Limited

DRAWING TITLE	Site Layout Plan Car Parking Layout Phase 2
DRAWING NO.	H0070-19-A1-PL-11
REV.	

No.	Revision