




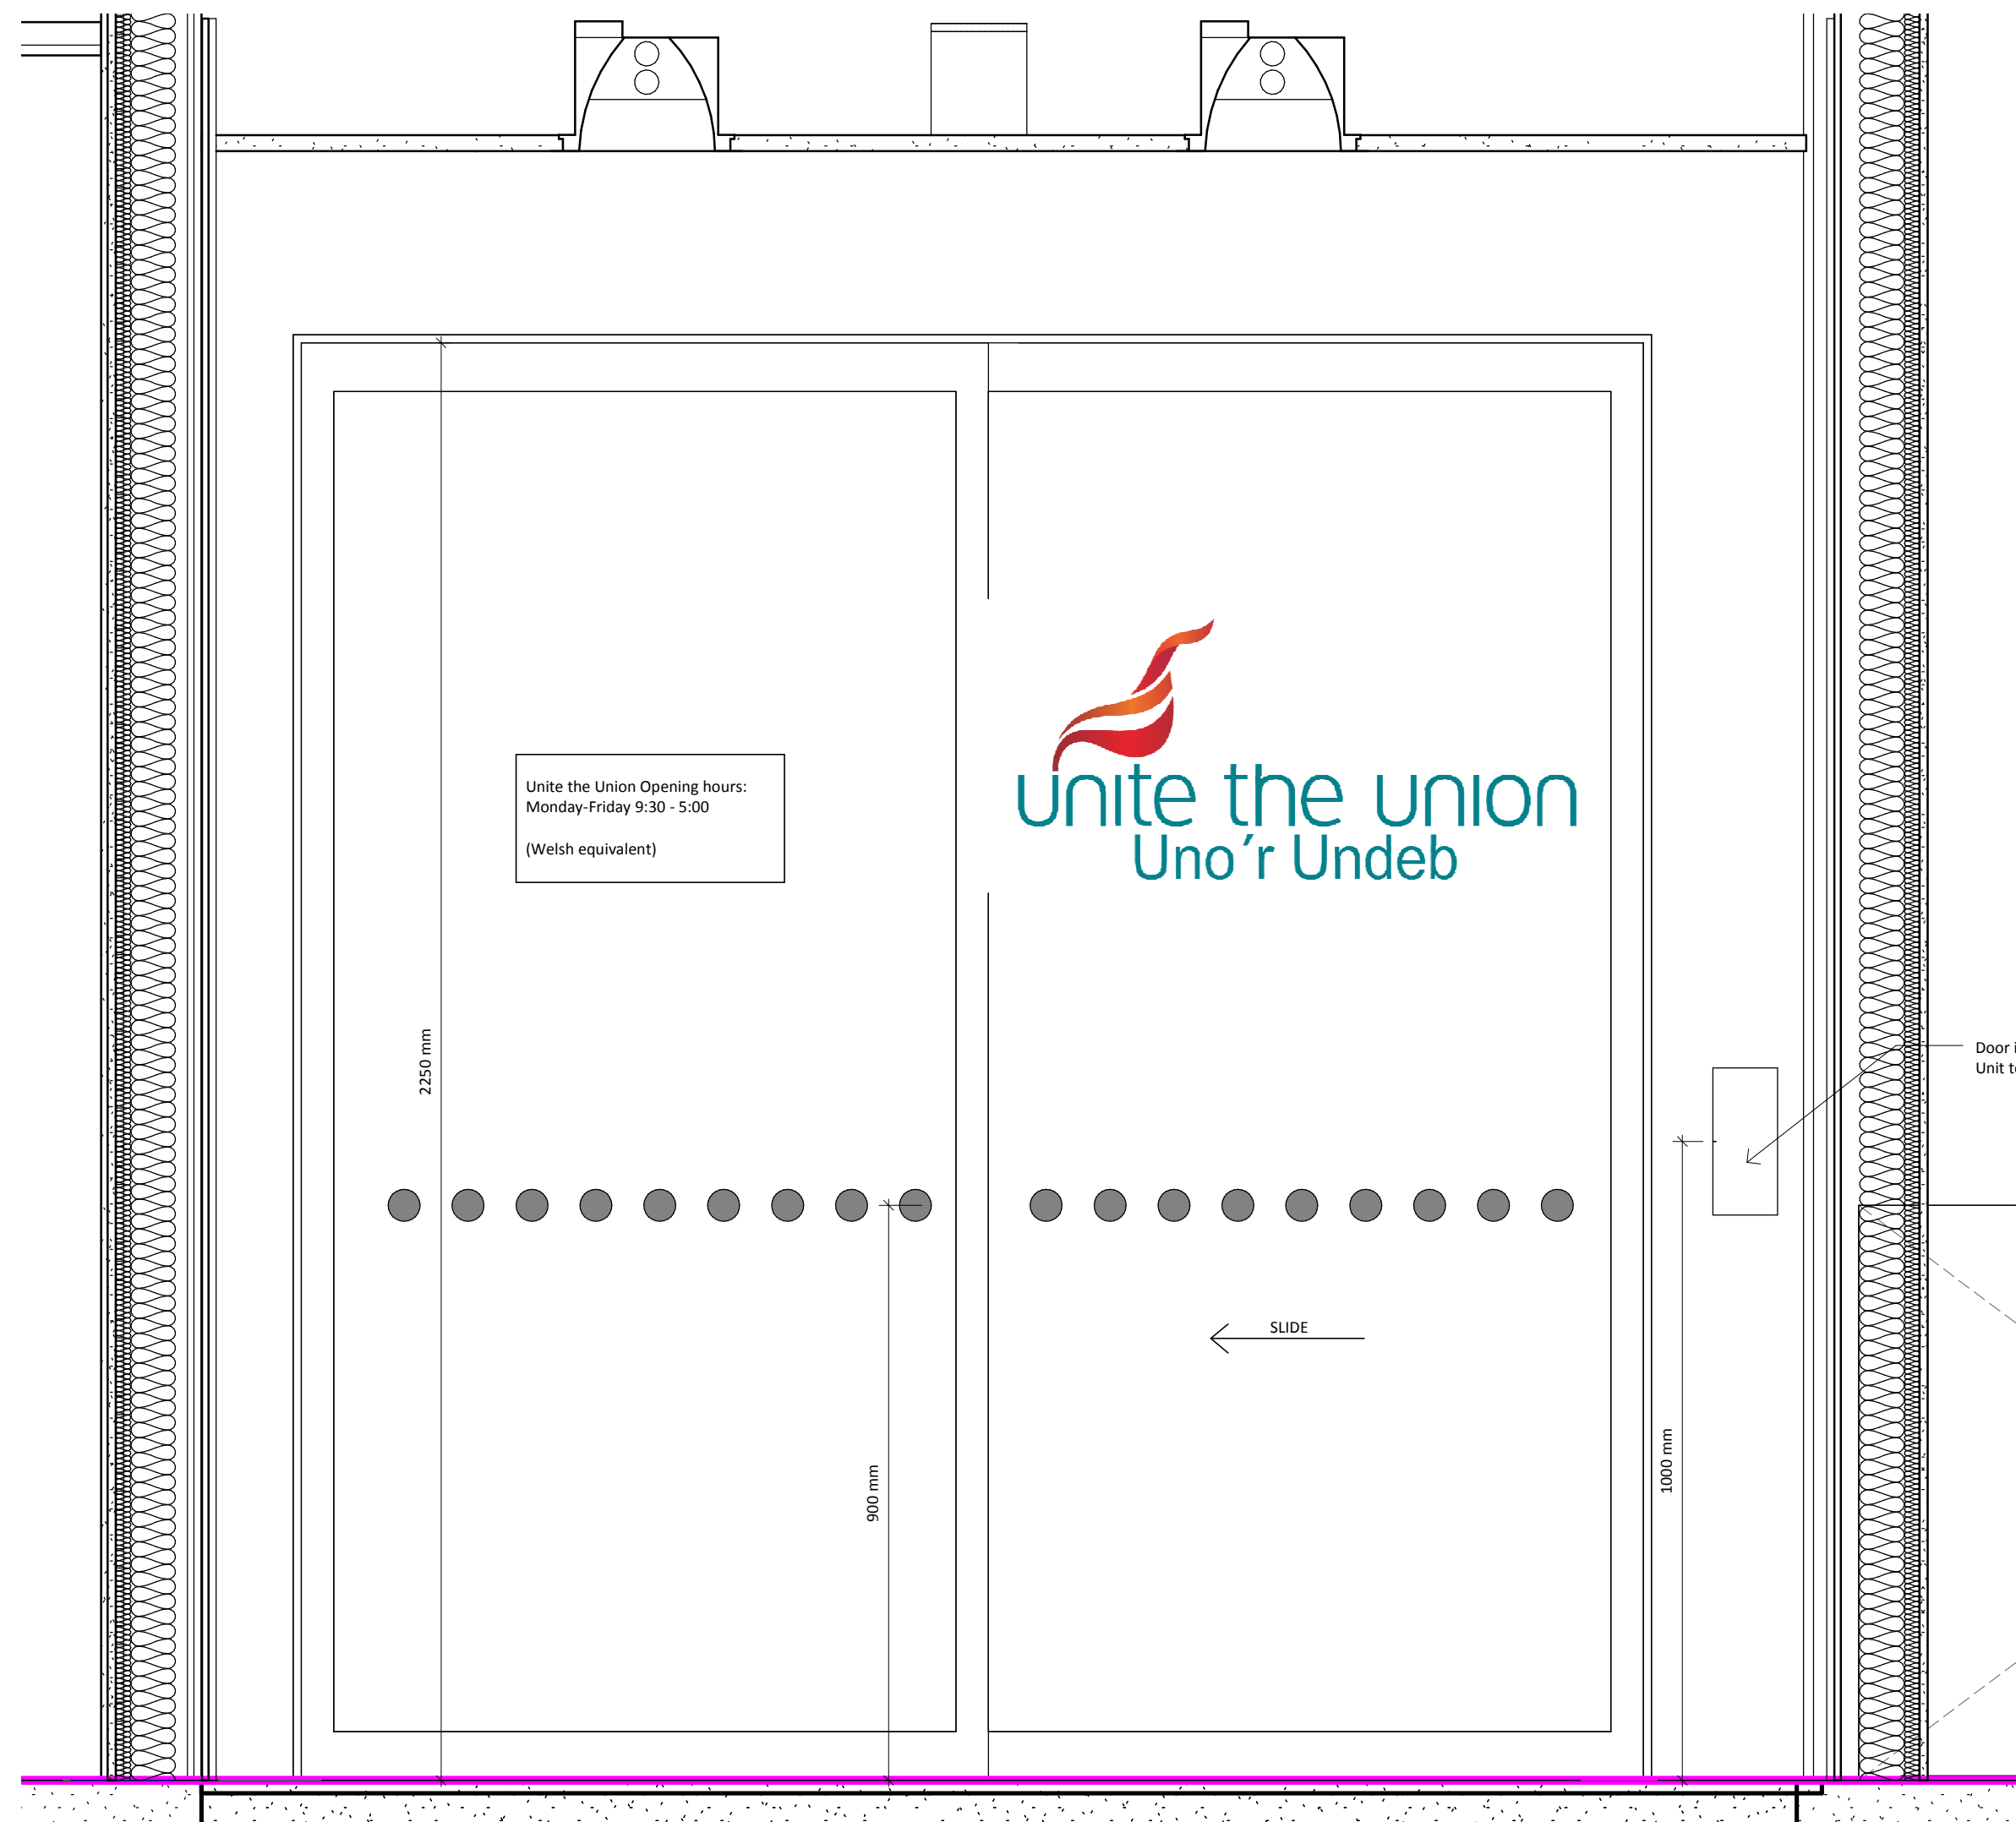

3 Main Door Entrance - Elevation
1 : 10

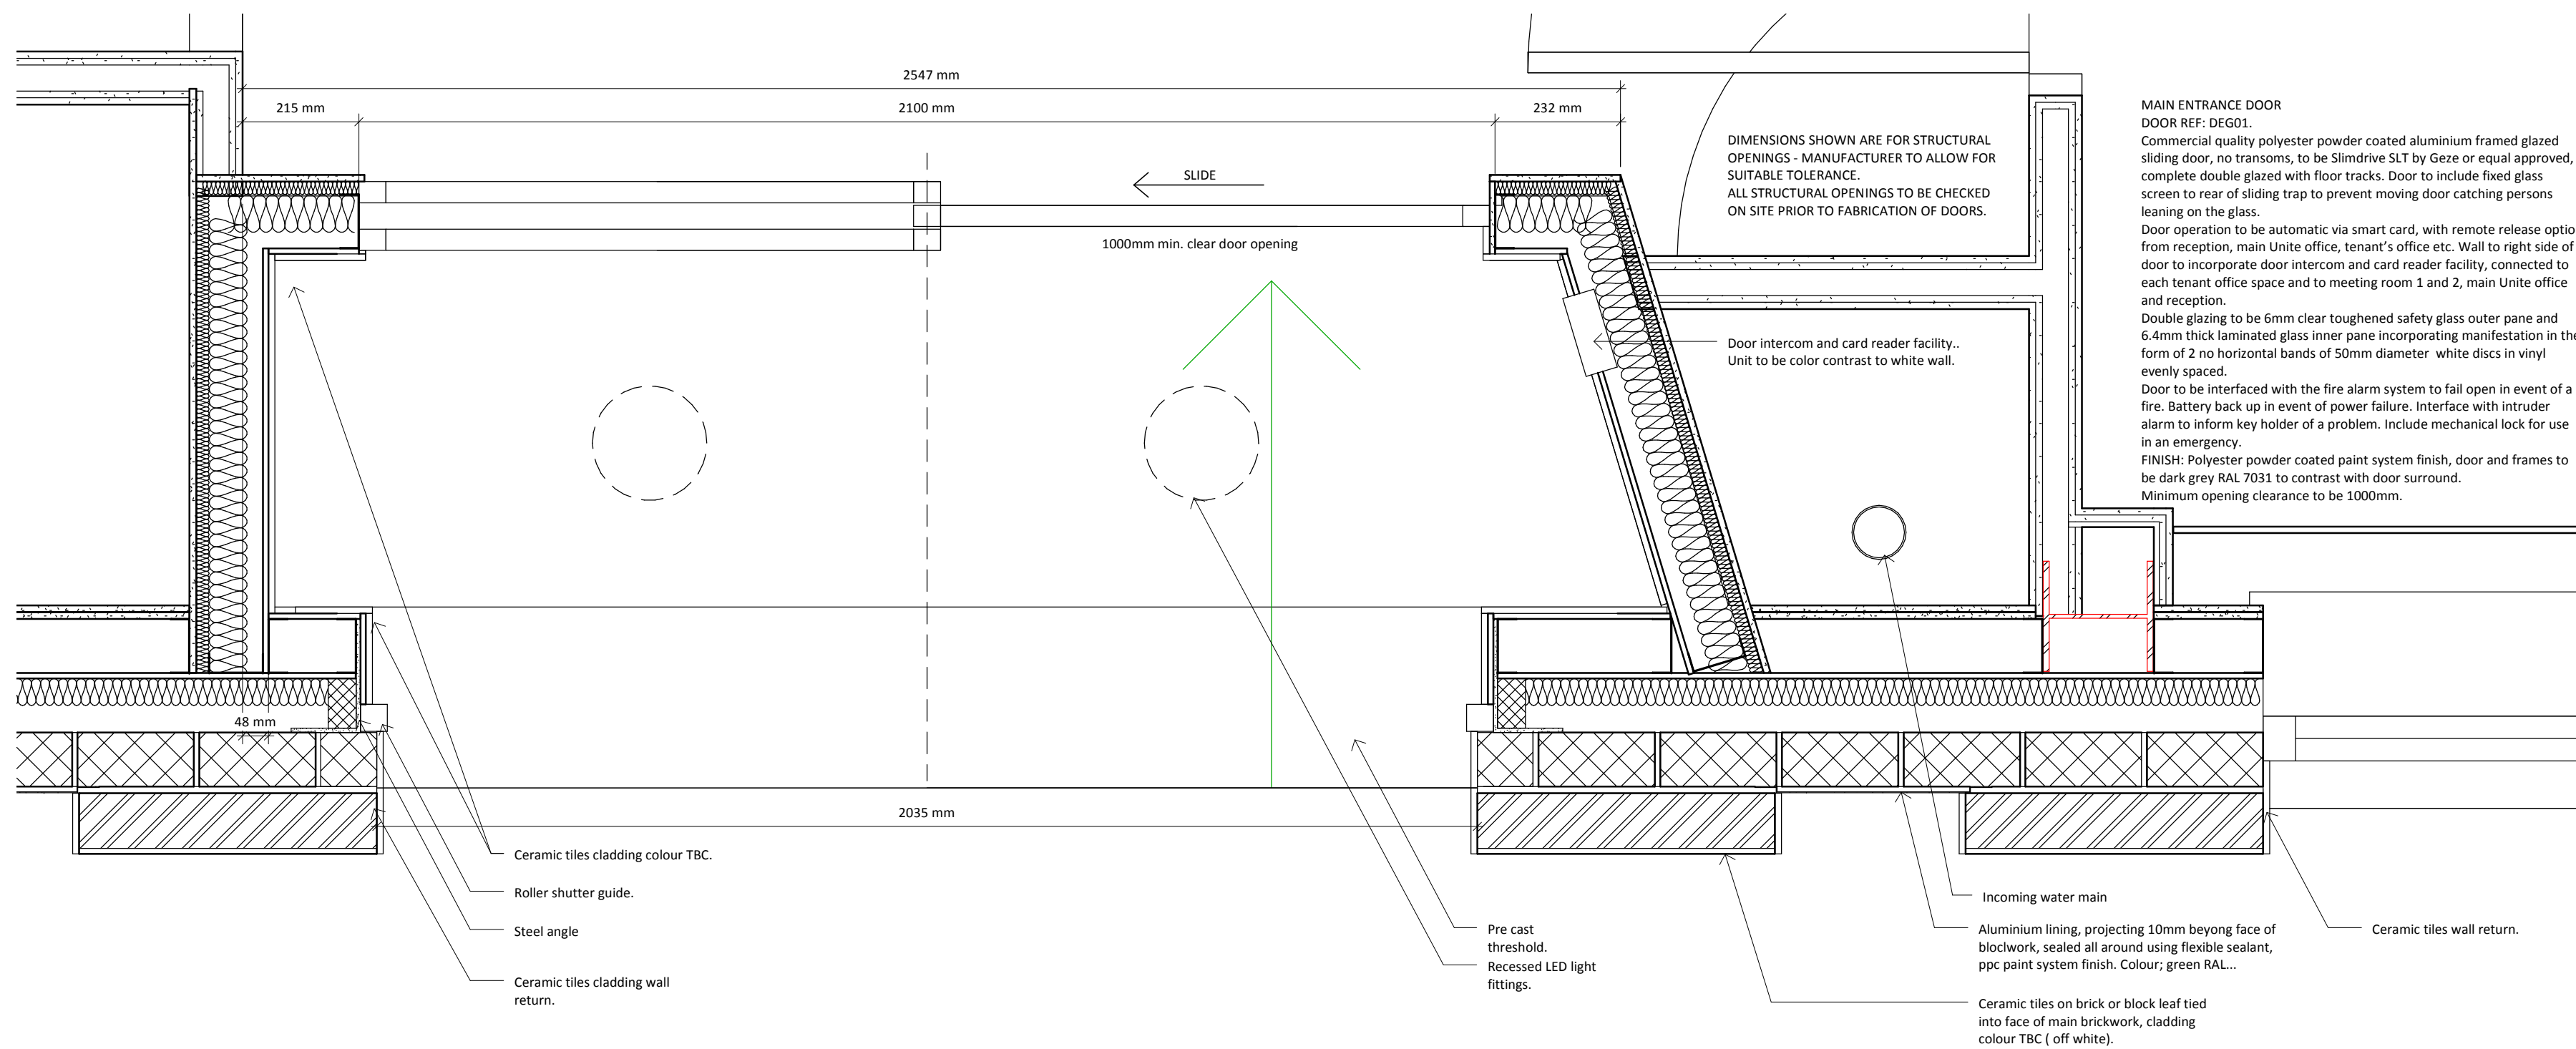

1 Porch Main Entrance - Detail Plan
1 : 10

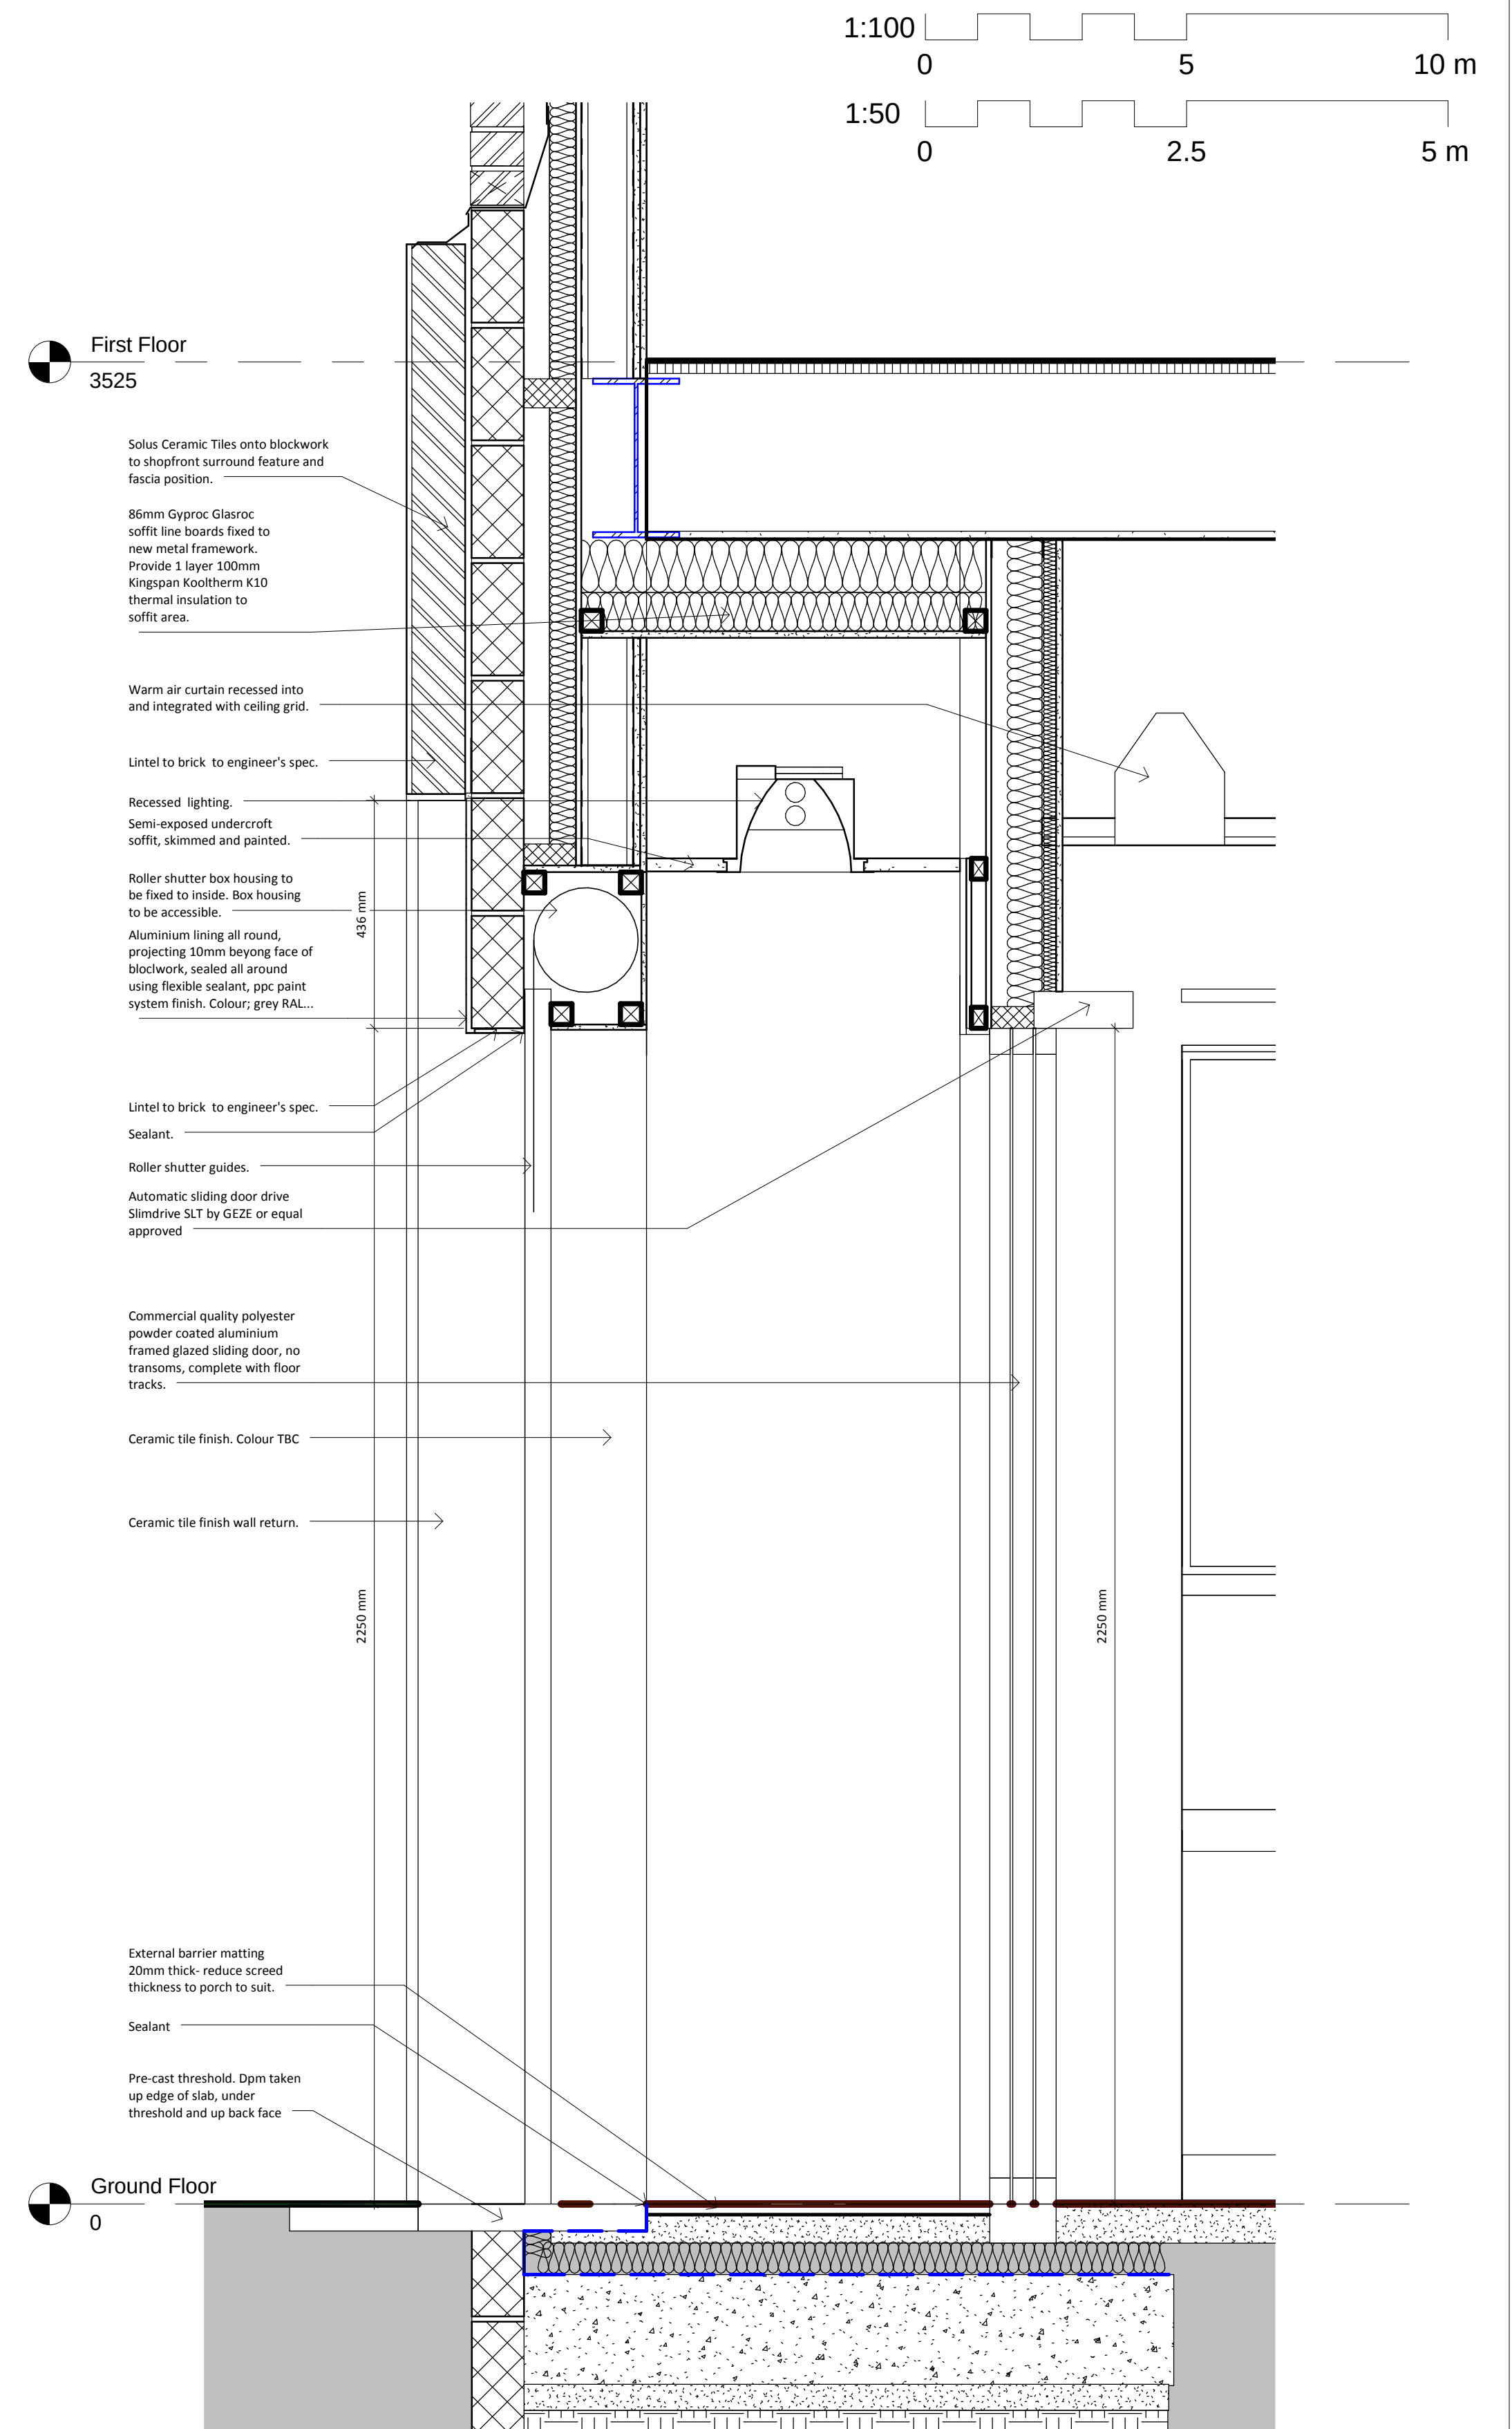

2 Porch Main Entrance - Detail Section
1 : 10