


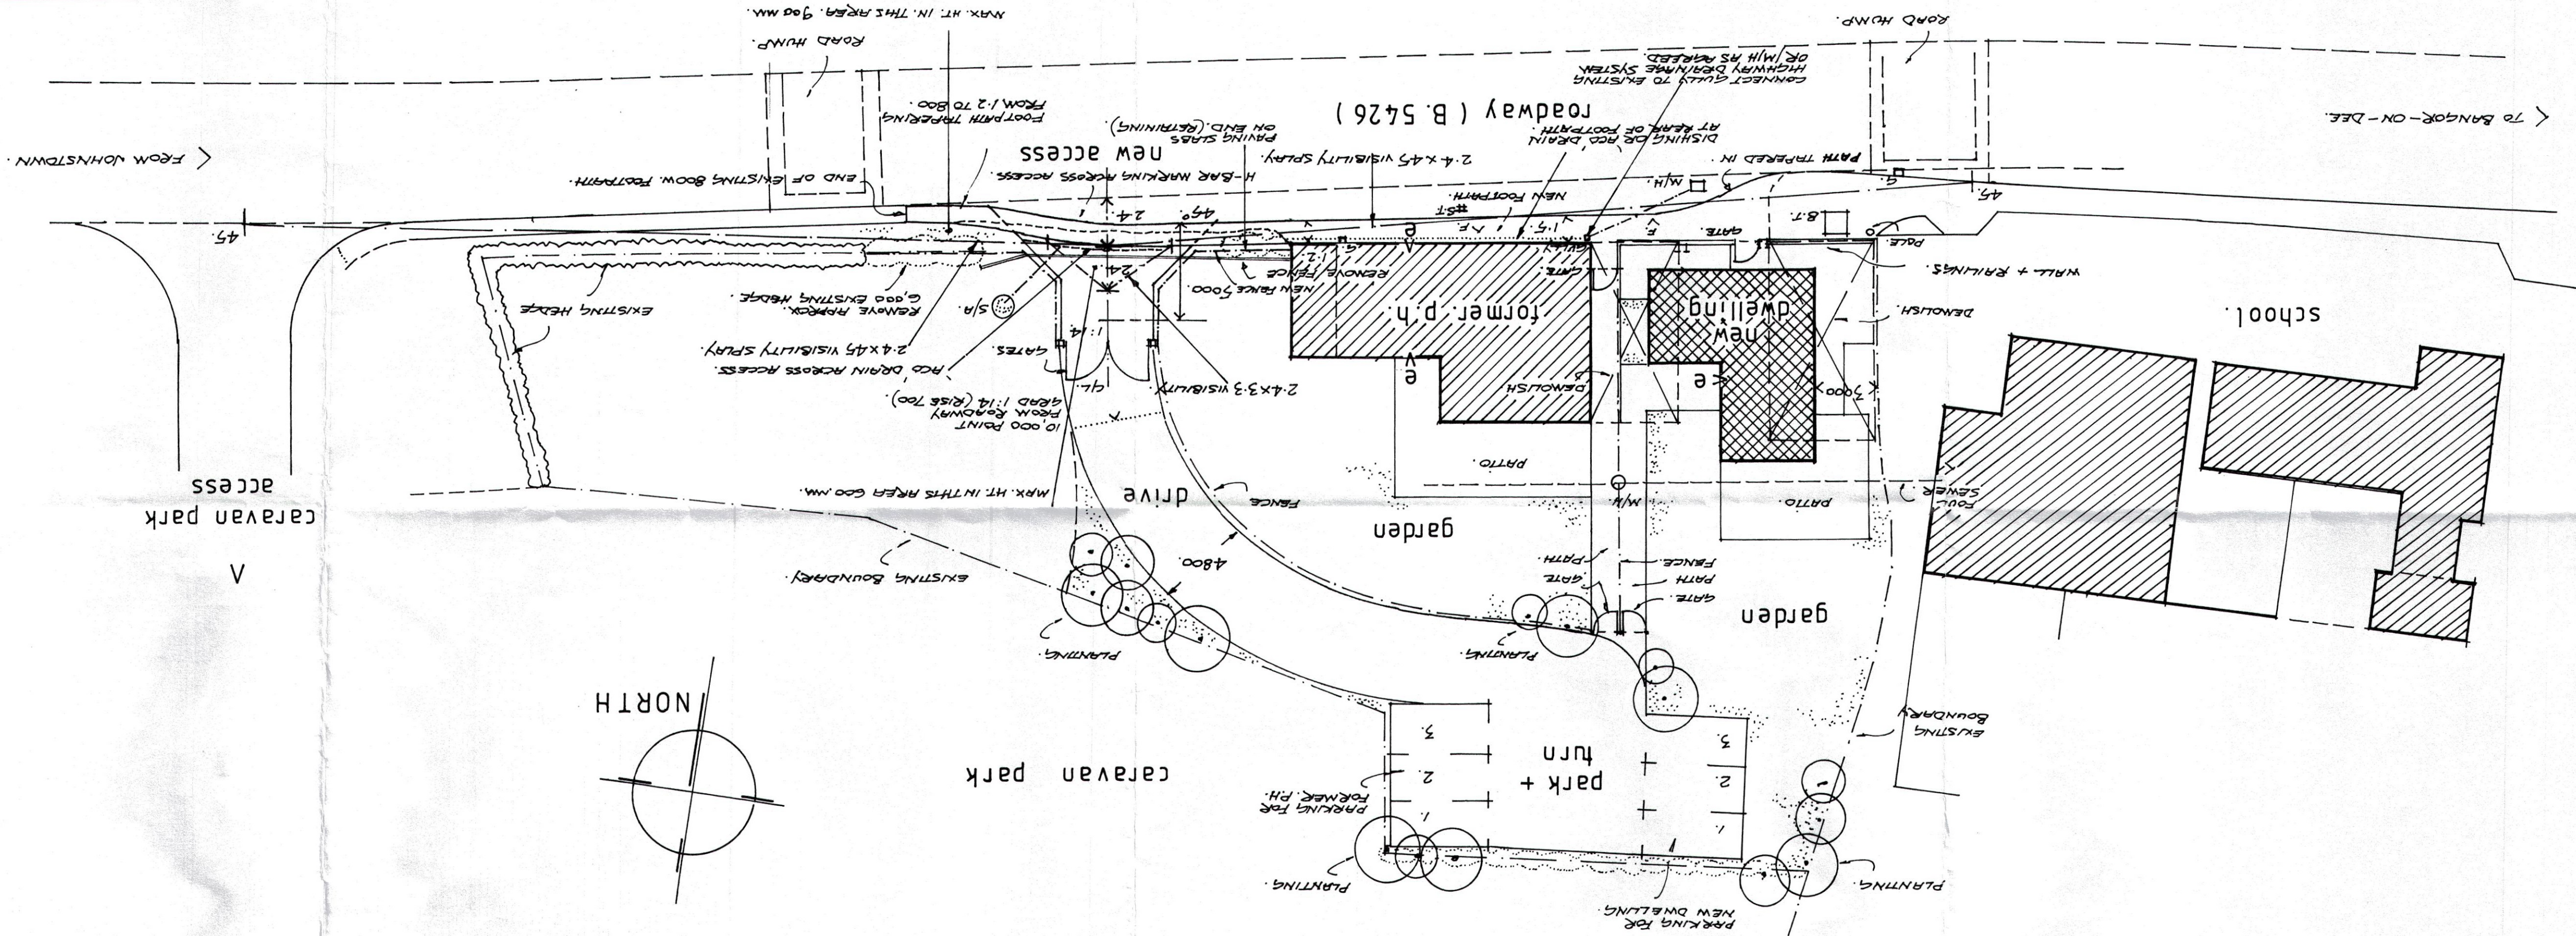

PROPOSED NEW OPEN MARKET DWELLING ON RURAL INFILL PLOT AND FORMATION OF NEW ACCESS TO SERVE NEW DWELLING AND THE OLD FOX (FORMER PUBLIC HOUSE), EYTON WREXHAM, CLWYD, LL13 0YD FOR WGW BUILDING CONTRACTORS LTD.

Revisions

N.C.S. WHITMORE &
HUMPHREYS LTD.
Established 1947

Architects and Building Surveyors

The Willow Tree • Willow Street • Oswestry • Shropshire • SY11 1AJ
Tel: 01691 652844 Fax: 01691 670297 E-mail: wandh@fsmail.net

This drawing is copyright
Do not scale off this drawing
Architect to be notified of any discrepancies
Contractors to check all dimensions on site

SCALE : 1:200.
DRAWN : J.B. WHITMORE - 06.1/6.

REF. No 15/5059:4/A