


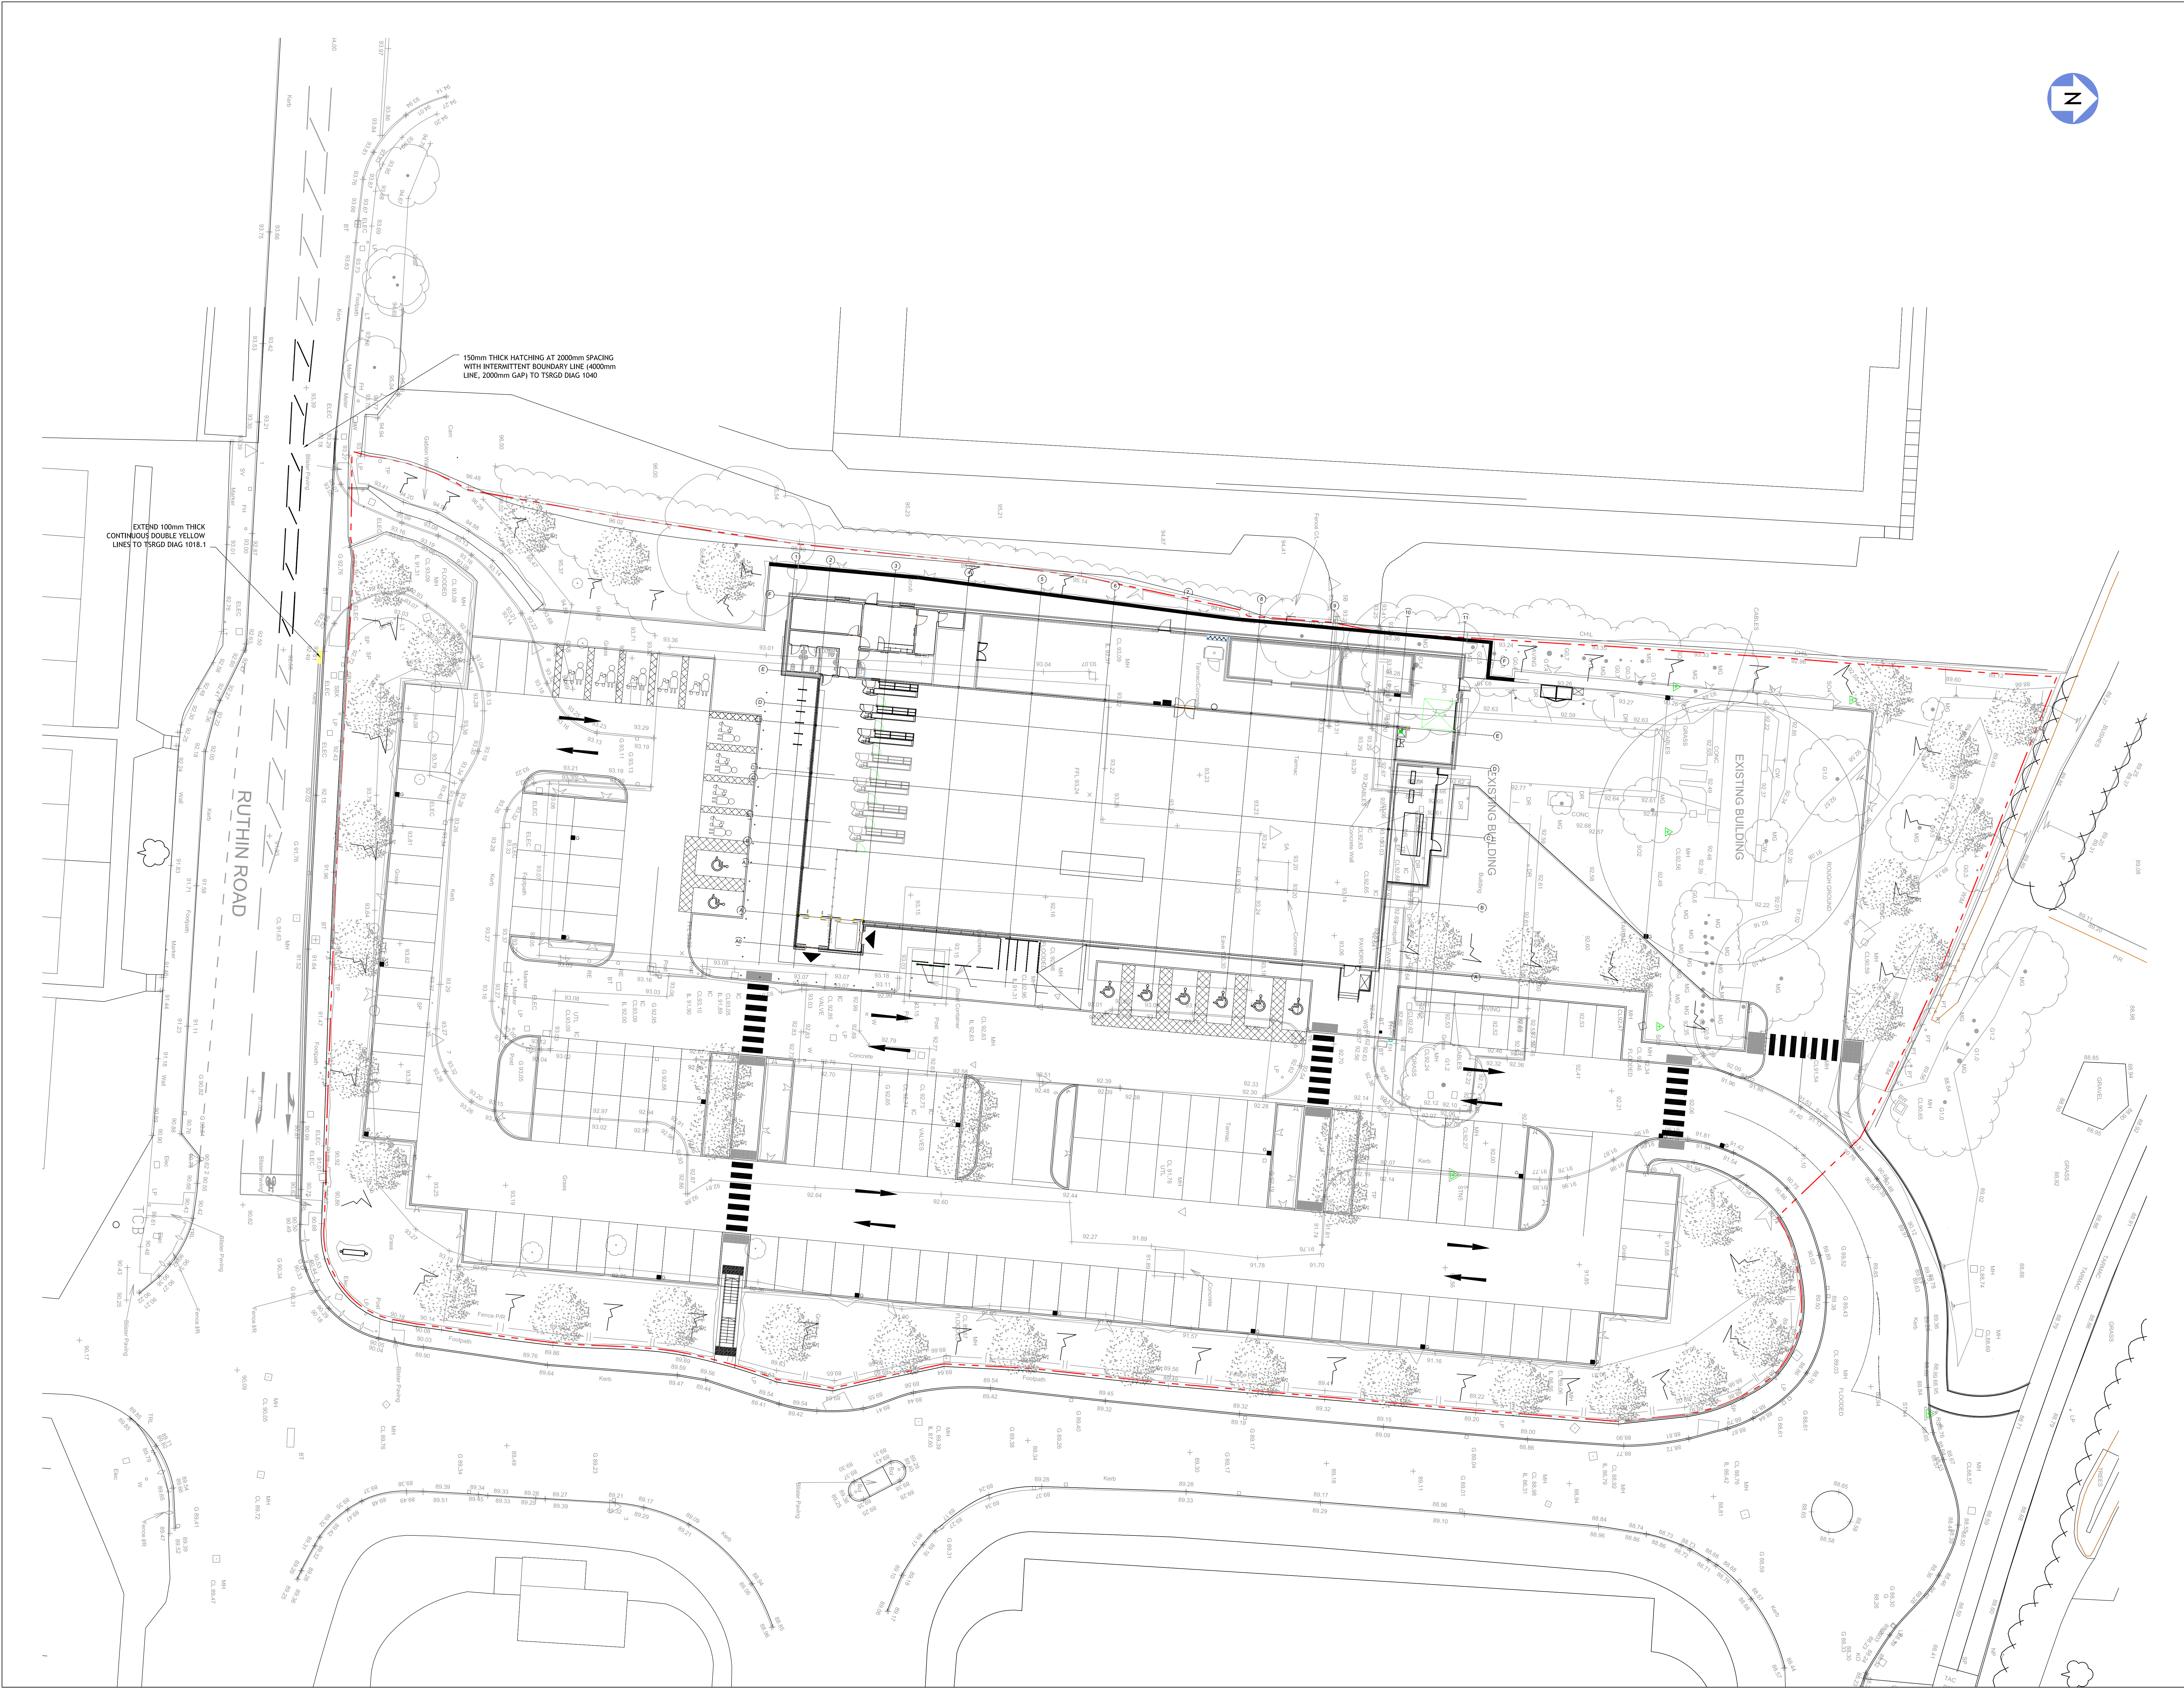

DO NOT SCALE

NOTES

THIS DRAWING IS TO BE READ IN CONJUNCTION WITH ALL OTHER RELEVANT ARCHITECT'S, ENGINEERS AND SPECIALISTS DRAWINGS TOGETHER WITH THE APPROPRIATE SPECIFICATION.

IT IS THE CONTRACTOR'S RESPONSIBILITY TO CHECK ALL DIMENSIONS ON SITE. DIMENSIONS MUST NOT BE SCALED FROM THIS DRAWING. ANY DISCREPANCIES TO BE BROUGHT TO THE IMMEDIATE ATTENTION OF THE ARCHITECT IN WRITING.

ALL DIMENSIONS ARE IN MILLIMETRES, UNLESS NOTED OTHERWISE. ALL LEVELS ARE IN METRES, UNLESS NOTED OTHERWISE.

LEGEND

- PROPOSED KERB LINE
- PROPOSED ROAD MARKINGS
- WHITE ROAD MARKINGS TO BE CLASS R2 100 MCD/M2/LUX THERMOPLASTIC SCALED TO TRAFFIC SIGNS REGULATIONS AND GENERAL DIRECTIONS DIAGRAM REFERENCE
- YELLOW ROAD MARKINGS TO BE CLASS R1 80 MCD/M2/LUX THERMOPLASTIC SCALED TO TRAFFIC SIGNS REGULATIONS AND GENERAL DIRECTIONS DIAGRAM REFERENCE

REV	DATE	BY	DESCRIPTION	CHK	APP
P1	01.04.16	WNL	FIRST ISSUE		

PRELIMINARY

Tier Consult

Tier Consult Ltd.
Richmond House,
Sandpiper Court,
Chester Business Park,
Chester,
CH4 9QZ

Telephone:
01244 684900
Fax:
01244 684901
Email:
info@tierconsult.com

ALDI **CAMERON ROSE**

ARCHITECT: THE HARRIS PARTNERSHIP

PROJECT: PROPOSED STORE
RUTHIN ROAD, WREXHAM

TITLE: HIGHWAY WORKS
ROAD SIGNS AND MARKINGS

SCALE & SIZE:	CHECKED:	APPROVED:
1:200 on A1	MCH	PJB
DAU FILE:	DESIGN/DRAWN:	DATE:
	WNL	FEB16
PROJECT NO:	DRAWING NO:	REV:
T/15-1689	CL(94)06	P1