

DO NOT SCALE

VEHICLE GUIDE


0m 10m 20m

Max. Legal Articulated Vehicle (16.5m)
Overall Length 16.500m
Overall Width 2.550m
Overall Body Height 3.632m

FORWARD


REVERSE

16.5m MAXIMUM LEGAL ARTICULATED VEHICLE – IN (LORRY REST 1)

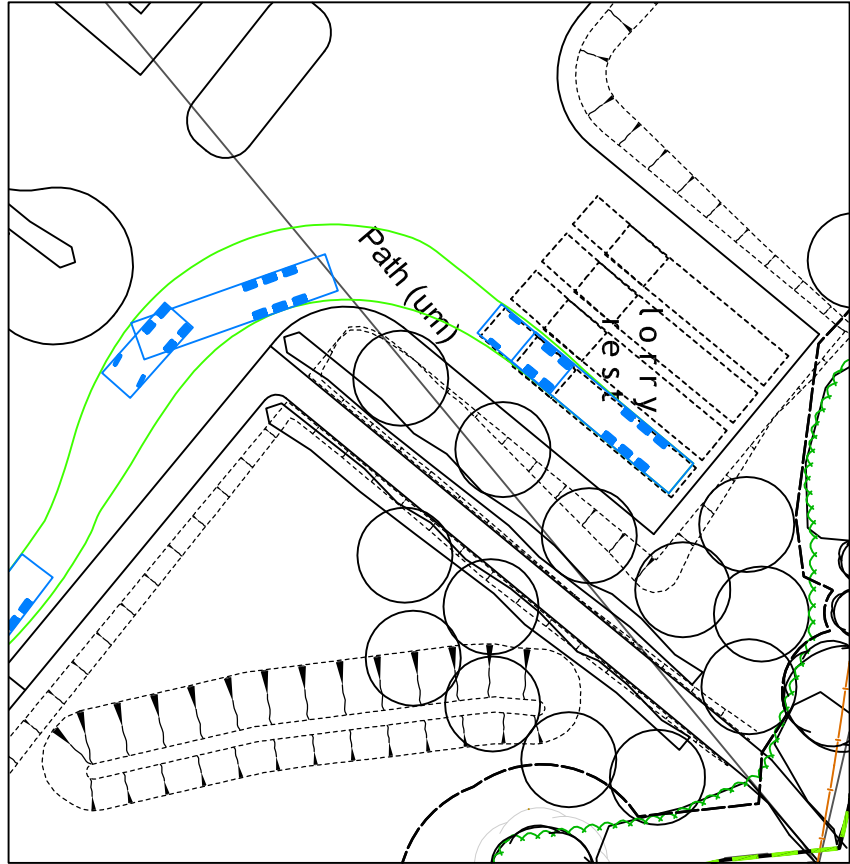


16.5m MAXIMUM LEGAL ARTICULATED VEHICLE – OUT (LORRY REST 1)

16.5m MAXIMUM LEGAL ARTICULATED VEHICLE – IN (LORRY REST 2)

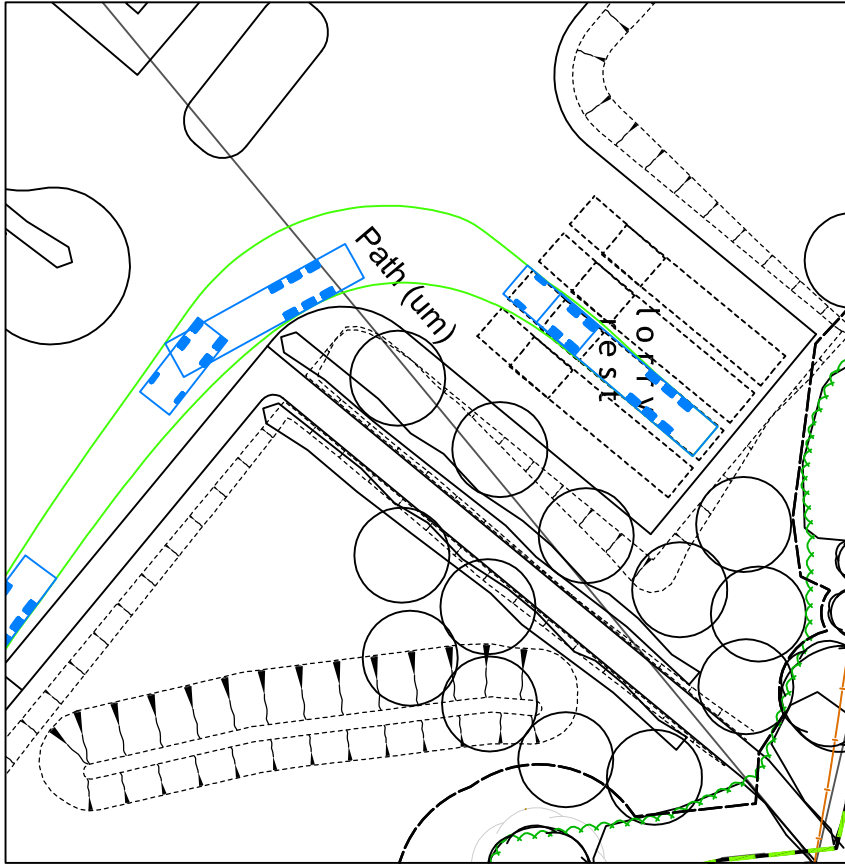


16.5m MAXIMUM LEGAL ARTICULATED VEHICLE – OUT (LORRY REST 2)

16.5m MAXIMUM LEGAL ARTICULATED VEHICLE – IN (LORRY REST 3)

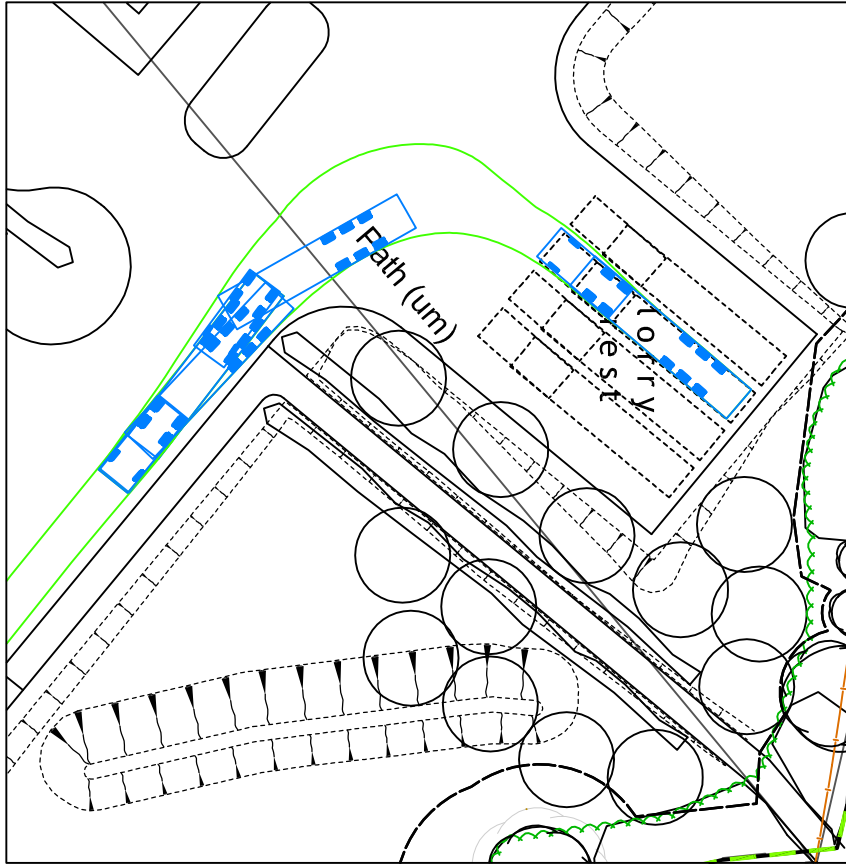


16.5m MAXIMUM LEGAL ARTICULATED VEHICLE – OUT (LORRY REST 3)

16.5m MAXIMUM LEGAL ARTICULATED VEHICLE – IN (LORRY REST 4)

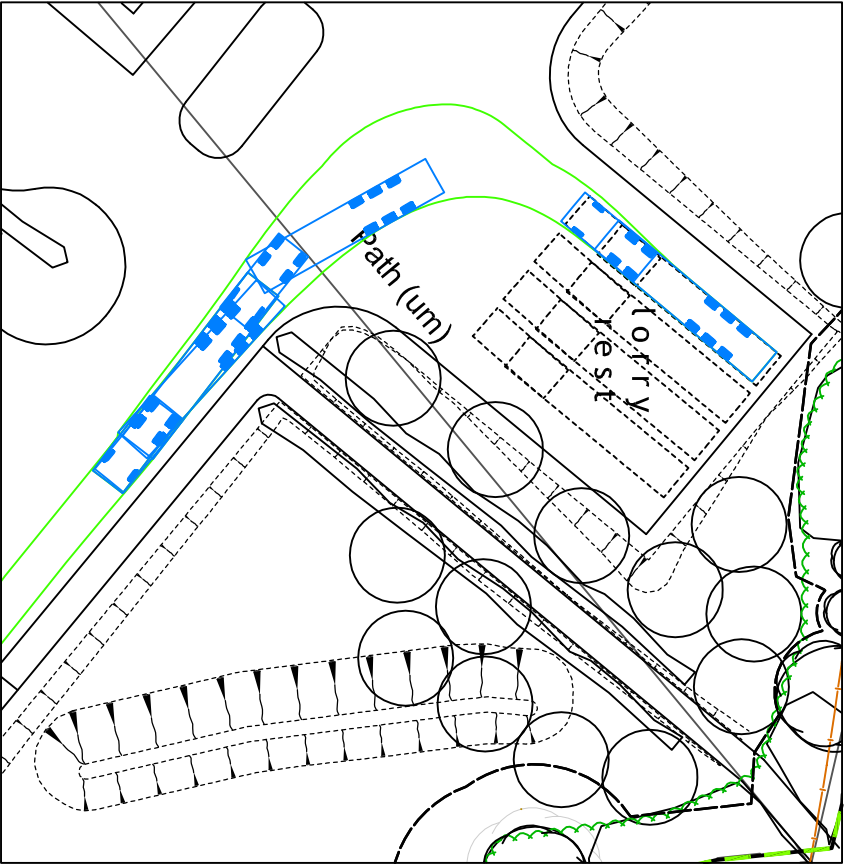

16.5m MAXIMUM LEGAL ARTICULATED VEHICLE – OUT (LORRY REST 4)

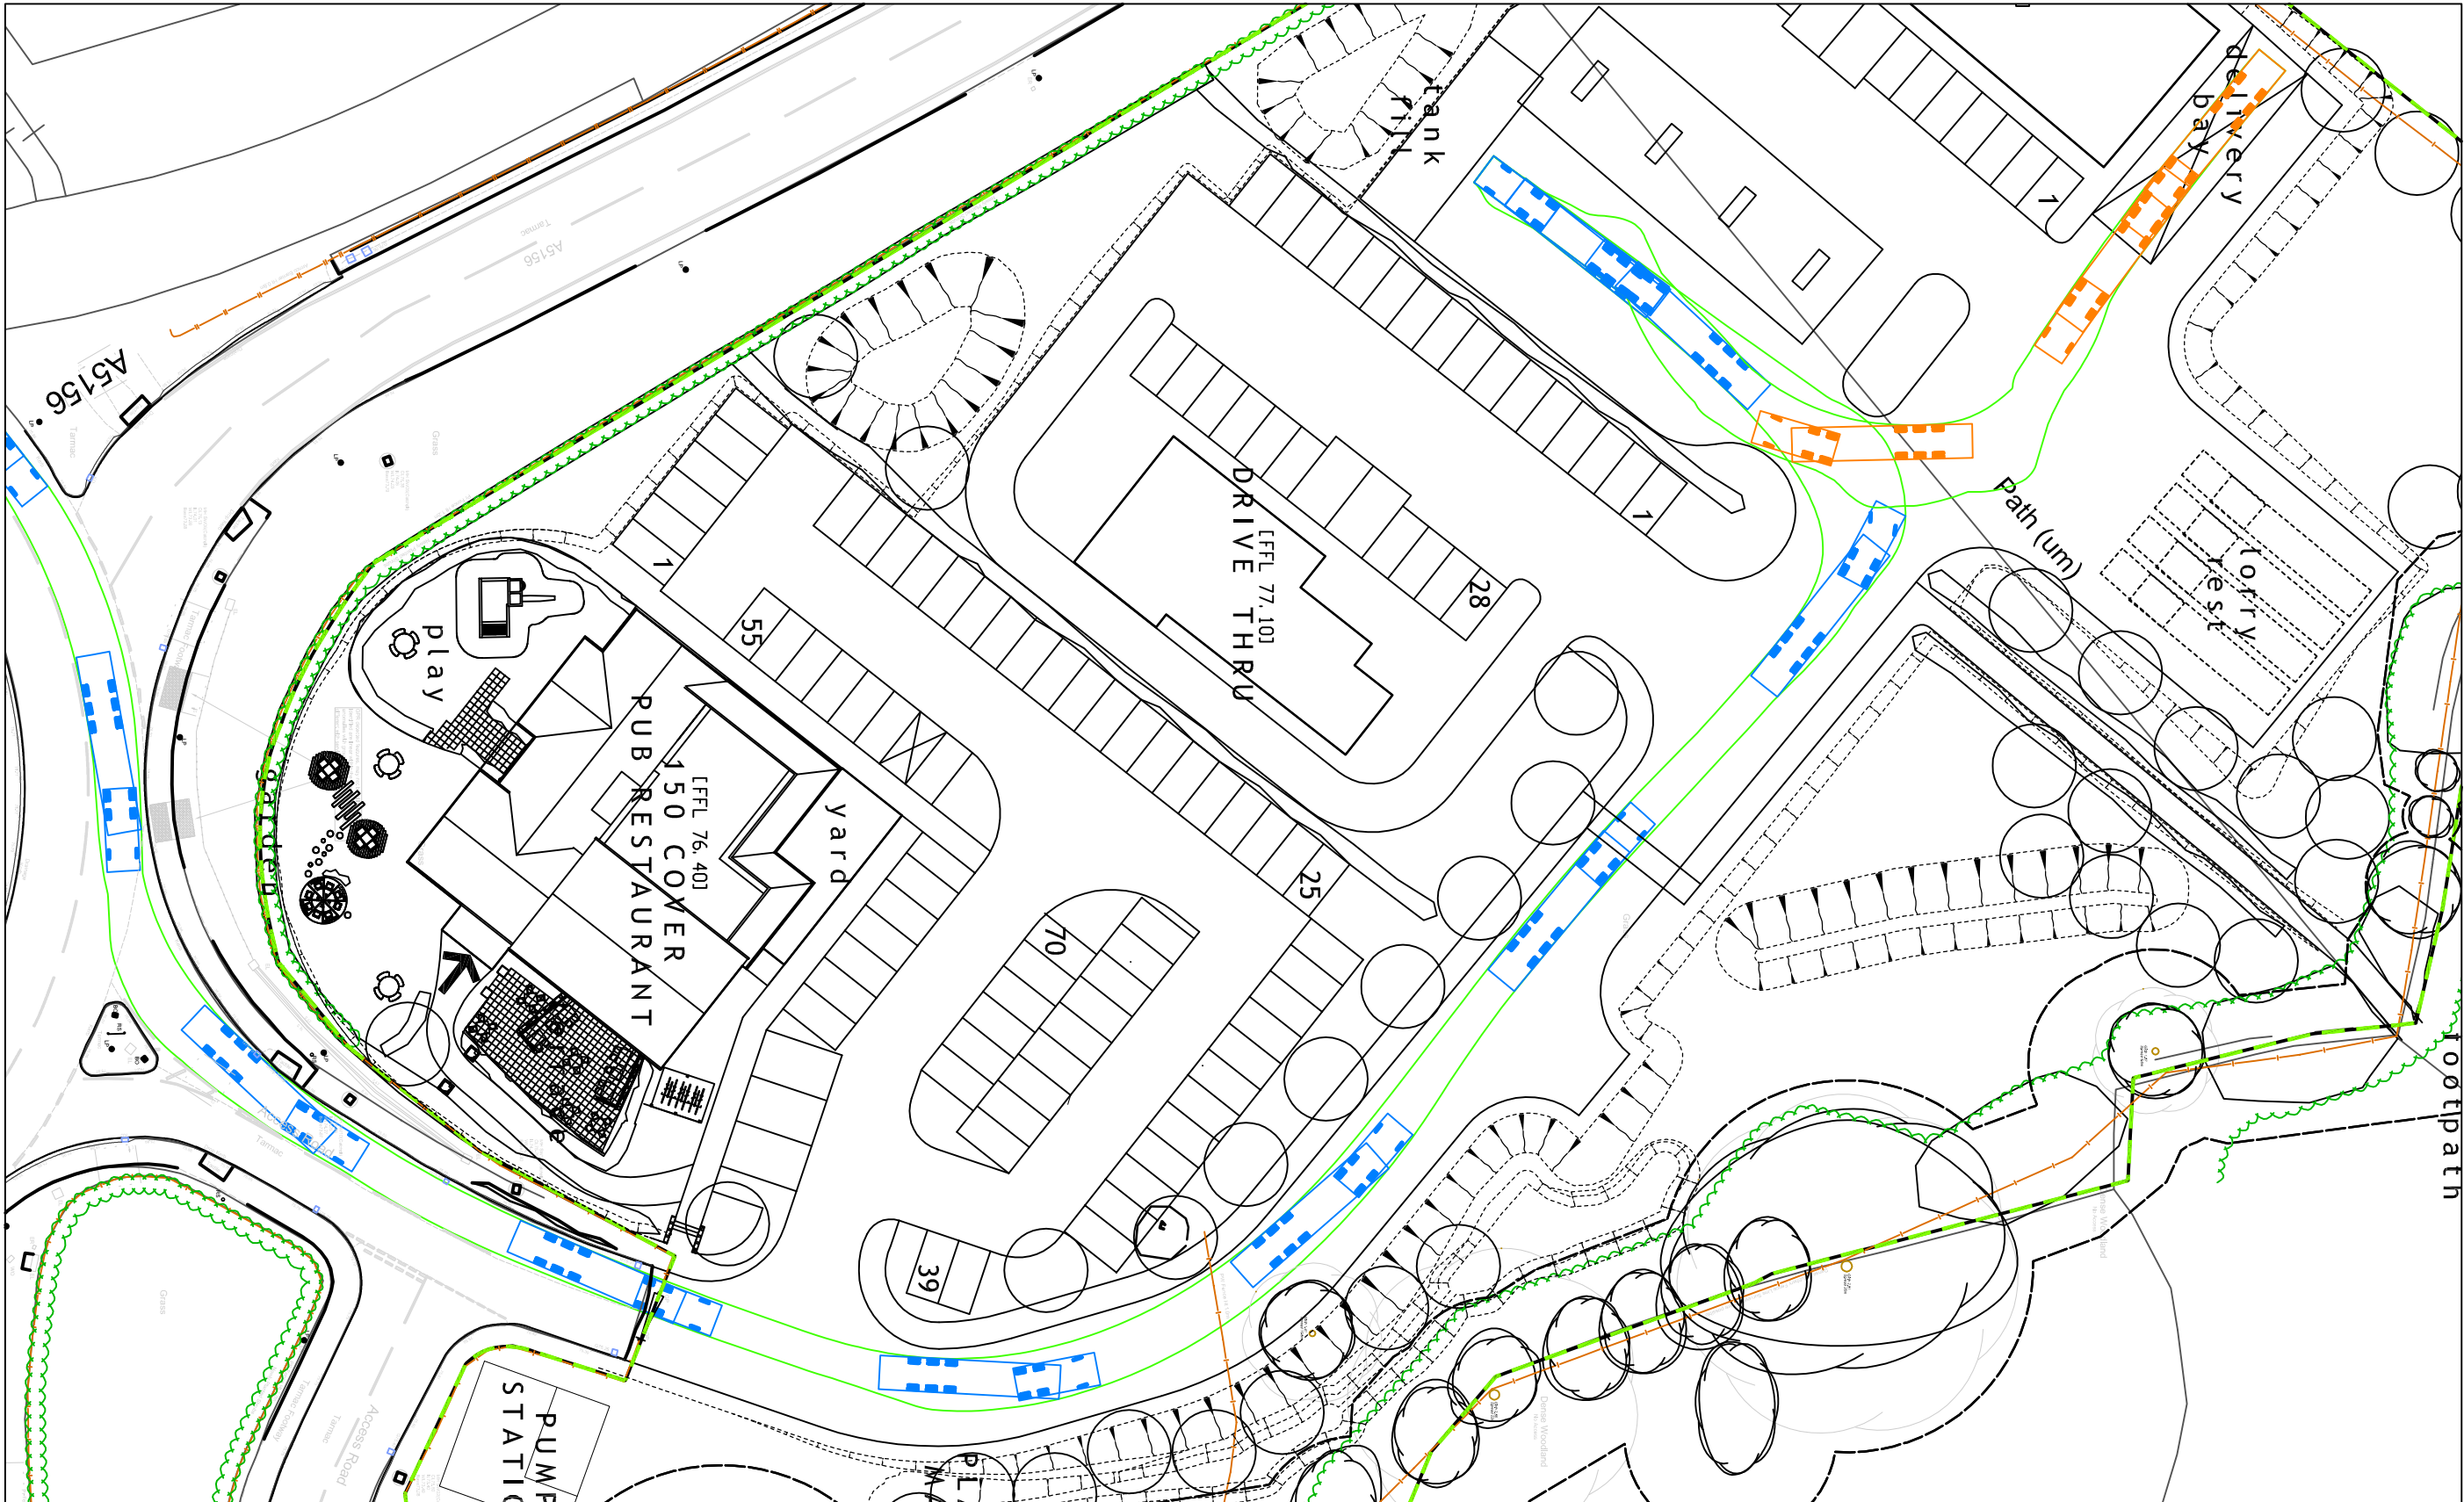

16.5m MAXIMUM LEGAL ARTICULATED VEHICLE – IN (DELIVERY BAY)



16.5m MAXIMUM LEGAL ARTICULATED VEHICLE – OUT (DELIVERY BAY)

NO.	REVISION	DATE
1		

DRAWING TITLE
VEHICLE SWEEP PATH ANALYSIS
(PETROL FILLING STATION)

CONTRACT
ROADSIDE SERVICES
HOLT ROAD
WREXHAM

SIMPSON ASSOCIATES
CONSULTING ENGINEERS LLP

1, 01483-457000
15009641
MAY 16

13136:SK110