


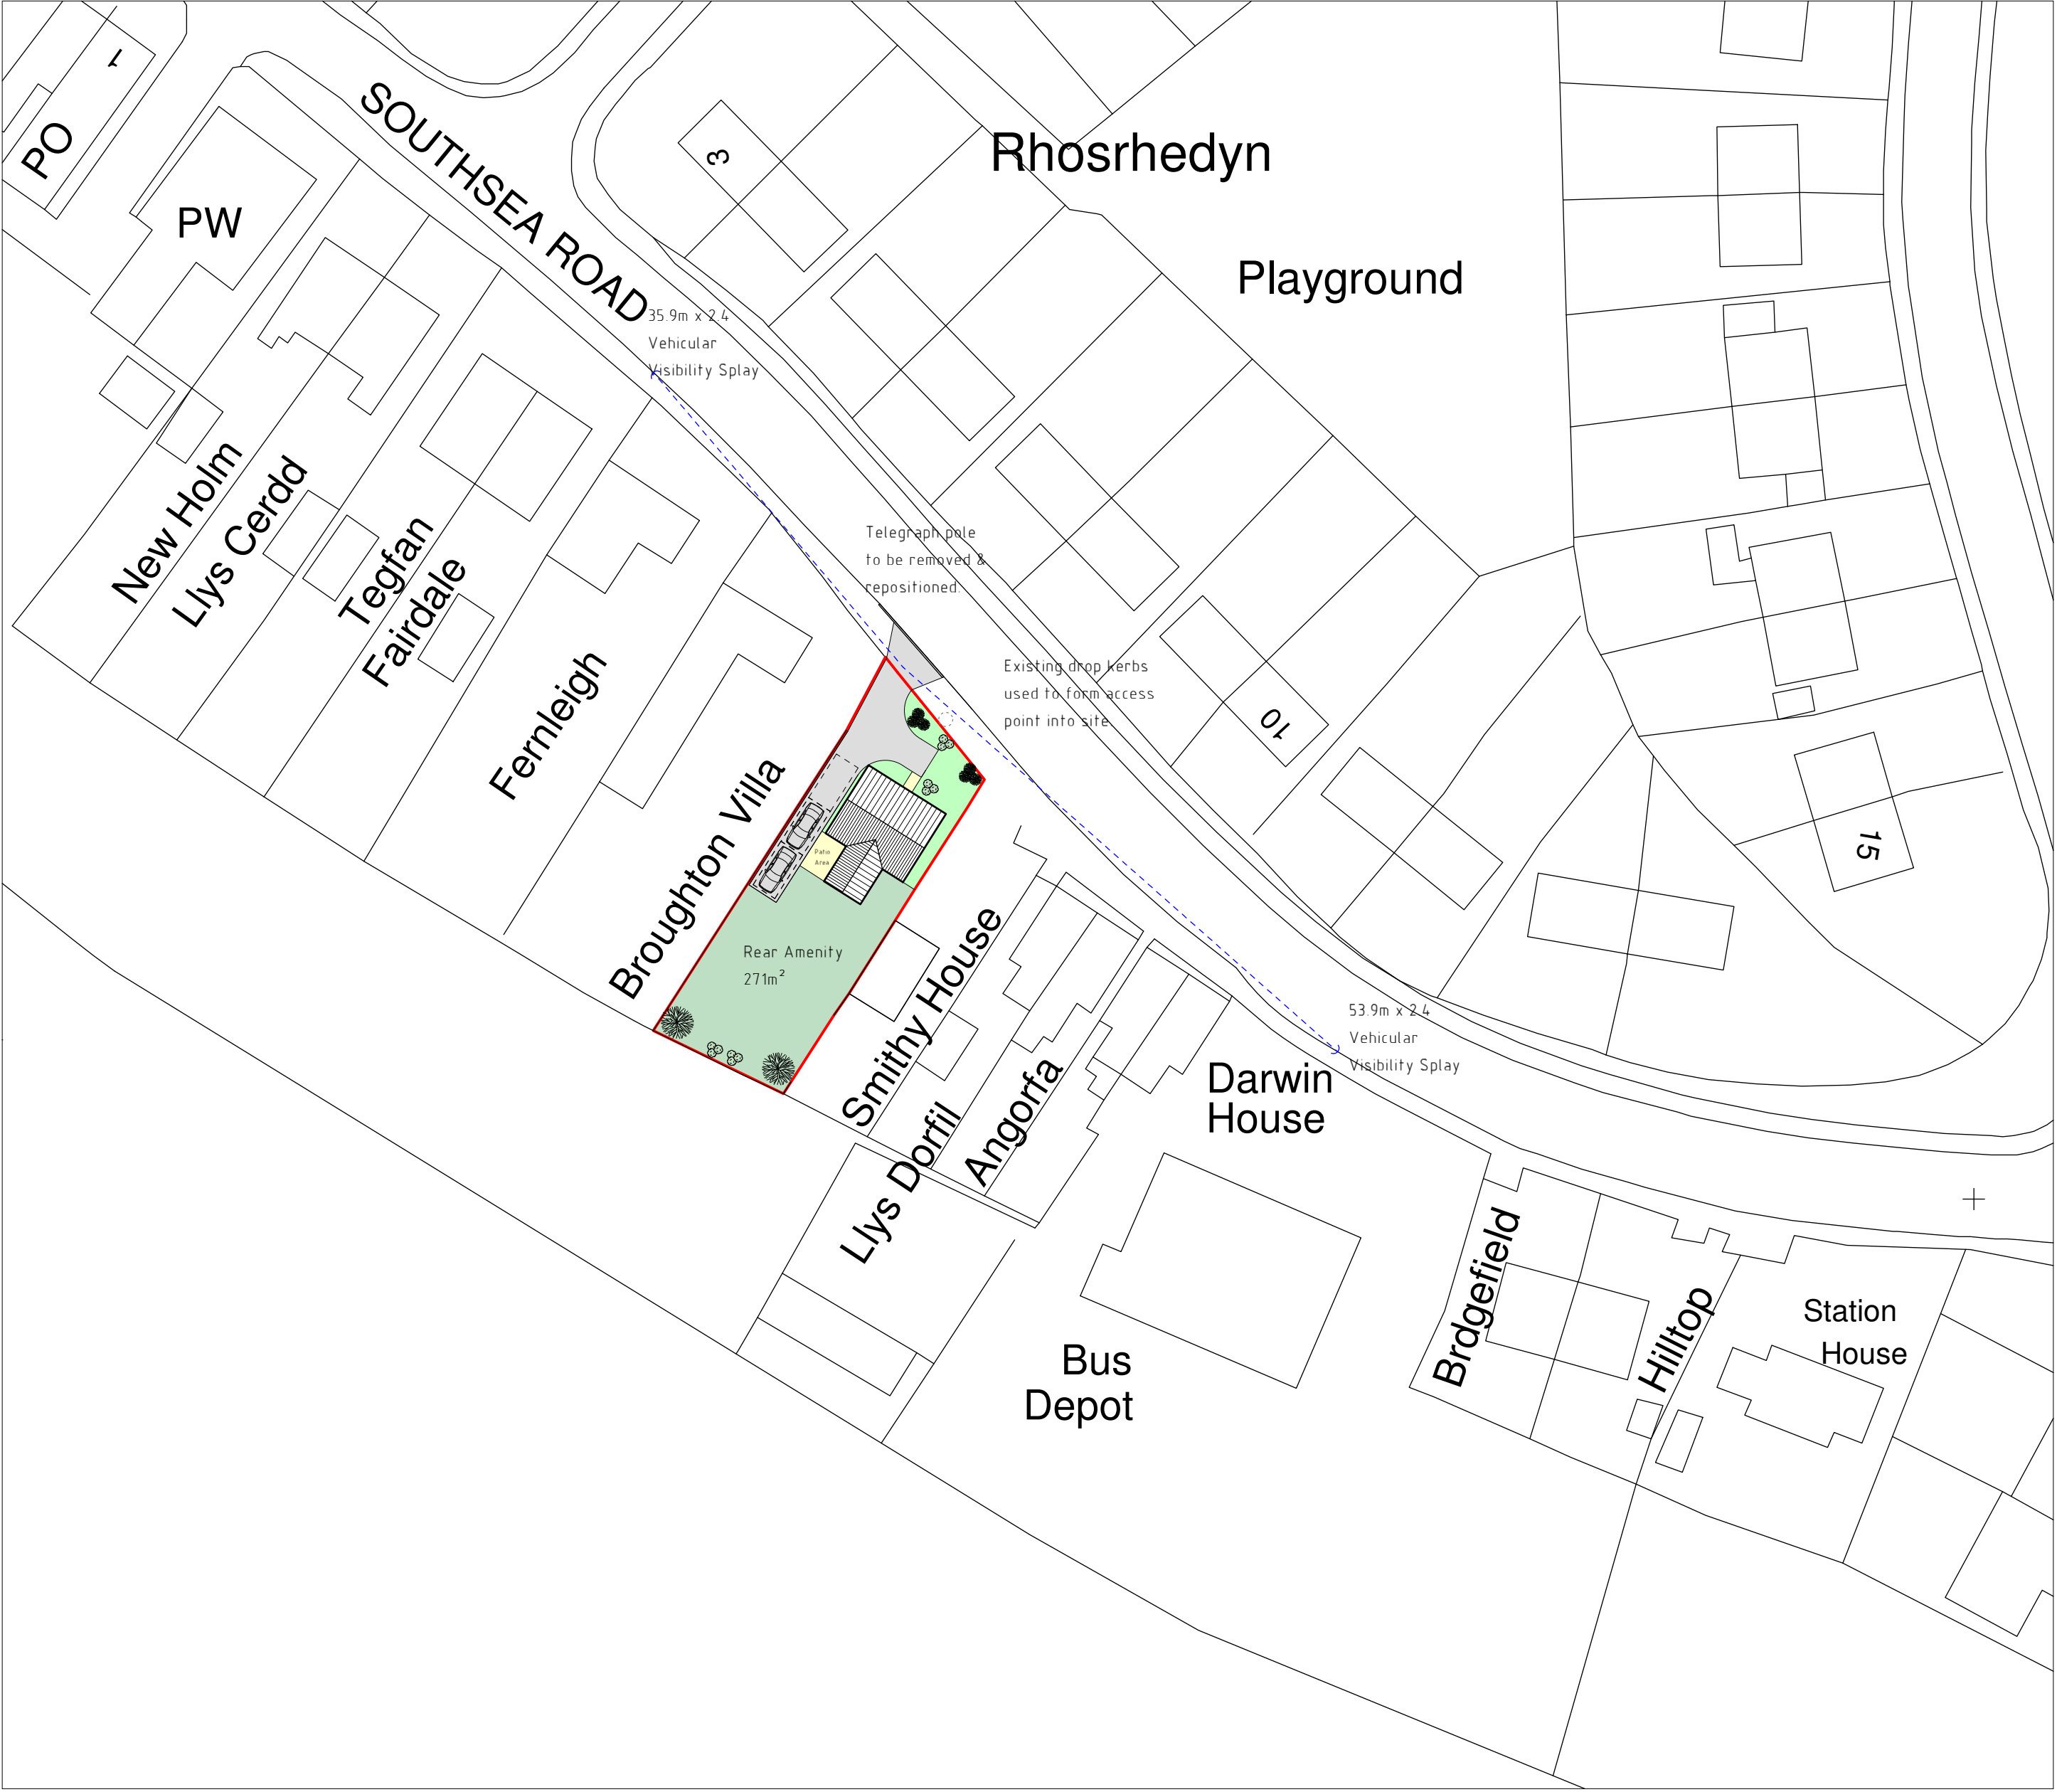

Highways Plan 1:500

A	08/16	Design Amends	D J E
Rev	Date	Detail	Initial

Project: Proposed Alterations at,
Baptist Old Chapel,
Southsea,
Wrexham,
LL11 5PH

Title: Planning: Highways Plan	Scale: (A2) 1:500
--------------------------------------	----------------------

Drawn By: D.J.Edwards	Date: July 2016
--------------------------	--------------------

Drawing No: W104/007	Sheet: 1 of 1
-------------------------	------------------





Office 3K4,
Redwither Business Tower,
Wrexham. LL13 9XT
Tel: 01978 356500
www.blueprintarchitectural.com