


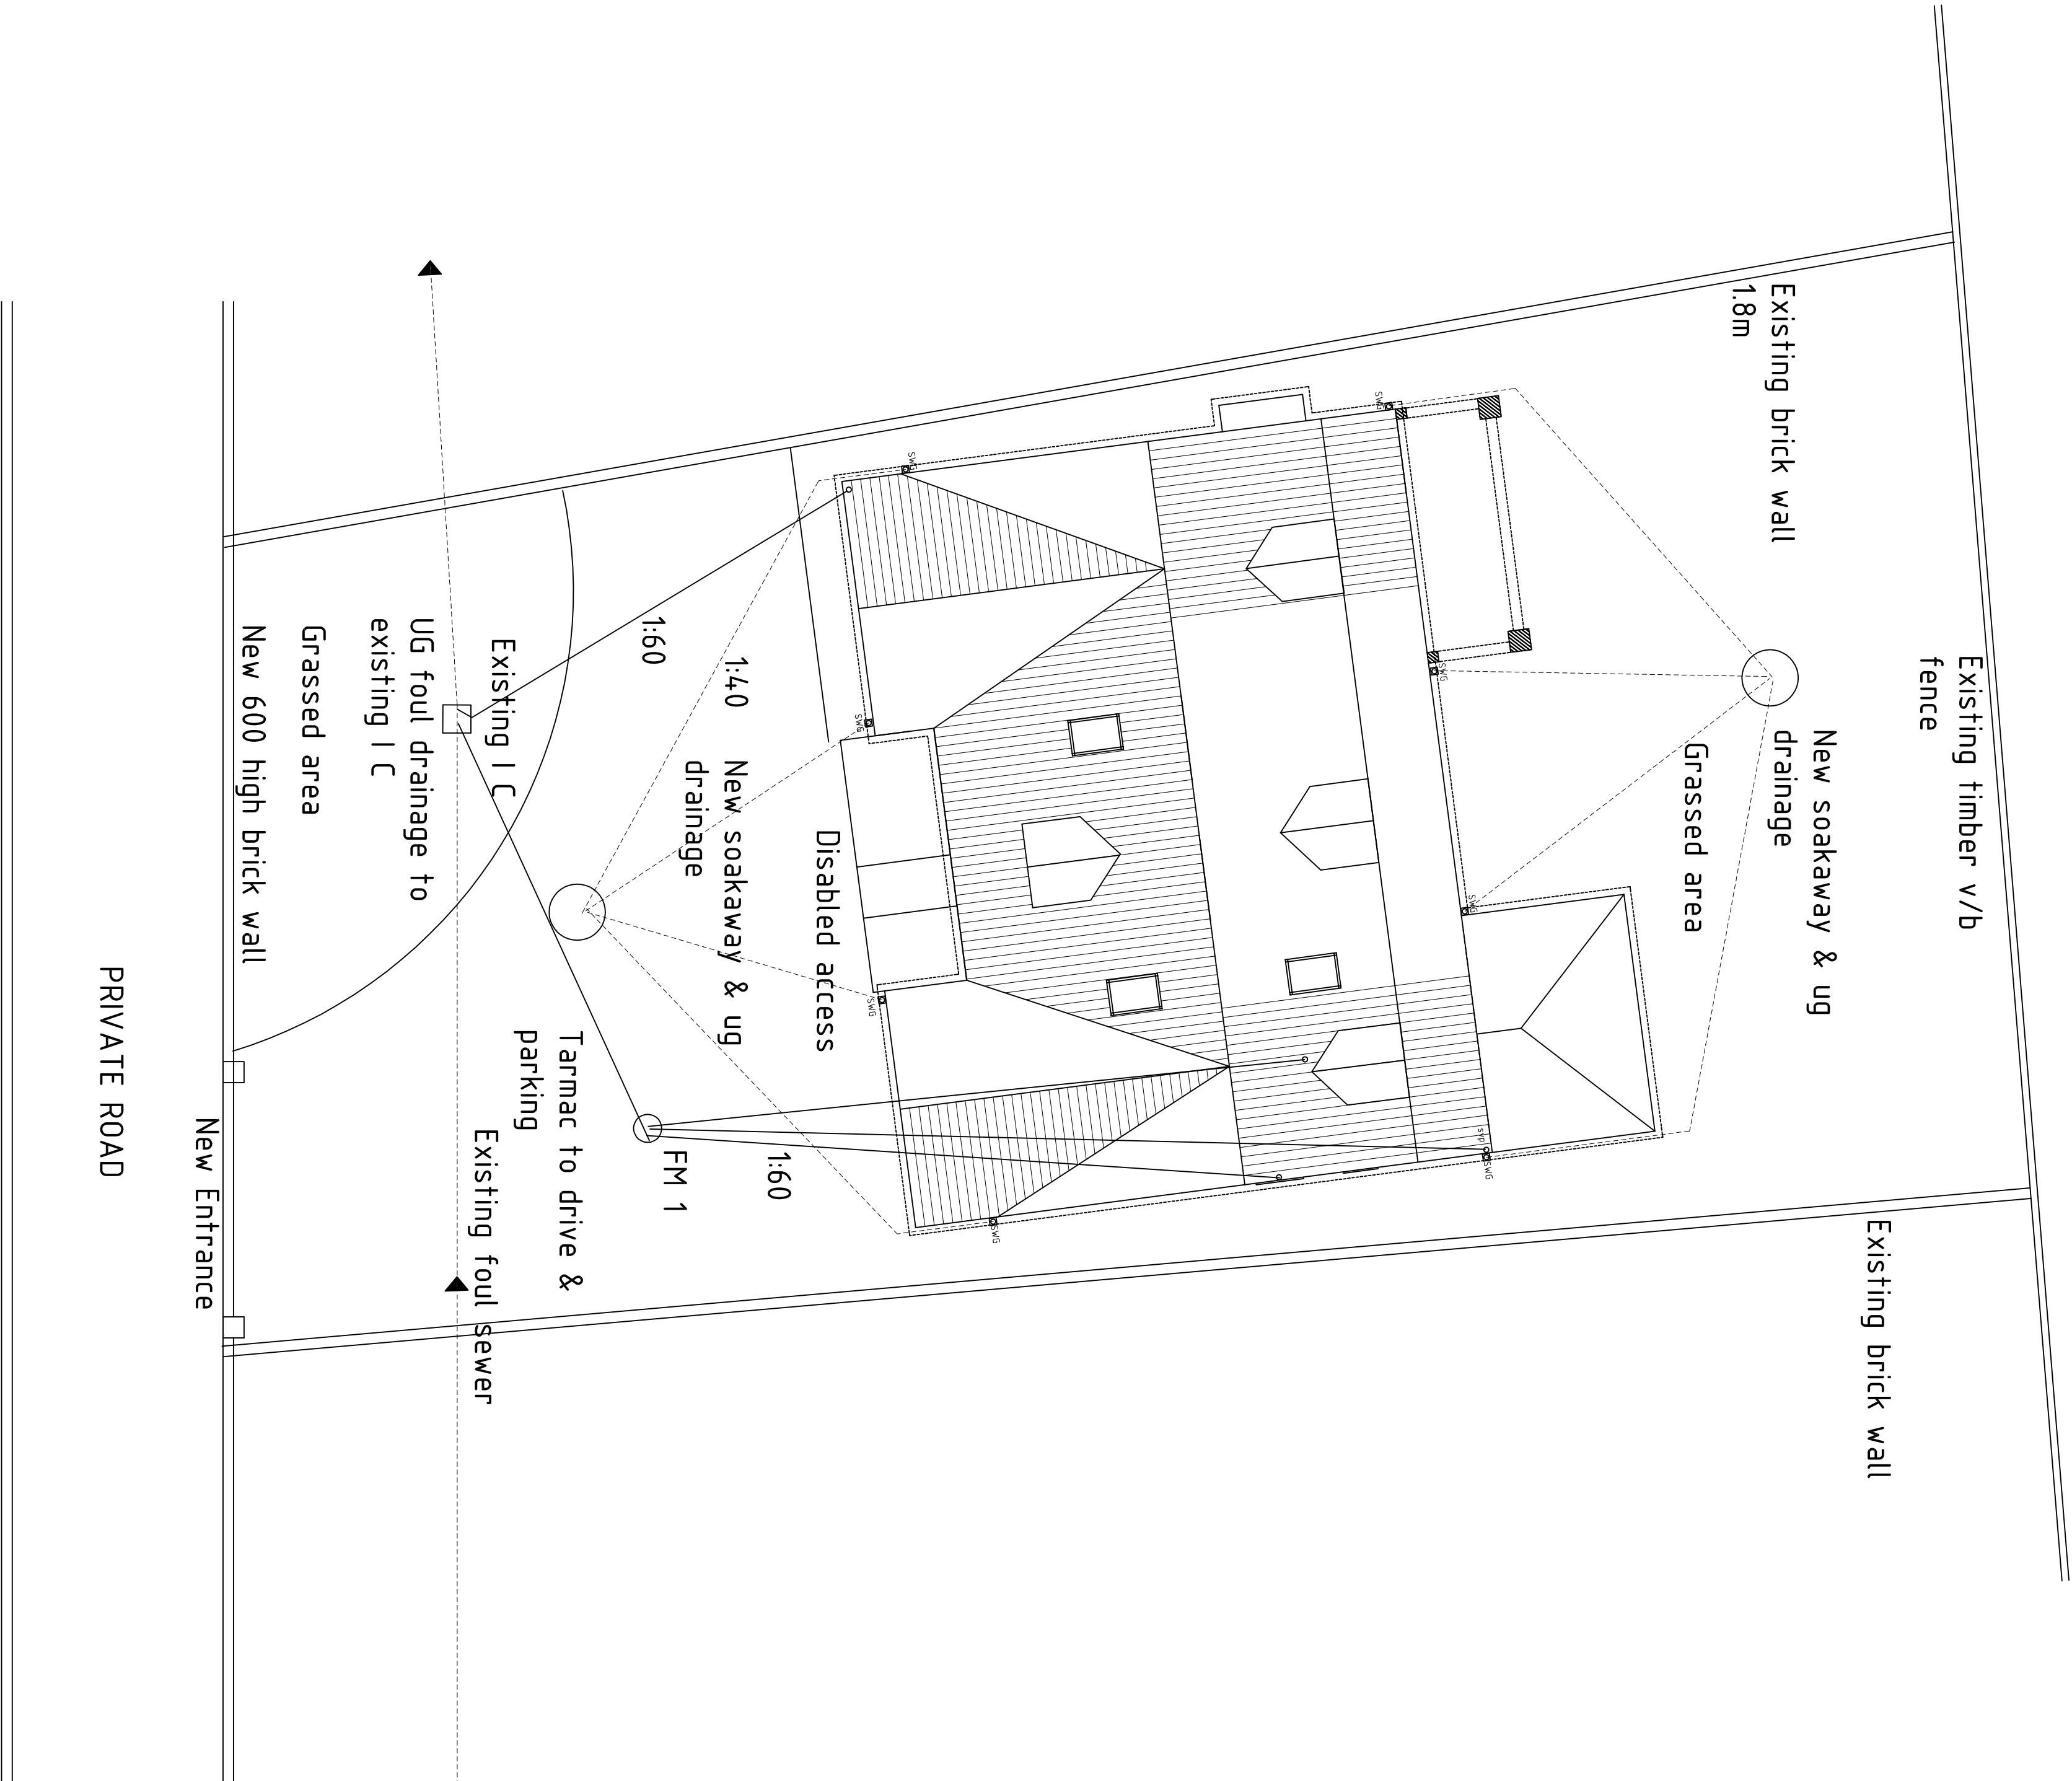

Planning & Services		On the scale of foot, inches and millimetres as indicated		P101 200	
Client		Proposed Architectural Technology		All	
Site Title		PROPOSED DETACHED BUILDING & GARAGE		1:100	
Drawn by		LAND AT QUARRY BROW		New	
Scale 1:100 & A1		PROPOSED WORKS		New	
Site Ref		P101 200		UK	
Date		15/01/2023		15/01/2023	
1:250		1:250		1:250	