


SIGN A scale 1:50




HEIGHT FROM GROUND LEVEL TO UNDERSIDE OF SIGN - 2950mm

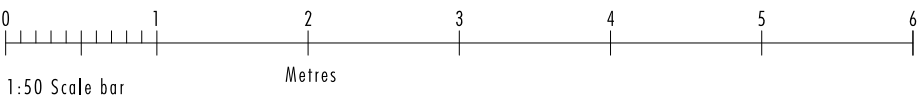

SIGN B scale 1:20




HEIGHT FROM GROUND LEVEL TO UNDERSIDE OF SIGN - 3100mm

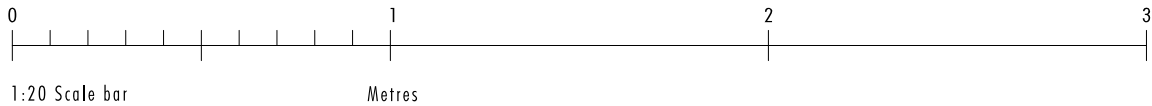

PROPOSED SIGNAGE (EXISTING WHS PROJECTING SIGN TO BE RETAINED / REPOSITIONED)



EXISTING SIGNAGE

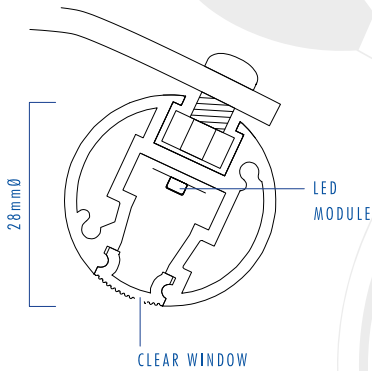


LIGHTING CANOPY SECTION THROUGH scale 1:1

DATE	31 May 2016	SCALE	AS SHOWN @ A3
SALES CONT.	JM	DRAWN BY	CW
JOB NO.	65144	DWG NO.	WHS / 033 / 2016 D

SIGN A
DIMENSIONS
6800mm x 850mm (including stepped top edge)
WHSMITH cap height 'H' - 475mm
POST OFFICE cap height 'P' - 147mm
DESCRIPTION
1 No Fascia sign.
Formed aluminium panels, finished blue RAL 5002 eggshell to WHSmith section & Traffic Red 3020 to Post Office section.
Individual 10mm white foamex letters mounted onto panels.
Sign to be externally illuminated by means of overhead slimline LED lighting canopy (finished black).

SIGN B
DIMENSIONS
550mm x 550mm O/A
DESCRIPTION
1 No Non illuminated double sided projecting sign.

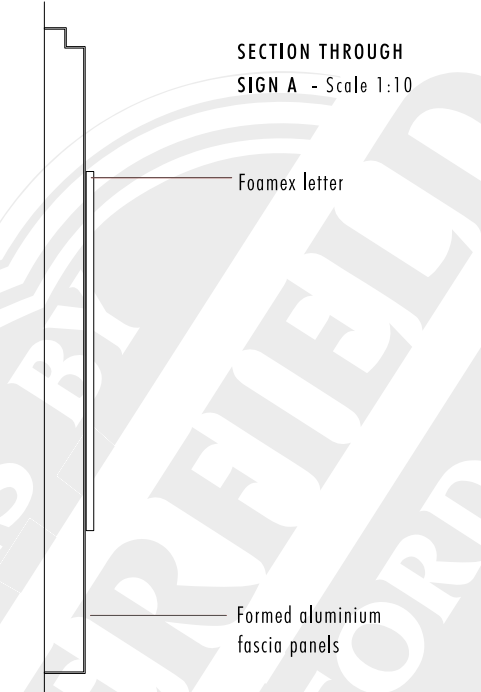

REVISION D 29-07-16 AT
SIGN A - Changed to externally illuminated.
REVISION C 22-06-16 CW
SIGN A - Order of Welsh & English wording changed.
REVISION B 20-06-16 CW
SIGN B - Added.
REVISION A 14-06-16 CW
SIGN A - Post Office section altered to include welsh wording.



174 SUNBRIDGE ROAD, BRADFORD, WEST YORKSHIRE. BD1 2RZ. Tel : +44 (0) 1274 722244 Fax : +44 (0) 1274 848998 - www.butterfieldsigns.co.uk

This document is the property of Butterfield Signs Ltd who own the copyright therein. The information in this document is given in confidence and without the written consent of Butterfield Signs Ltd, given by contract or otherwise the document must not be copied, reprinted or reproduced in any material form either wholly or in part nor must the contents of the document or any method or technique available therefrom be disclosed to any third party



CERTIFICATE No. FM 32534