

DRAWING NO: **P01C**

The Architect take no responsibility for any dimensions obtained by scaling from this drawing. If no dimension is shown the recipient must ascertain the dimension specifically from the Architect or by site measurement. Supplying this drawing in digital form is solely for convenience and no reliance may be placed on digital data. All data must be checked against hard copy. Dimensions must be checked on site. Any discrepancies must be reported to the Architect immediately.


All drainage runs, connections, lines, levels and inverts are assumed, these are to be confirmed on site and agreed with LA Building Inspector and Bablie (welsch water) if necessary.

This drawing to be read in conjunction with consultants drawings, calculations and report, and the designer's risk assessment (where CDM is compliant).

The Architect will not be held responsible for any works carried out prior to Building Regulation/Planning Approval.


The Architect takes no responsibility for any material/product changes/alterations on site without his/her written consent.

Copyright
These drawings and designs are protected by the copyright design and patent act of 1988 which prevents any copying of the drawings/design without the architects permission. Under the R.I.B.A standard form of appointment JPH Architects Ltd retain the copyright.

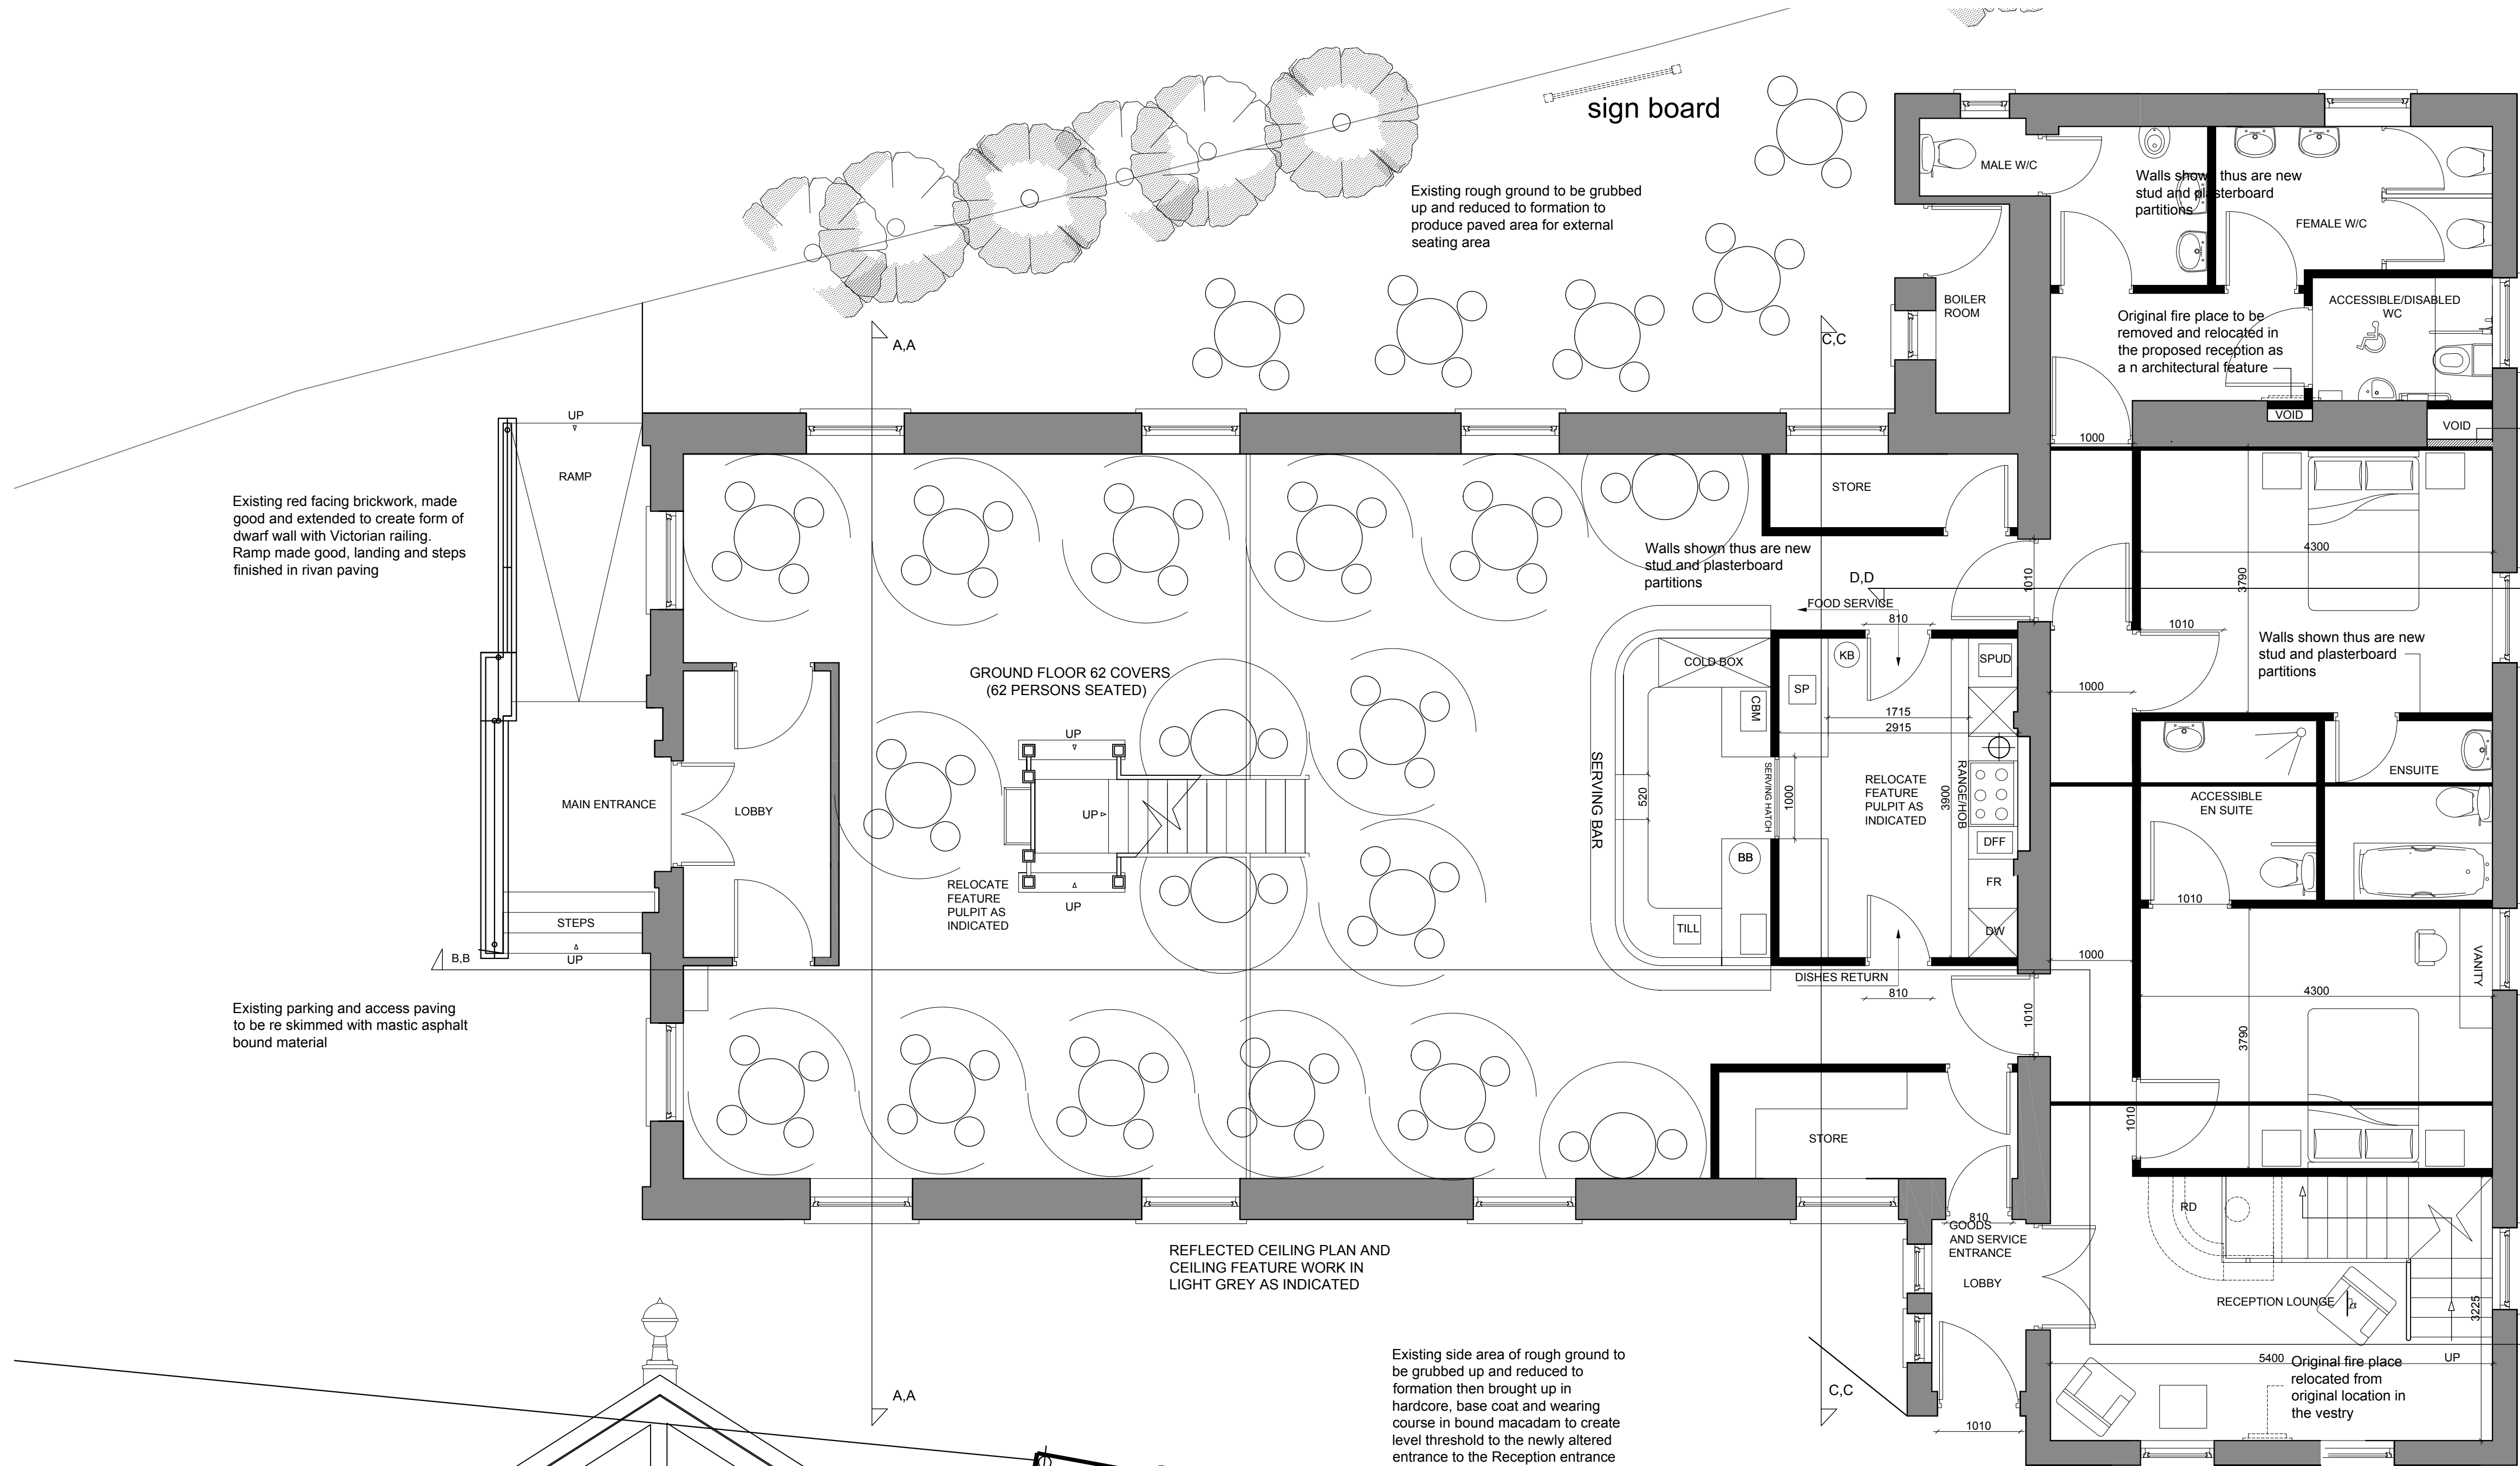

BLOCK UP EXISTING DOOR AS INDICATED

Existing limestone wall to be retained as existing

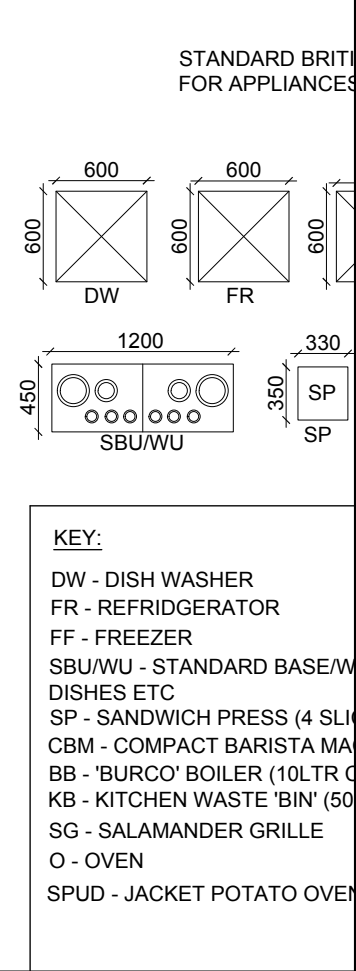

FOR PLANNING PURPOSES ONLY

10/02/16	C	REVISED G.A.S AND ADDED SECTION C.C	TF	JPH
22/01/16	B	REVISED GENERAL ARRANGEMENTS	TF	JPH
22/01/16	A	REVISED GENERAL ARRANGEMENTS	TF	JPH
DATE	REV	DESCRIPTION	DWN	CHECK


DRAWING NO: **P01C**

CLIENT: CARL POTTENGER PROJECT: THE CHAPEL, TREVOR

WORK DESCRIPTION: ADAPTATIONS AND ALTERATIONS DRAWING TITLE: PROPOSED GF PLAN AND SECTION A.A

DATE: 22/01/16 SCALE: 1:50@A1 PROJECT NO: 34_15
CAD REF: PKREF22.12.15 FILE NO: 34_15 DRAWING TYPE: P

JPH ARCHITECTS
8 Brighton road, rhyll, L118 3hd tel: (01745) 350650
em: info@jpharchitects.com - www.jpharchitects.com fax: (01745) 350557
Certified Passivhaus Designers & Code for Sustainable Homes Assessors

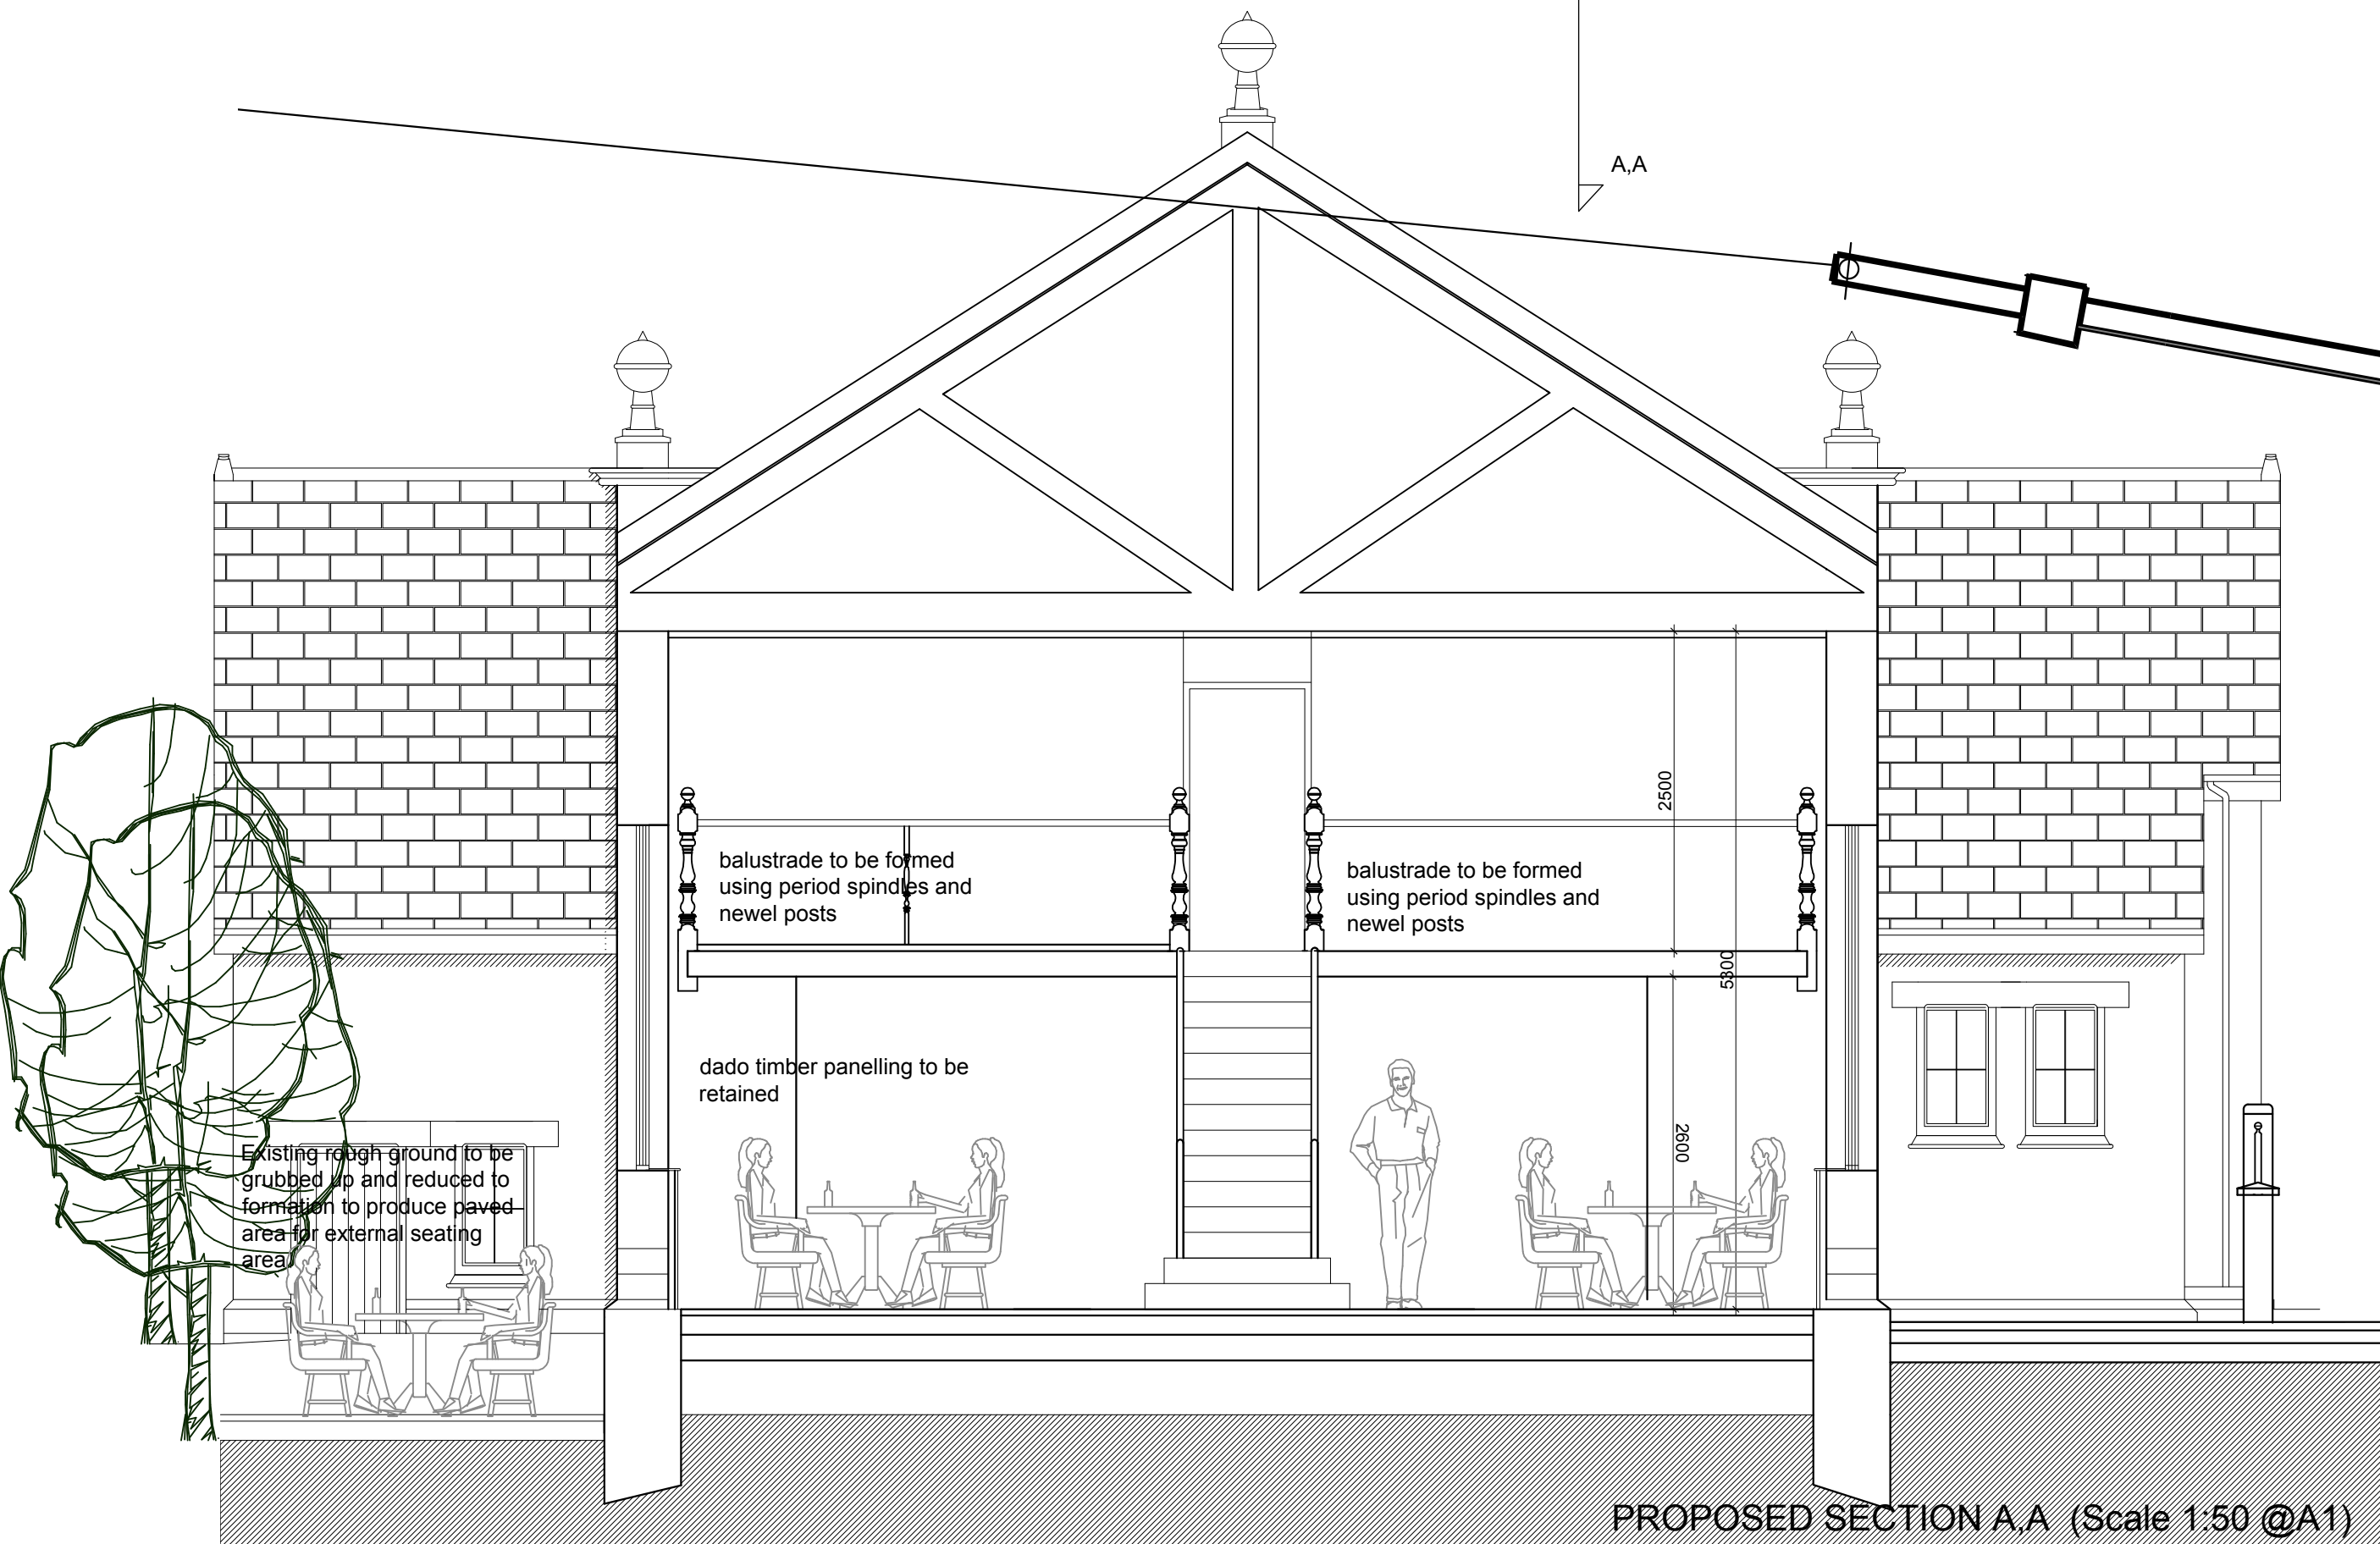

PROPOSED SECTION A.A (Scale 1:50 @A1)

PROPOSED GROUND FLOOR (Scale 1:50 @A1)