


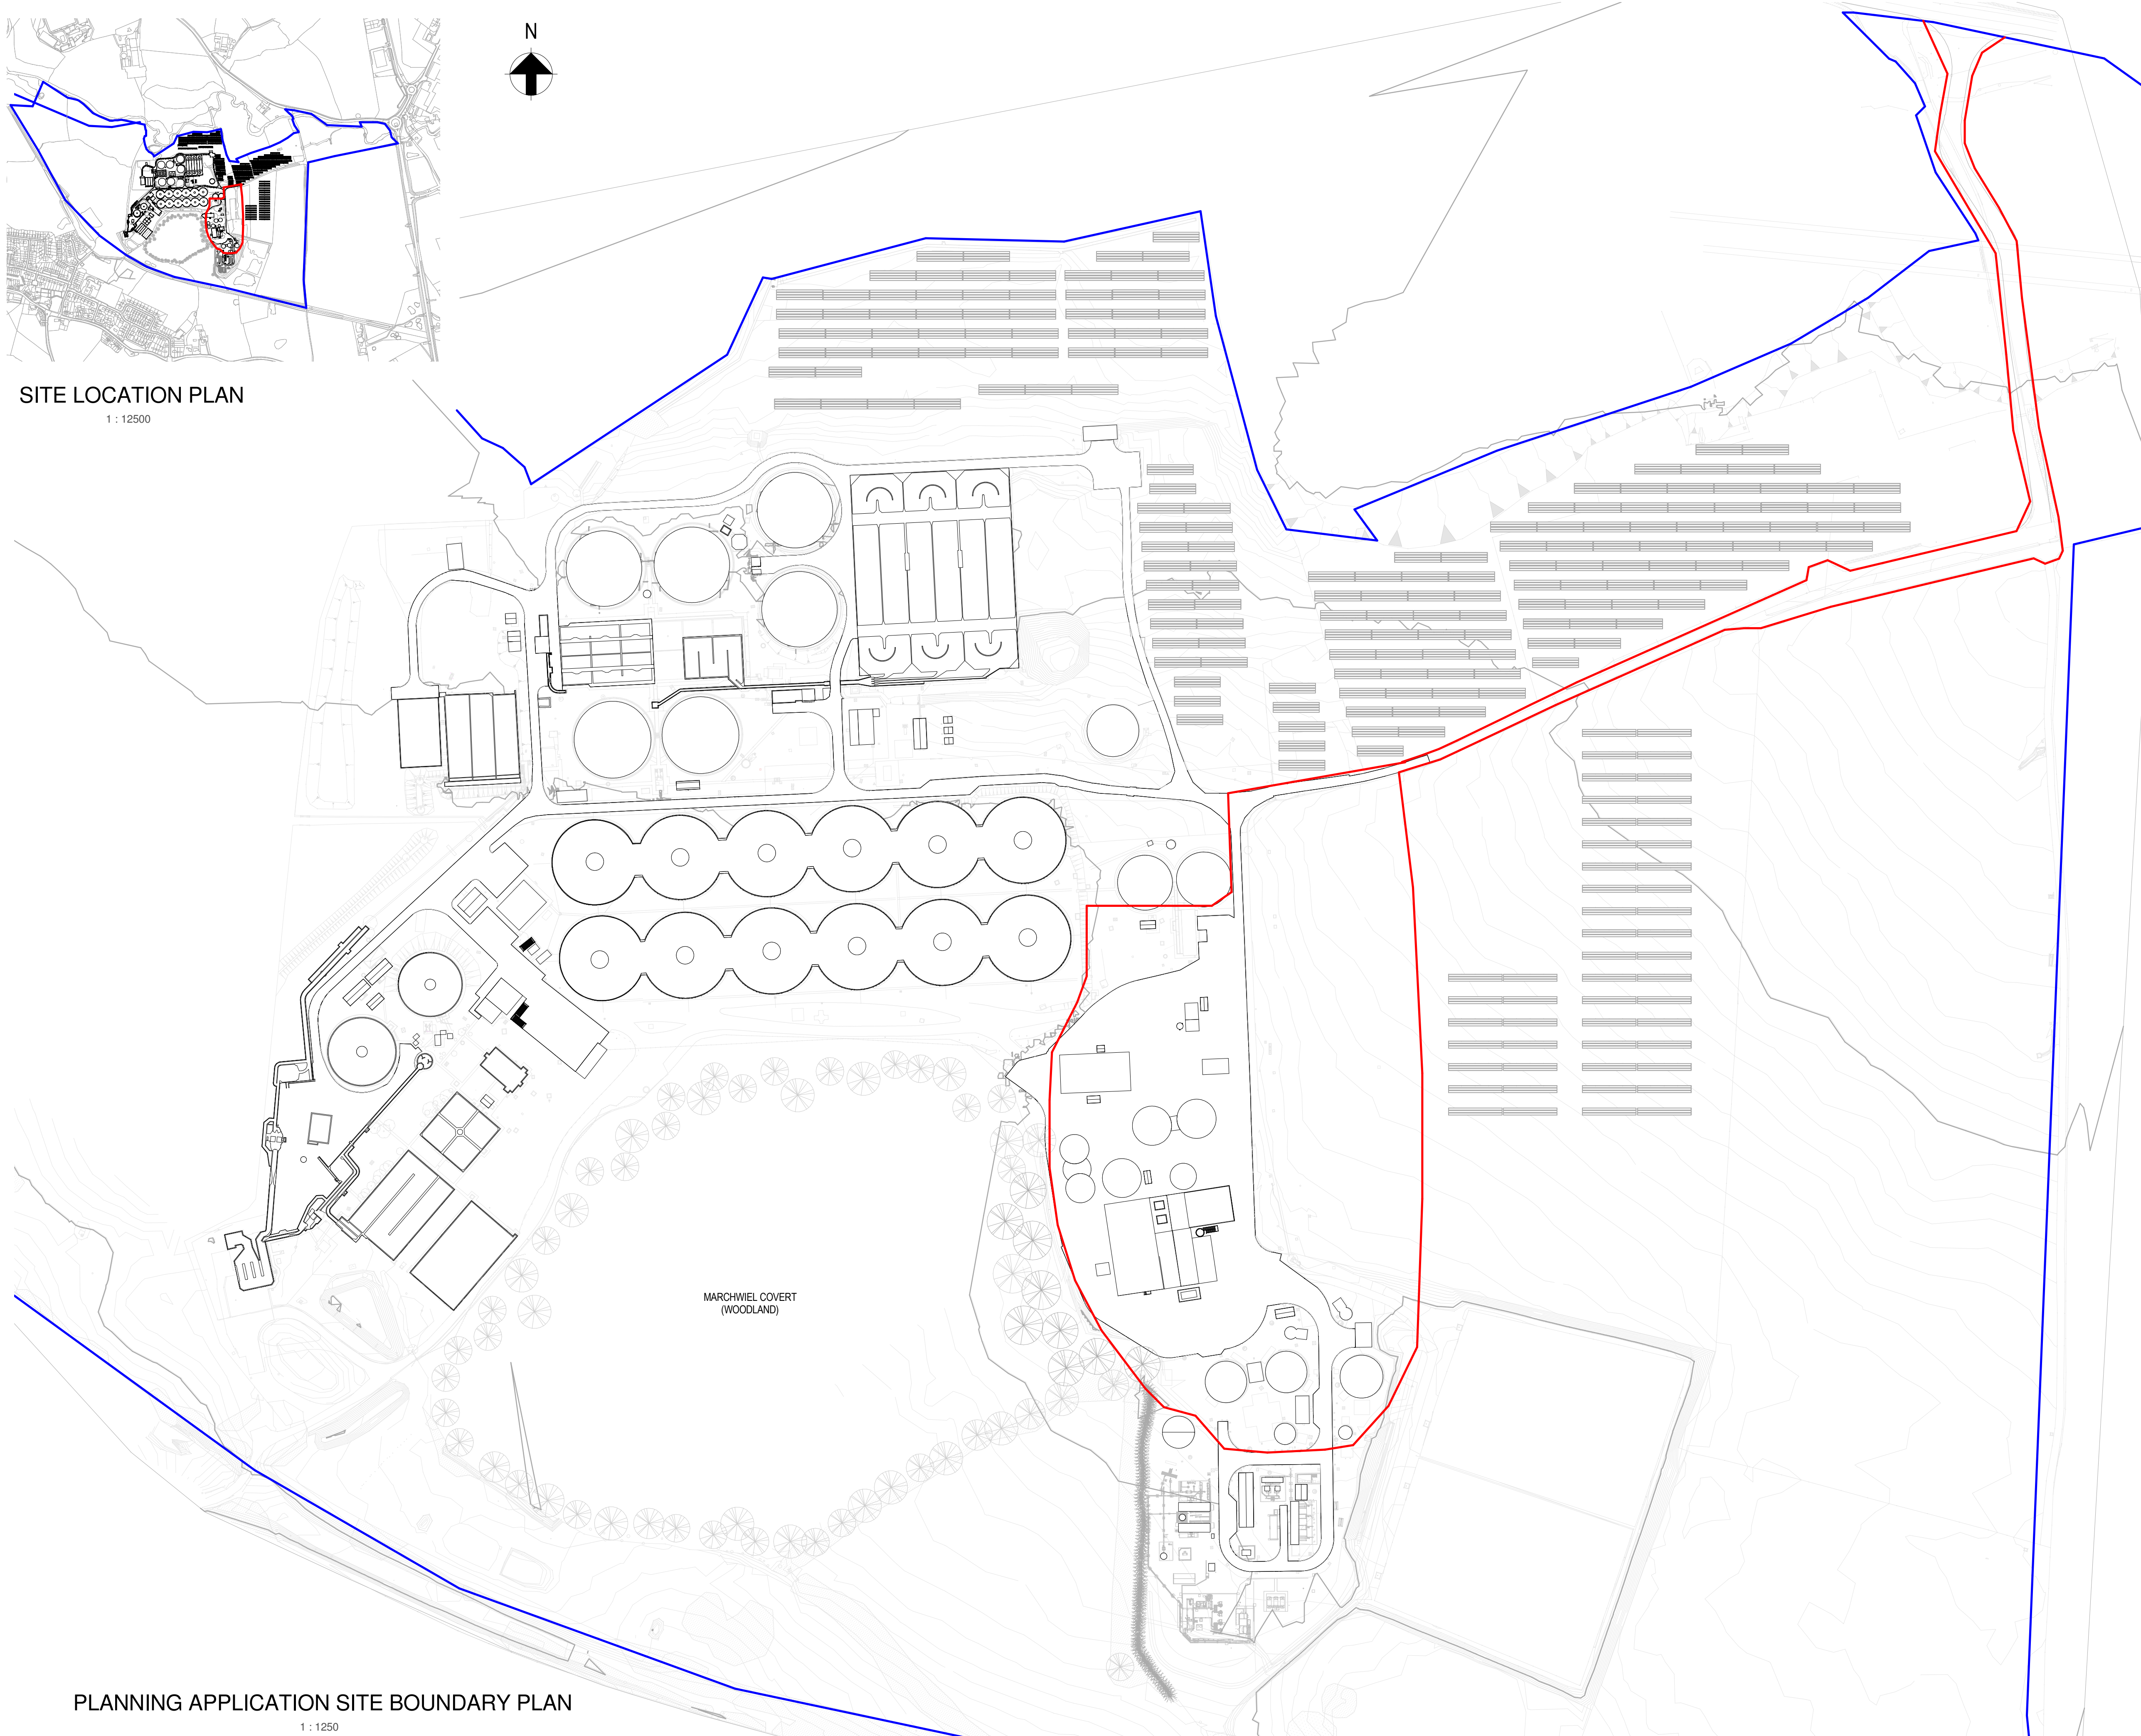

SITE LOCATION PLAN
1 : 12500

PLANNING APPLICATION SITE BOUNDARY PLAN
1 : 1250

NOTES:

A1h

1. ALL DIMENSIONS ARE IN MILLIMETRES AND ALL LEVELS ARE IN MAOD, UNLESS NOTED OTHERWISE.

2. DO NOT SCALE FROM THIS DRAWING.

3. ONLY SIGNIFICANT PIPES, METALWORK AND SERVICES ARE SHOWN. THE REMAINDER HAVE BEEN OMITTED FOR CLARITY.

4. NEW TANKS AND KIOSKS TO BE HOLLY GREEN CODE 14-C-39 TO BS4800 UNLESS STATED OTHERWISE.

5. ALL EXTERNAL STEELWORK TO BE HOT DIPPED GALVANISED.

6. POSITION OF SOLAR INFRASTRUCTURE BASED ON LATEST INFORMATION PROVIDED BY DCWW.

- INDICATES AREA OF DCWW LAND OWNERSHIP.

- INDICATES AREA OF PLANNING APPLICATION (36341m2).

KEY:

- EXISTING FEATURES.

- PROPOSED DEVELOPMENTS AS PART OF ADVANCED ANAEROBIC DIGESTION (AAD) PROJECT.

- EXISTING FEATURE TO BE DEMOLISHED.

SAFETY, HEALTH AND ENVIRONMENTAL INFORMATION

IN ADDITION TO THE HAZARDS/RISKS NORMALLY ASSOCIATED WITH THE TYPES OF WORK DETAILED ON THIS DRAWING, NOTE THE FOLLOWING:

CONSTRUCTION:

TBC DURING DESIGN

MAINTENANCE / CLEANING / OPERATION:

TBC DURING DESIGN

DECOMMISSIONING / DEMOLITION:

TBC DURING DESIGN

REFERENCE DRAWINGS:

4791-S-201-MMB-06-XX-VS-XX-19100 EXISTING OVERALL SITE LAYOUT PLAN.
4791-S-201-MMB-06-XX-VS-XX-19101 PROPOSED OVERALL SITE LAYOUT PLAN.
4791-S-201-MMB-06-XX-VS-XX-19102 EXISTING ELEVATIONS.
4791-S-201-MMB-06-XX-VS-XX-19103 PROPOSED ELEVATIONS.
4791-S-201-MMB-06-XX-DR-XX-19106 EXISTING AAD AREA SITE LAYOUT.
4791-S-201-MMB-06-XX-DR-XX-19107 PROPOSED AAD AREA SITE LAYOUT PLAN.
4791-S-201-MMB-06-XX-DR-XX-19109 PROPOSED CAKE BUILDING EXTENSION ELEVATIONS.
4791-S-201-MMB-06-XX-DR-XX-19111 PROPOSED CAKE BUILDING EXTENSION ELEVATIONS.
4791-S-201-MMB-06-XX-DR-XX-19115 PROPOSED LTP PLAN.
4791-S-201-MMB-06-XX-DR-XX-19116 PROPOSED LTP ELEVATIONS.
4791-S-201-MMB-06-XX-DR-XX-19117 PROPOSED LTP ELEVATIONS.
4791-S-201-MMB-06-XX-DR-XX-19118 PROPOSED PRE-THP CENTRIFUGE BUFFER TANK PLAN.
4791-S-201-MMB-06-XX-DR-XX-19119 PROPOSED PRE-THP CENTRIFUGE BUFFER TANK ELEVATIONS.
4791-S-201-MMB-06-XX-DR-XX-19120 PROPOSED THP FEED SILOS PLAN.
4791-S-201-MMB-06-XX-DR-XX-19121 PROPOSED THP FEED SILOS ELEVATIONS.
4791-S-201-MMB-06-XX-DR-XX-19123 PLANNING APPLICATION BOUNDARY.
4791-S-201-MMB-06-XX-DR-XX-19124 SECURITY FENCING CLASS 2.
4791-S-201-MMB-06-XX-DR-XX-19125 SITE LOCATION PLAN.
4791-S-201-MMB-06-XX-DR-XX-19126 SITE COMPOUND LAYOUT.
4791-S-201-MMB-06-XX-DR-XX-19127 PROPOSED LANDSCAPING PLAN.

P0207.07.16ABAMENDED TO SUIT COMMENTS RECEIVEDCBDB07.07.16

P0103.06.16ABPLANNING APPLICATION ISSUECBDB03.06.16

Rev.

Date

Drawn

Description

Chkd.

Appld.

Date

Capital Delivery Alliance

Cynghair Cyflawni Cyfalaf

Ty Awen, Spooner Close, Coed Kernew, Newport, NP108FZ

Project Name:

FIVE FORDS WwTW AAD SCHEME

Drawing Title:

PLANNING APPLICATION SITE BOUNDARY

Suitability:

INFORMATION

Suitability Code:

S2

Originator:

AB

Designer:

CW

Date:

19.04.16

Internal Project Number:

329011N26

Scale:

As indicated@ A1

Rev.

P02

Drawing Number:

4791-S-201-MMB-06-XX-DR-XX-19123

THIS MAP IS BASED UPON THE ORDNANCE SURVEY MATERIAL WITH THE PERMISSION OF ORDNANCE SURVEY ON BEHALF OF THE CONTROLLER OF HER MAJESTY'S STATIONARY OFFICE. © CROWN COPYRIGHT 2015 LICENSE NUMBER

THIS DESIGN AND DRAWING IS CONFIDENTIAL AND ALL RIGHTS THERIN INCLUDING COPYRIGHT AND DESIGN RIGHT ARE THE PROPERTY OF DWR CYMRU CYFNIGEDIG AND SHOULD NOT BE DISCLOSED TO A THIRD PARTY OR REPRODUCED WITHOUT PRIOR CONSENT OF DWR CYMRU CYFNIGEDIG. (C)