


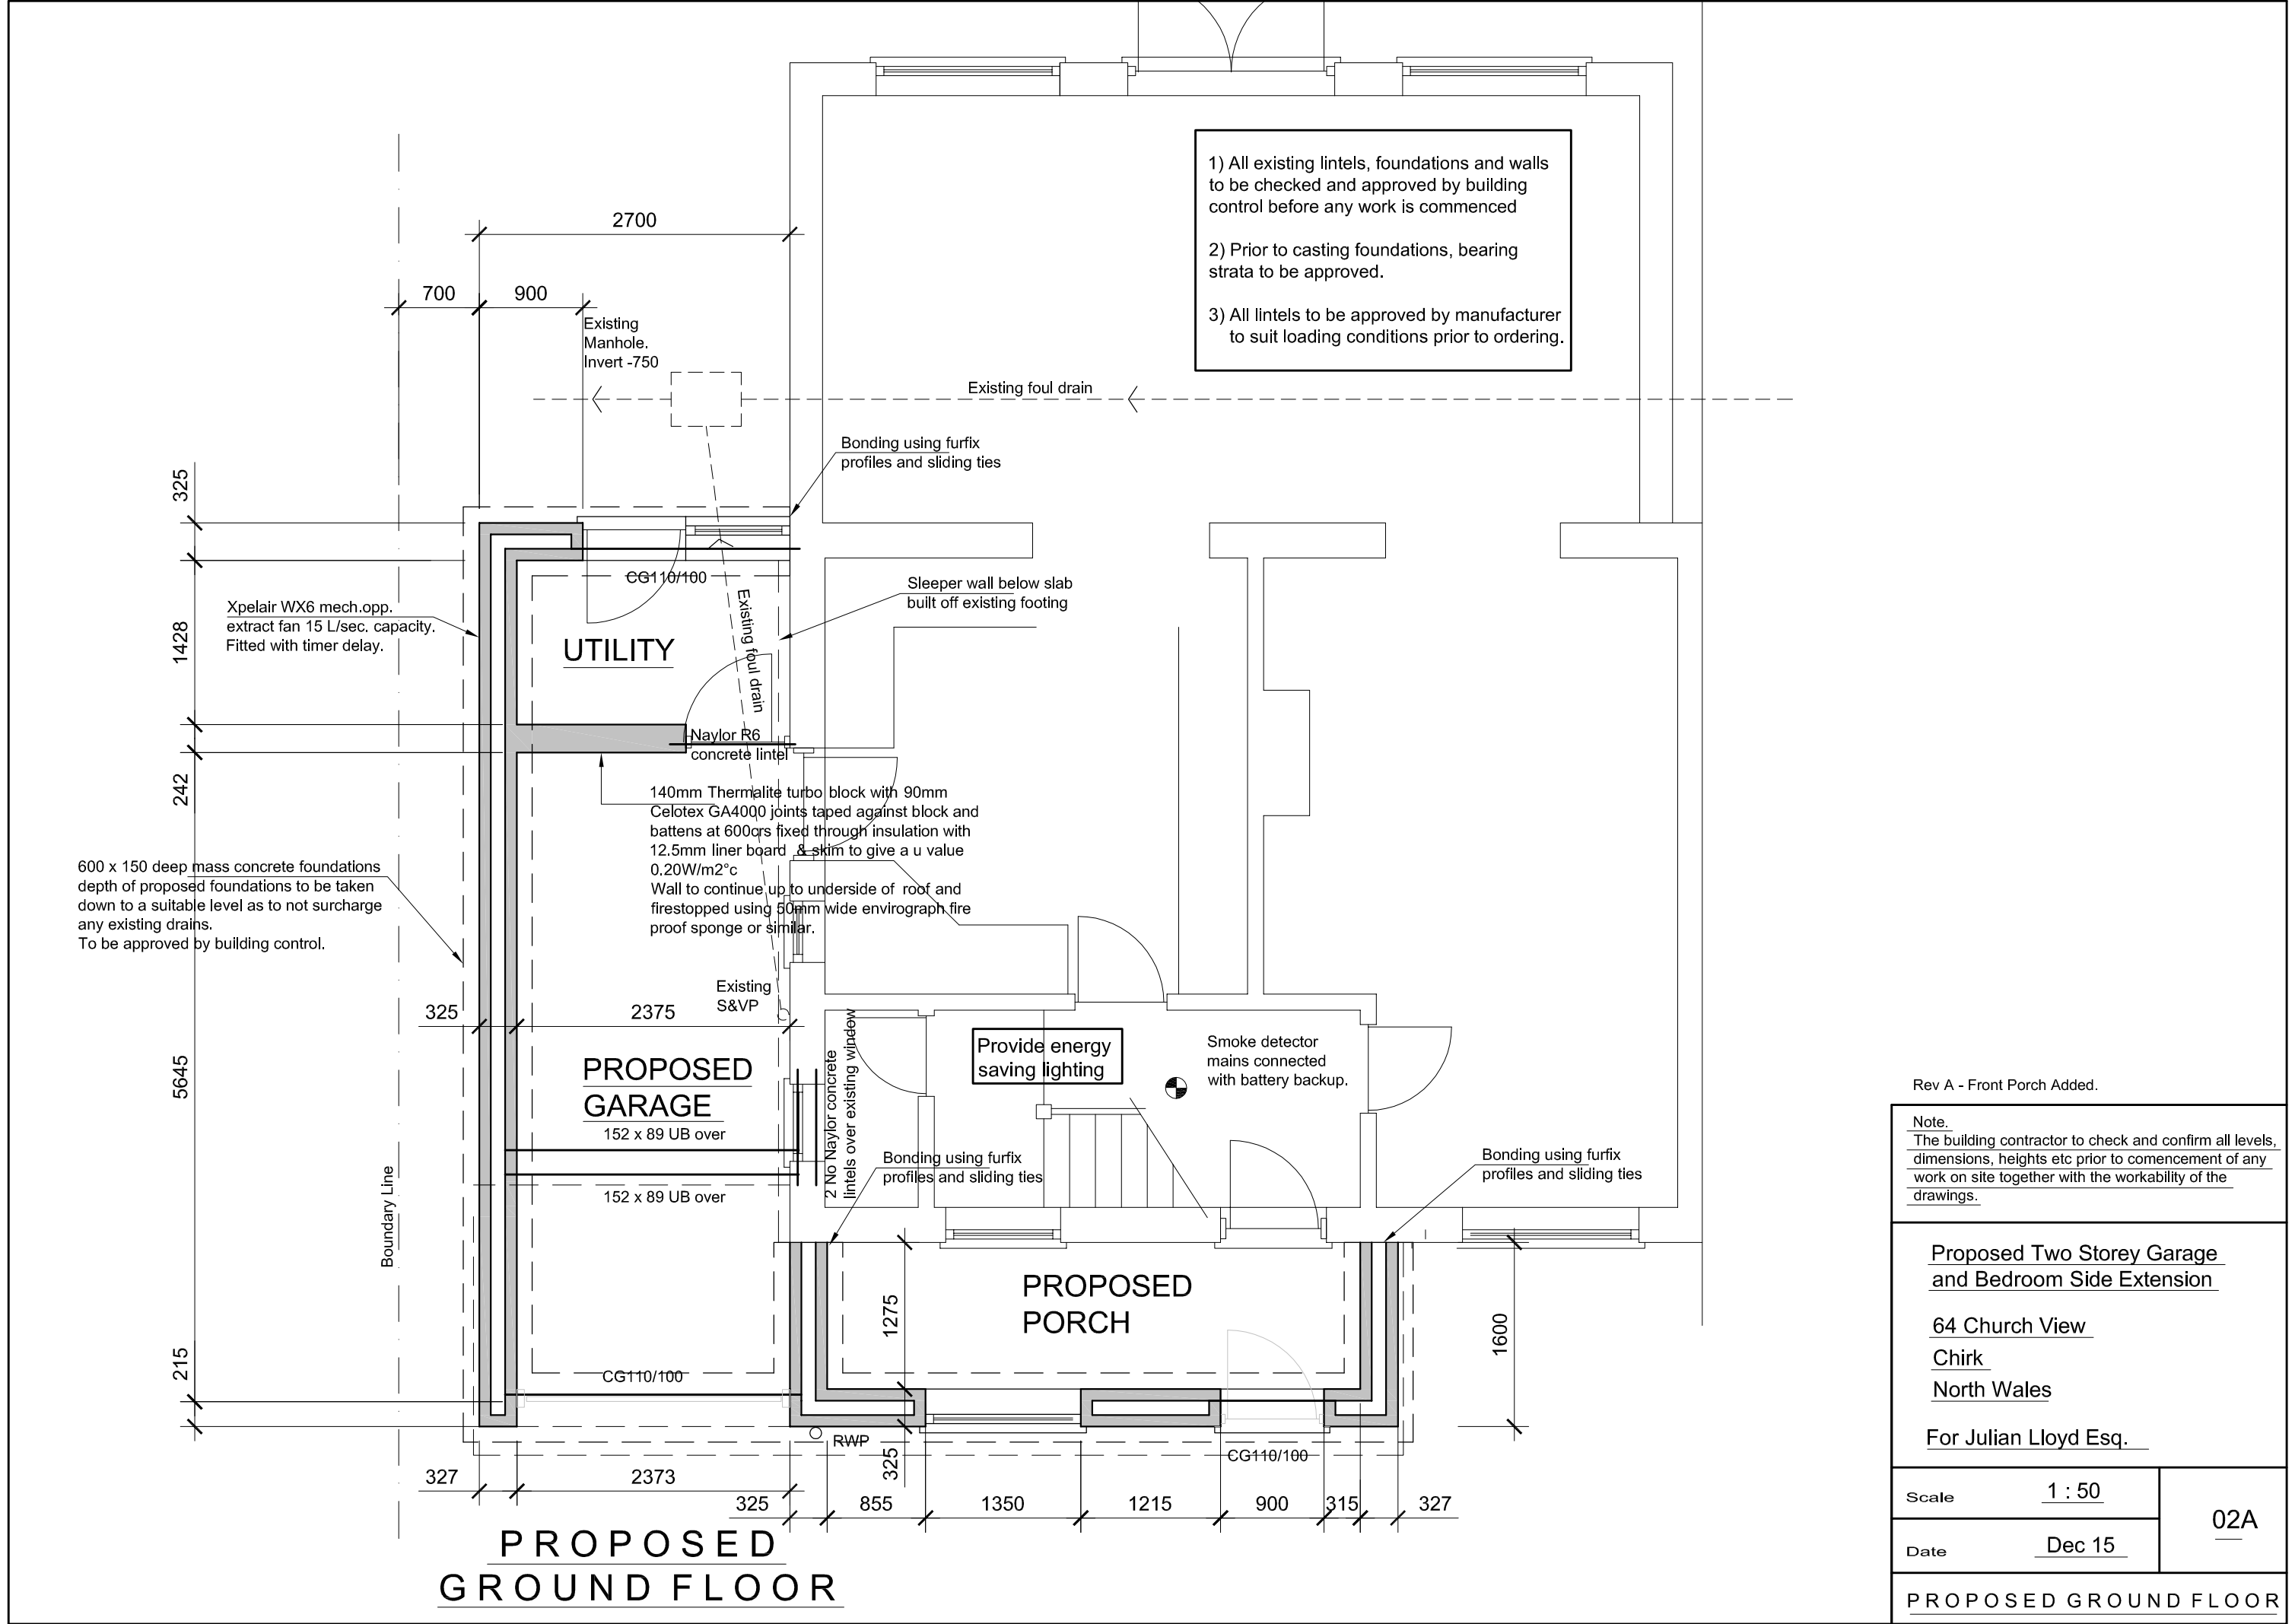

- 1) All existing lintels, foundations and walls to be checked and approved by building control before any work is commenced
- 2) Prior to casting foundations, bearing strata to be approved.
- 3) All lintels to be approved by manufacturer to suit loading conditions prior to ordering.

Rev A - Front Porch Added.

Note.
The building contractor to check and confirm all levels, dimensions, heights etc prior to commencement of any work on site together with the workability of the drawings.

<u>Proposed Two Storey Garage and Bedroom Side Extension</u>		
<u>64 Church View</u>		
<u>Chirk</u>		
<u>North Wales</u>		
<u>For Julian Lloyd Esq.</u>		
Scale	<u>1 : 50</u>	02A <u> </u>
Date	<u>Dec 15</u>	
PROPOSED GROUND FLOOR		