


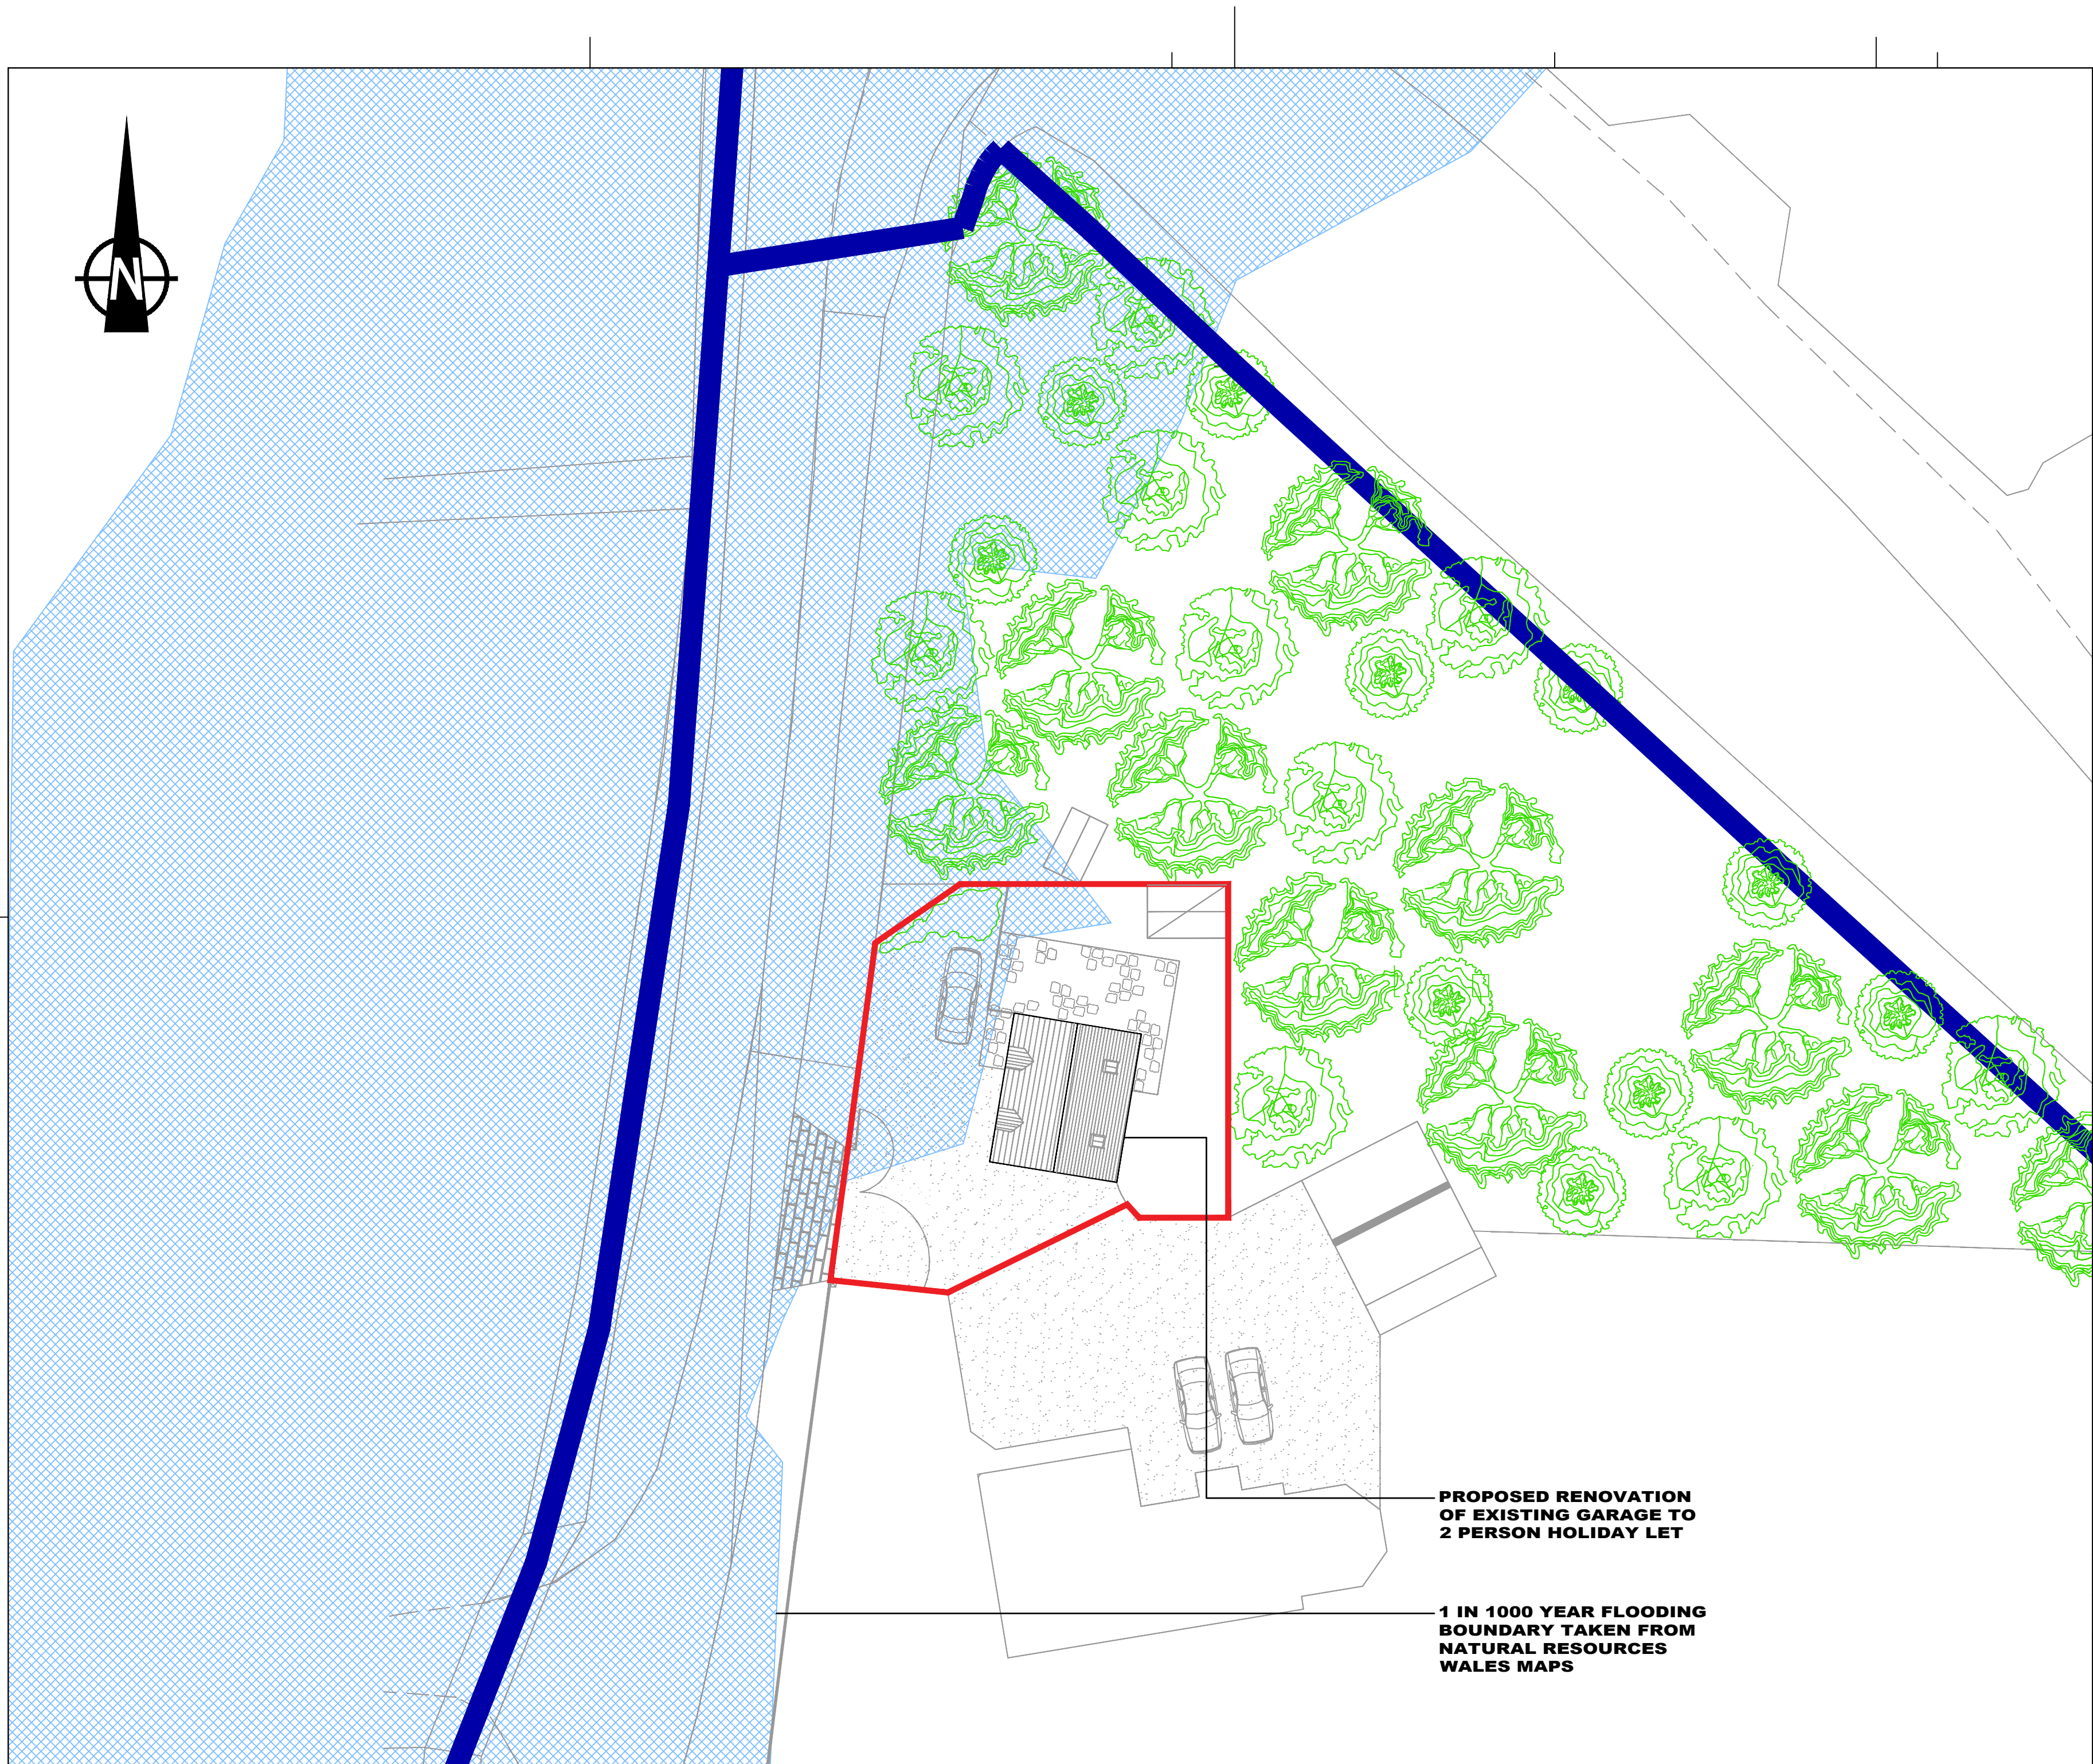

**PROPOSED RENOVATION
OF EXISTING GARAGE TO
2 PERSON HOLIDAY LET**

**1 IN 1000 YEAR FLOODING
BOUNDARY TAKEN FROM
NATURAL RESOURCES
WALES MAPS**



JNM
ENGINEERING DESIGN CONSULTANTS

THIS DRAWING MAY BE USED ONLY FOR THE PURPOSE INTENDED AND ONLY WRITTEN DIMENSIONS SHALL BE USED

Notes:
1. Drawing based on plan information on receipt of topographic survey.
2. Existing dimensions on plan information on receipt of topographic survey.

Revision	Details	By	Check	Date	Suffix

Drawing Number

J01483-A2-001

Drawing Title

**BROOK HOUSE
WHITCHURCH
SHROPSHIRE**

**1 IN 1000 YEAR
FLOOD ROUTING
FROM SHROPSHIRE
UNION CANAL**

Scale at A2 1:200	Detailed	Approved <i>JJM</i>
Drawn MTC	Tech Chk	Det Chk
		Date 04.11.15

www.jnmengineering.co.uk

8a The parade, Shifnal,
Shropshire, TF11 8DL
Tel: 01952 460653
info@jnmengineering.co.uk
Company Registration Number: 05782540