
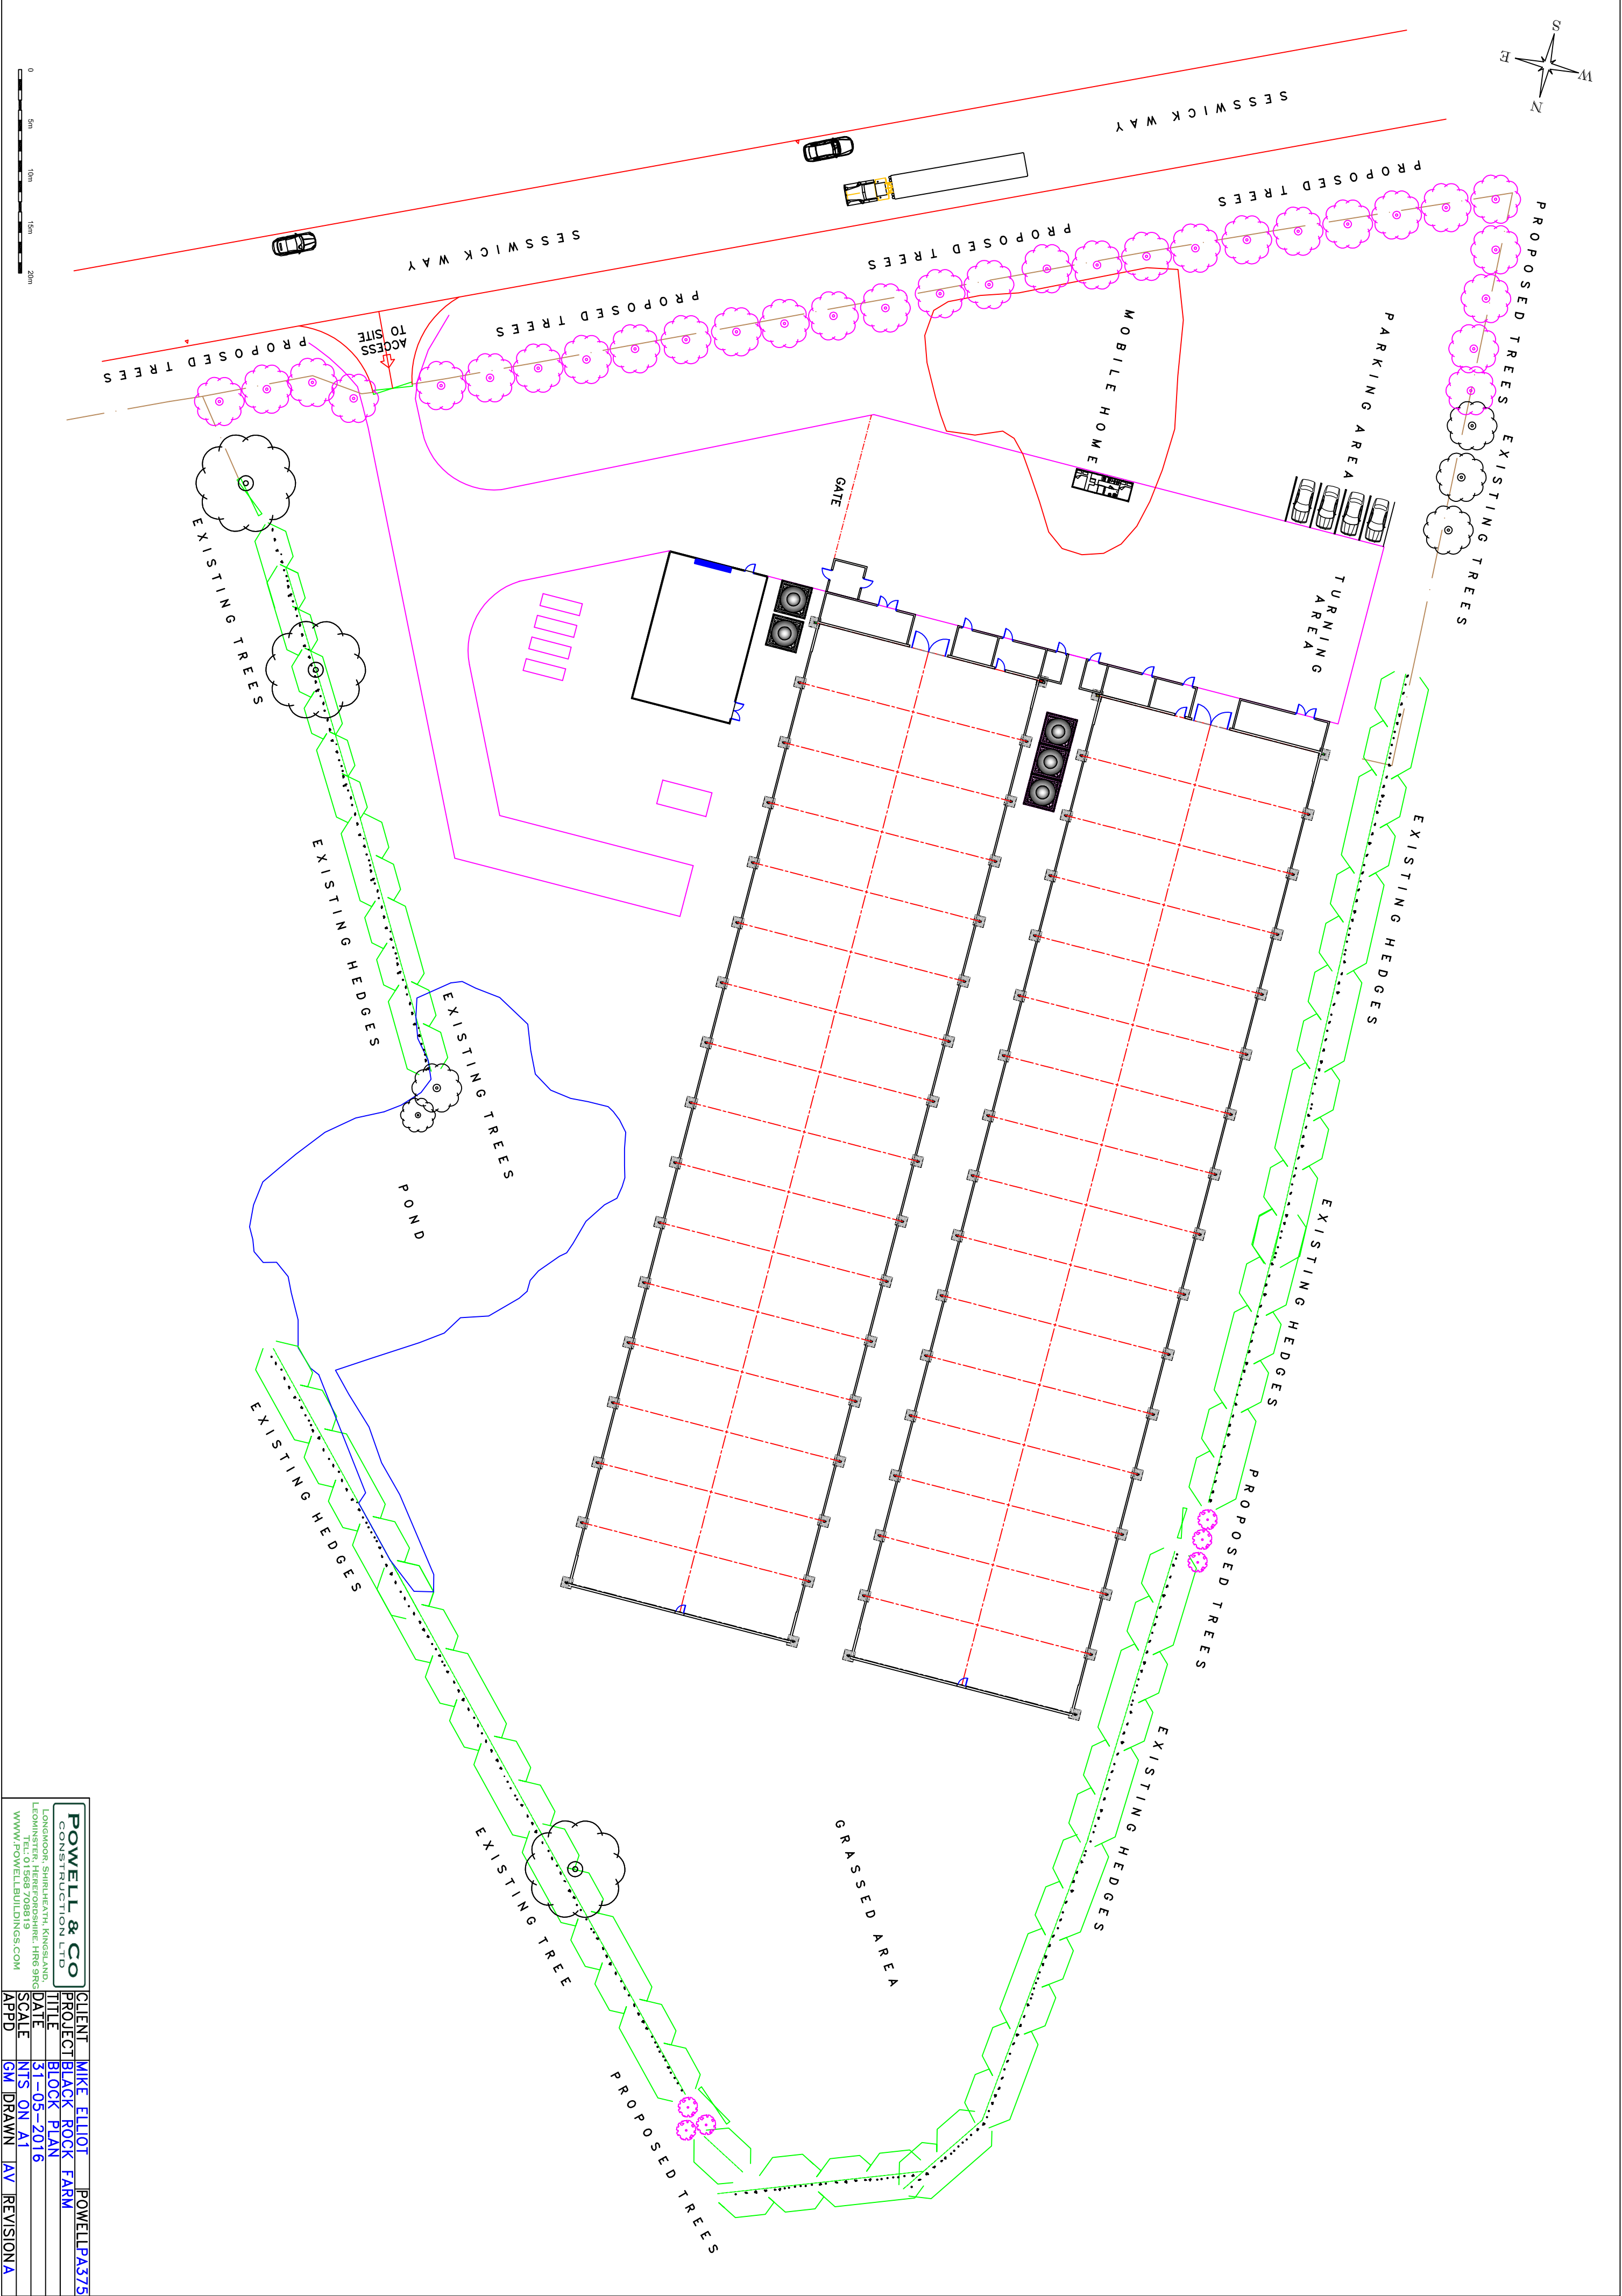


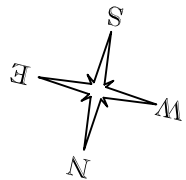

CLIENT	POWELL & CO	POWELLPA375
	CONSTRUCTION LTD	
	PROJECT	BLACK ROOK FARM
	TITLE	BLOCK PLAN
	DATE	31-05-2016
SCALE	NTS ON A1	
	CM	DRAWN
	AV	REVISION A
APPD		

POWELL & CO

CONSTRUCTION LTD

LONGMOOR, SHIRELEATH, KINGSLAND,

LEOMINSTER, HEREFORDSHIRE, HR6 9RC

TEL: 01568 708819

WWW.POWELLBUILDINGS.COM