


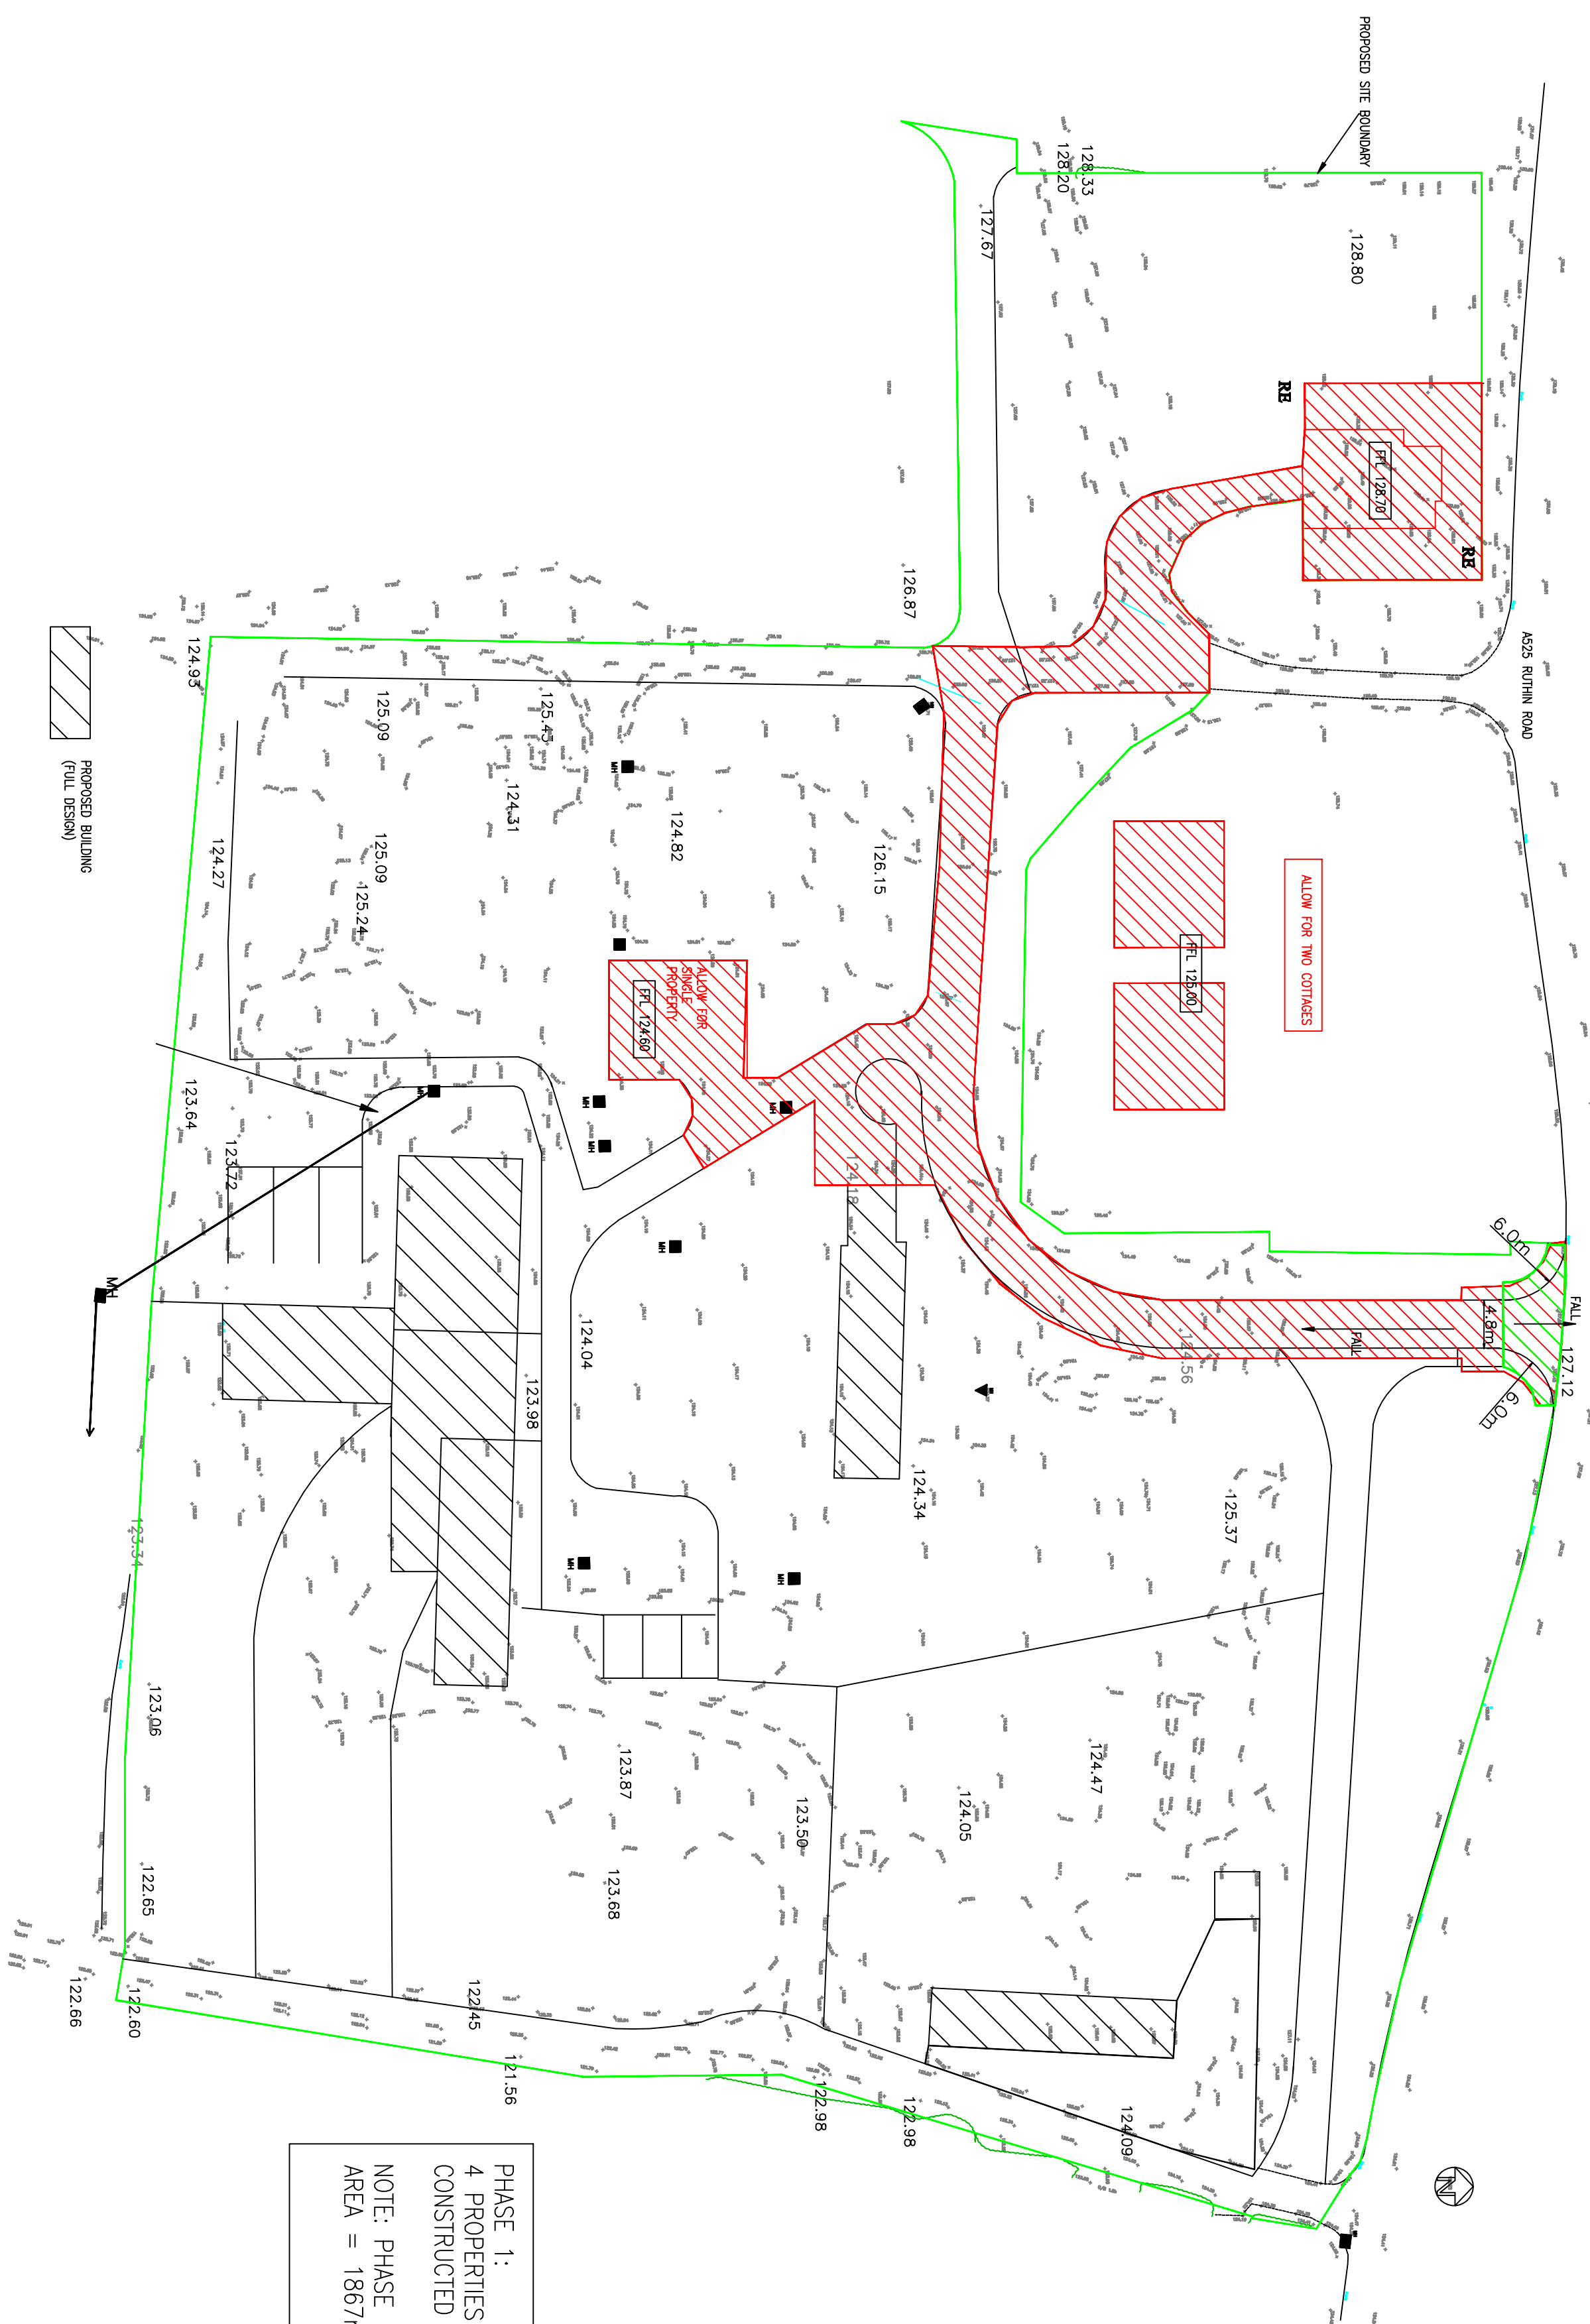

PHASE 1:
4 PROPERTIES IN RED TO BE
CONSTRUCTED ONLY

NOTE: PHASE 1 IMPERMEABLE
AREA = 1867m²

Item	Description	Date	Drawn	Child

KANE DESIGN
Civil Engineering Design

**13 Winchester Way
Gresford
Wrexham
LL12 8HH**

Tel: 01 978 855888

STRUTT and PARKER

Project
PROPOSED DEVELOPMENT at
PLAS POWER ESTATE, WREXHAM

DRAINAGE FEASIBILITY
PROPOSED IMPERMEABLE AREA

DRAWING NUMBER 1292/102	SCALE		1:500	@ A1
	DATE	01.03.16		
	DRAWN	AK		
	CHECKED	AK		