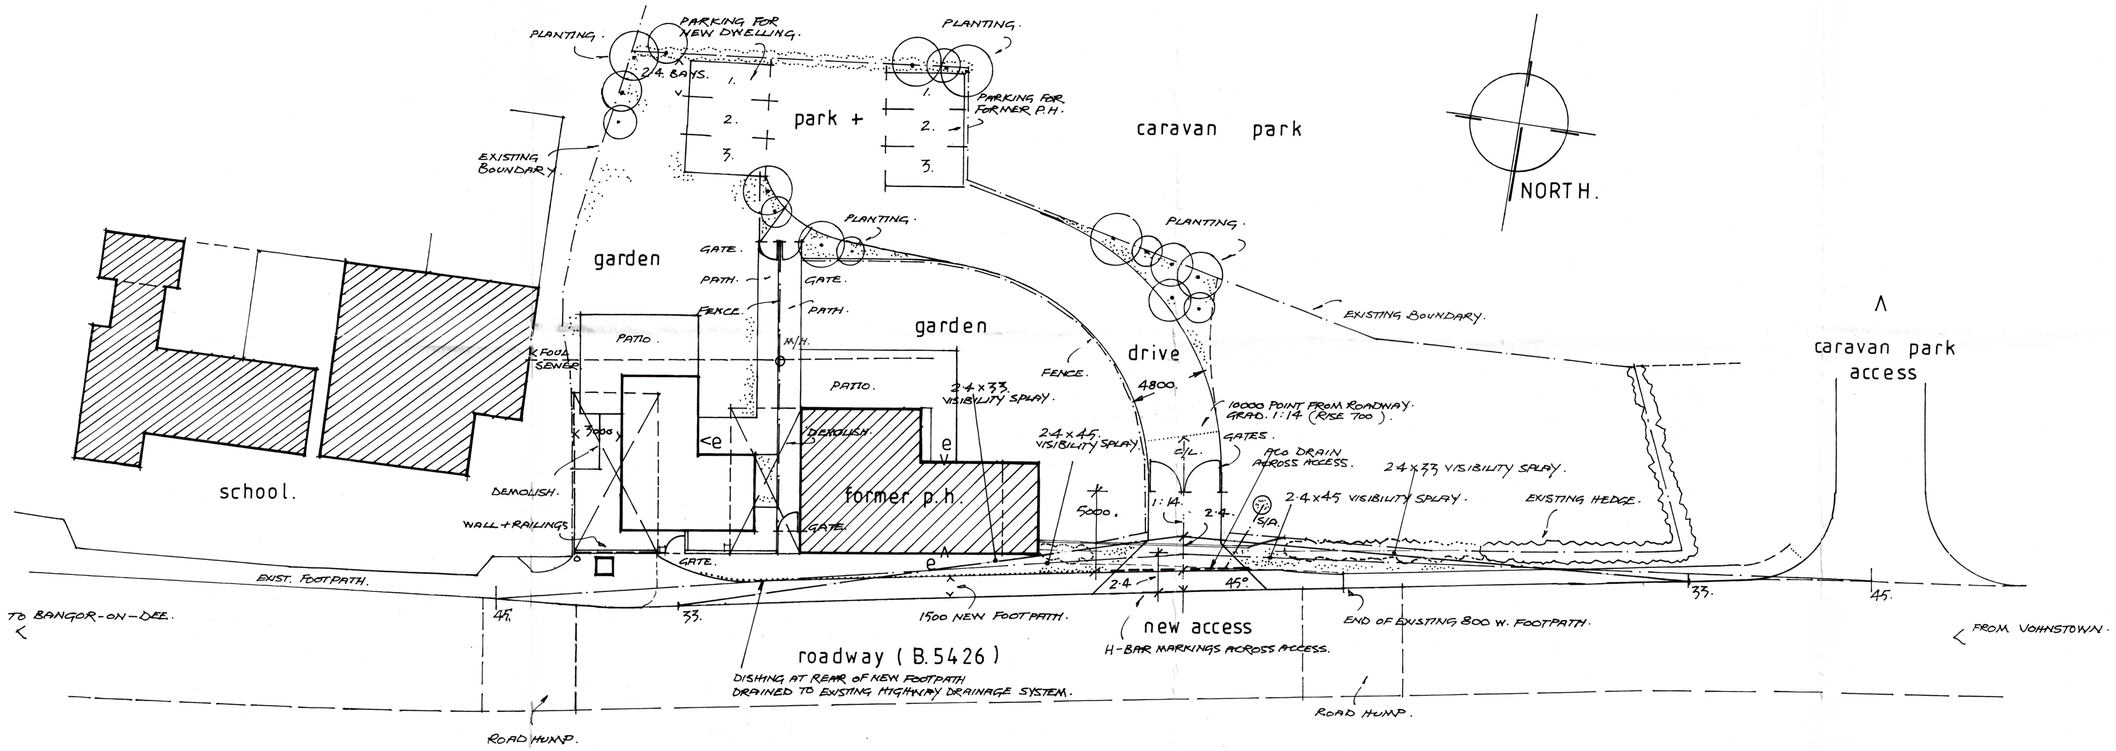


SITE PLAN — 1:200

PROPOSED NEW OPEN MARKET DWELLING ON RURAL INFILL PLOT AND FORMATION OF NEW ACCESS TO SERVE NEW DWELLING AND THE OLD FOX (FORMER PUBLIC HOUSE), EYTON, WREXHAM, CLWYD, LL13 0YD FOR WGW BUILDING CONTRACTORS LTD.

revisions | — PLANNING. DRAWING. —

N.C.S. WHITMORE & HUMPHREYS
Established 1947a

Architects and Building Surveyors

The Willow Tree • Willow Street • Oswestry • Shropshire • SY11 1AJ
Tel: 01691 652844 Fax: 01691 670297 E-mail: wandh@fsmail.net

This drawing is copyright
Do not scale off this drawing

Architect to be notified of any discrepancies
Contractors to check all dimensions on site

SCALE — 1:200.
DRAWN — J.B. WHITMORE. 05.1/16

REF. Nº 15/5059:4