


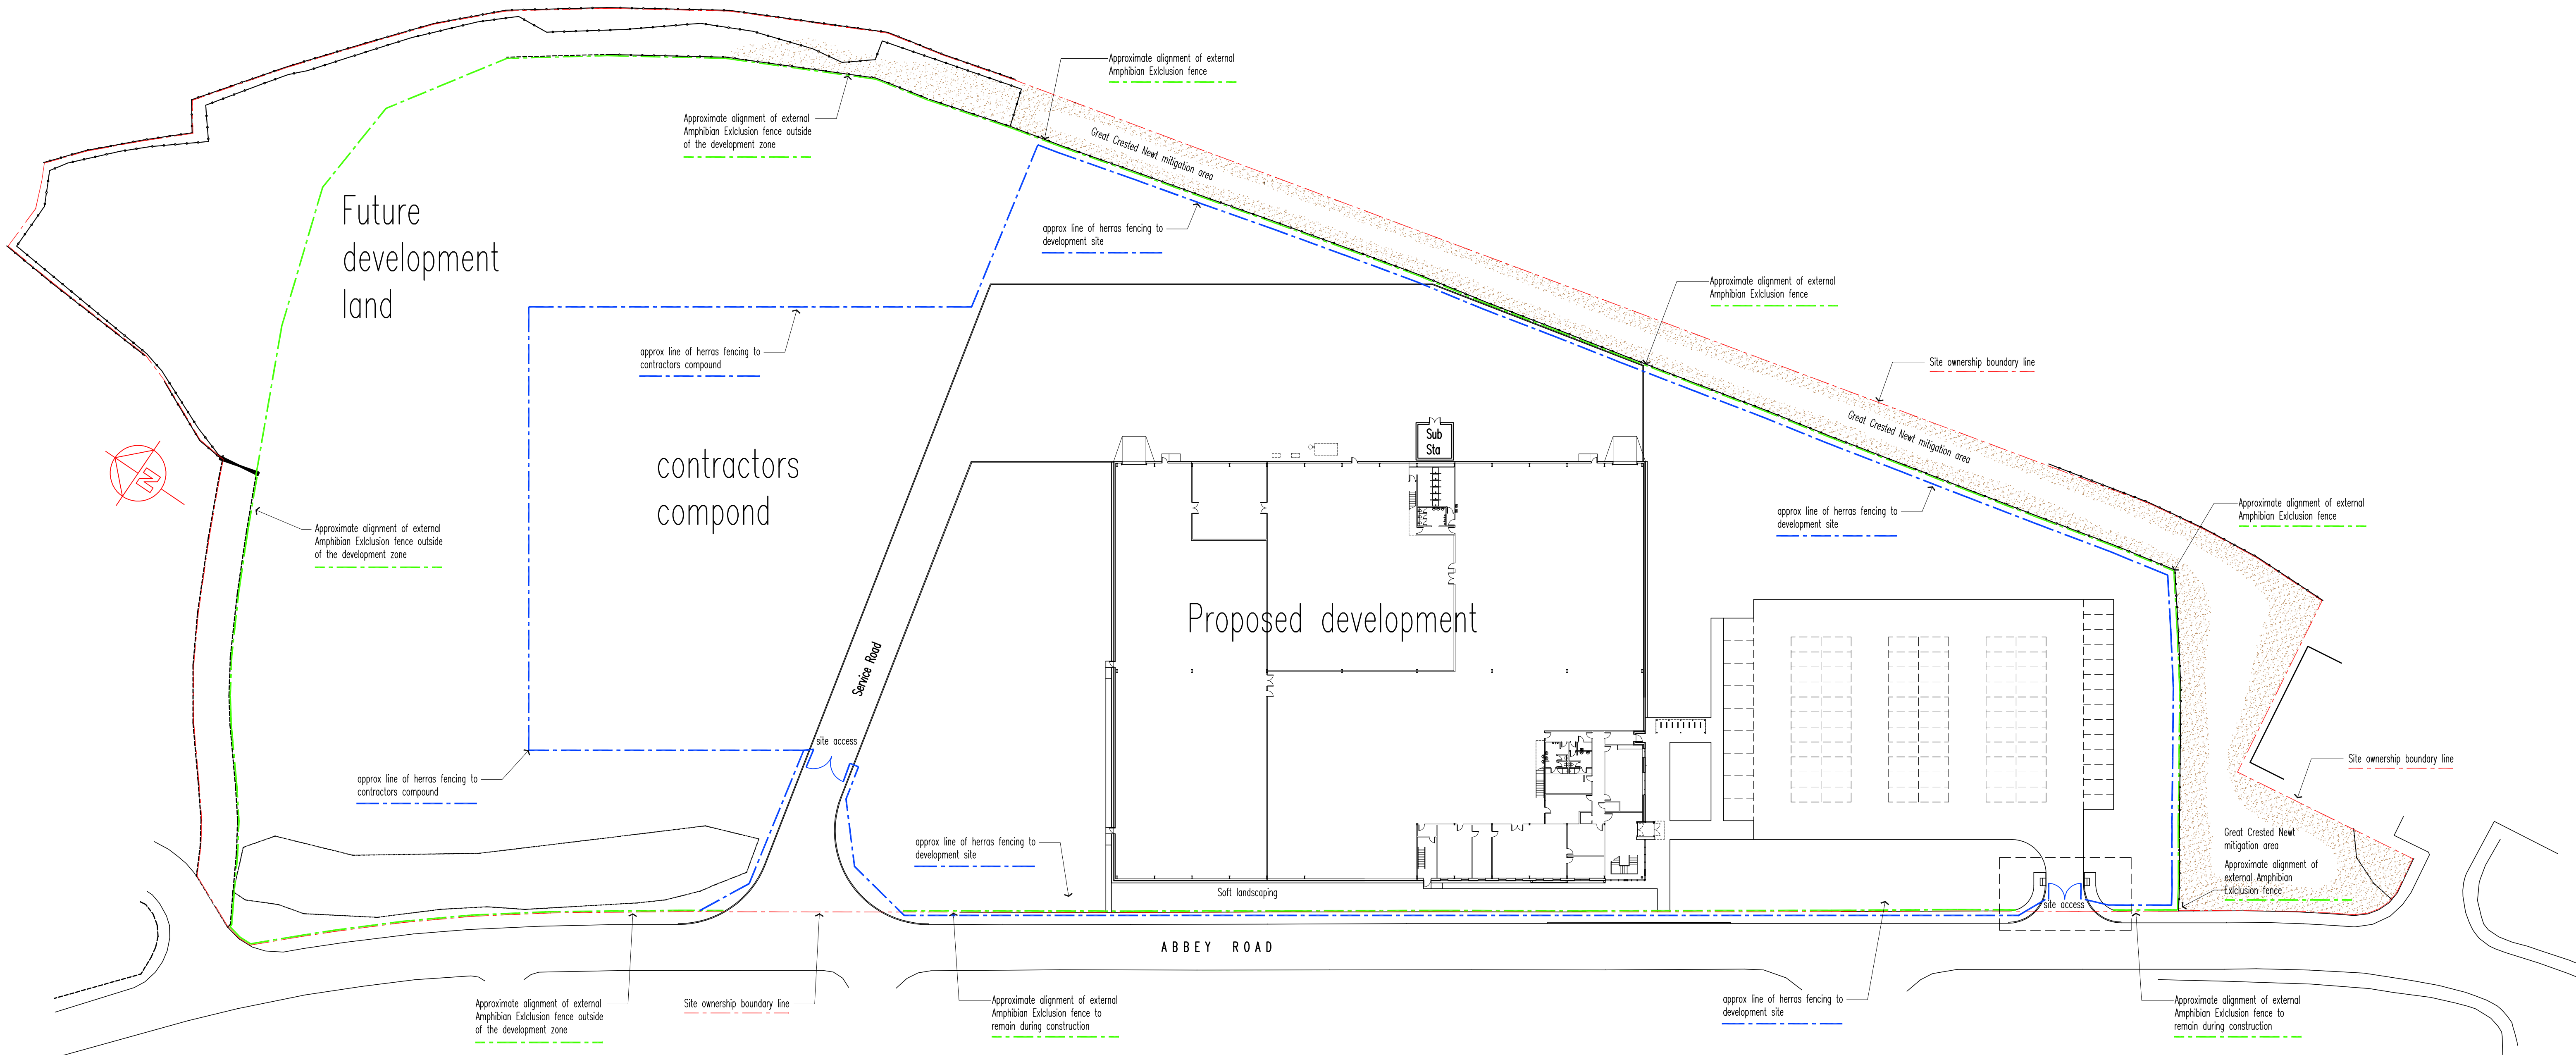

Rev	Description	Date	By
-----	-------------	------	----

Status:	Planning		
---------	----------	--	--

Client:	Russells Construction
---------	-----------------------

Contract:	New Factory and Offices for: Clwyd Compounders Ltd. Wrexham
-----------	---


Drawing:	Proposed Site Setup
----------	---------------------

Drawing No:	AS450-16	Revision:		Scales:	1:500@A1
Drawn:	RMC	Checked:		Date:	Feb '16

Appendix B

Typical Herras Fence Panel Details and Dimensions

Please refer to drawing below:

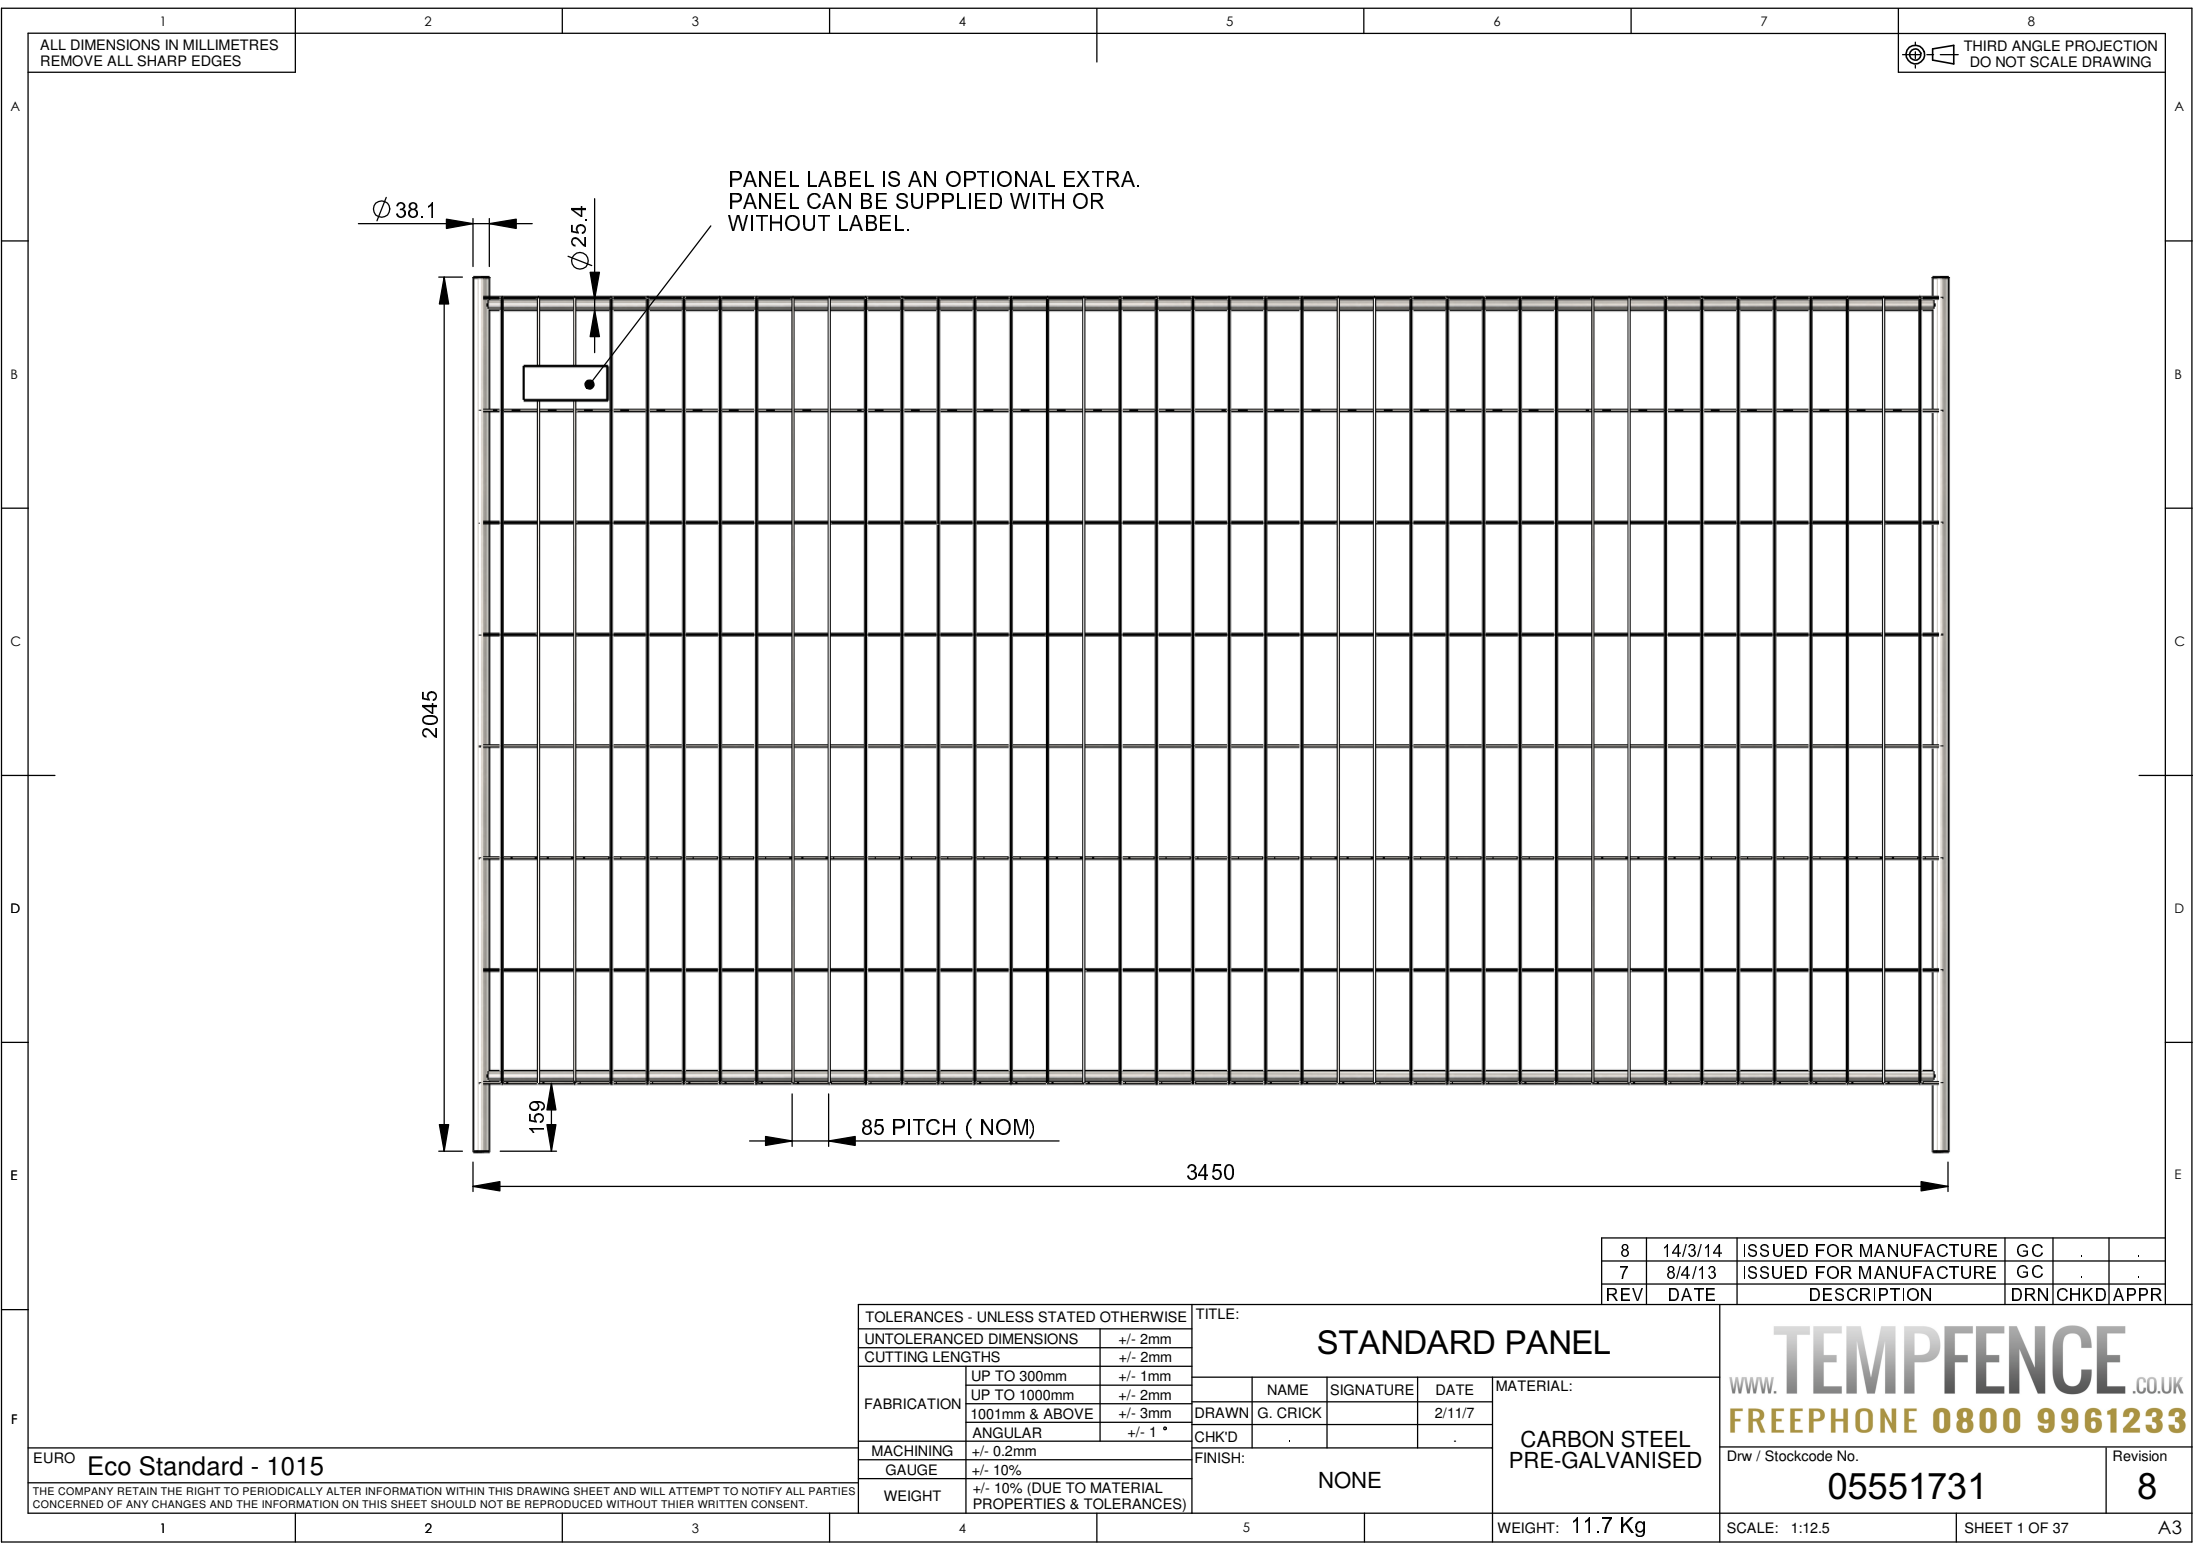

ALL DIMENSIONS IN MILLIMETRES
REMOVE ALL SHARP EDGES

THIRD ANGLE PROJECTION
DO NOT SCALE DRAWING

PANEL LABEL IS AN OPTIONAL EXTRA.
PANEL CAN BE SUPPLIED WITH OR
WITHOUT LABEL.

8	14/3/14	ISSUED FOR MANUFACTURE	GC	.	.
7	8/4/13	ISSUED FOR MANUFACTURE	GC	.	.
REV	DATE	DESCRIPTION	DRN	CHKD	APPR

TOLERANCES - UNLESS STATED OTHERWISE	
UNTOLERANCED DIMENSIONS	+/- 2mm
CUTTING LENGTHS	+/- 2mm
FABRICATION	UP TO 300mm +/- 1mm
	UP TO 1000mm +/- 2mm
	1001mm & ABOVE +/- 3mm
	ANGULAR +/- 1 °
MACHINING	+/- 0.2mm
GAUGE	+/- 10%
WEIGHT	+/- 10% (DUE TO MATERIAL PROPERTIES & TOLERANCES)

TITLE:			
STANDARD PANEL			
	NAME	SIGNATURE	DATE
DRAWN	G. CRICK		2/11/7
CHK'D			
FINISH:			
NONE			
MATERIAL:			
CARBON STEEL PRE-GALVANISED			

TEMPFENCE.CO.UK
FREEPHONE 0800 9961233

Drw / Stockcode No. **05551731** Revision **8**

EURO Eco Standard - 1015

THE COMPANY RETAIN THE RIGHT TO PERIODICALLY ALTER INFORMATION WITHIN THIS DRAWING SHEET AND WILL ATTEMPT TO NOTIFY ALL PARTIES CONCERNED OF ANY CHANGES AND THE INFORMATION ON THIS SHEET SHOULD NOT BE REPRODUCED WITHOUT THEIR WRITTEN CONSENT.