


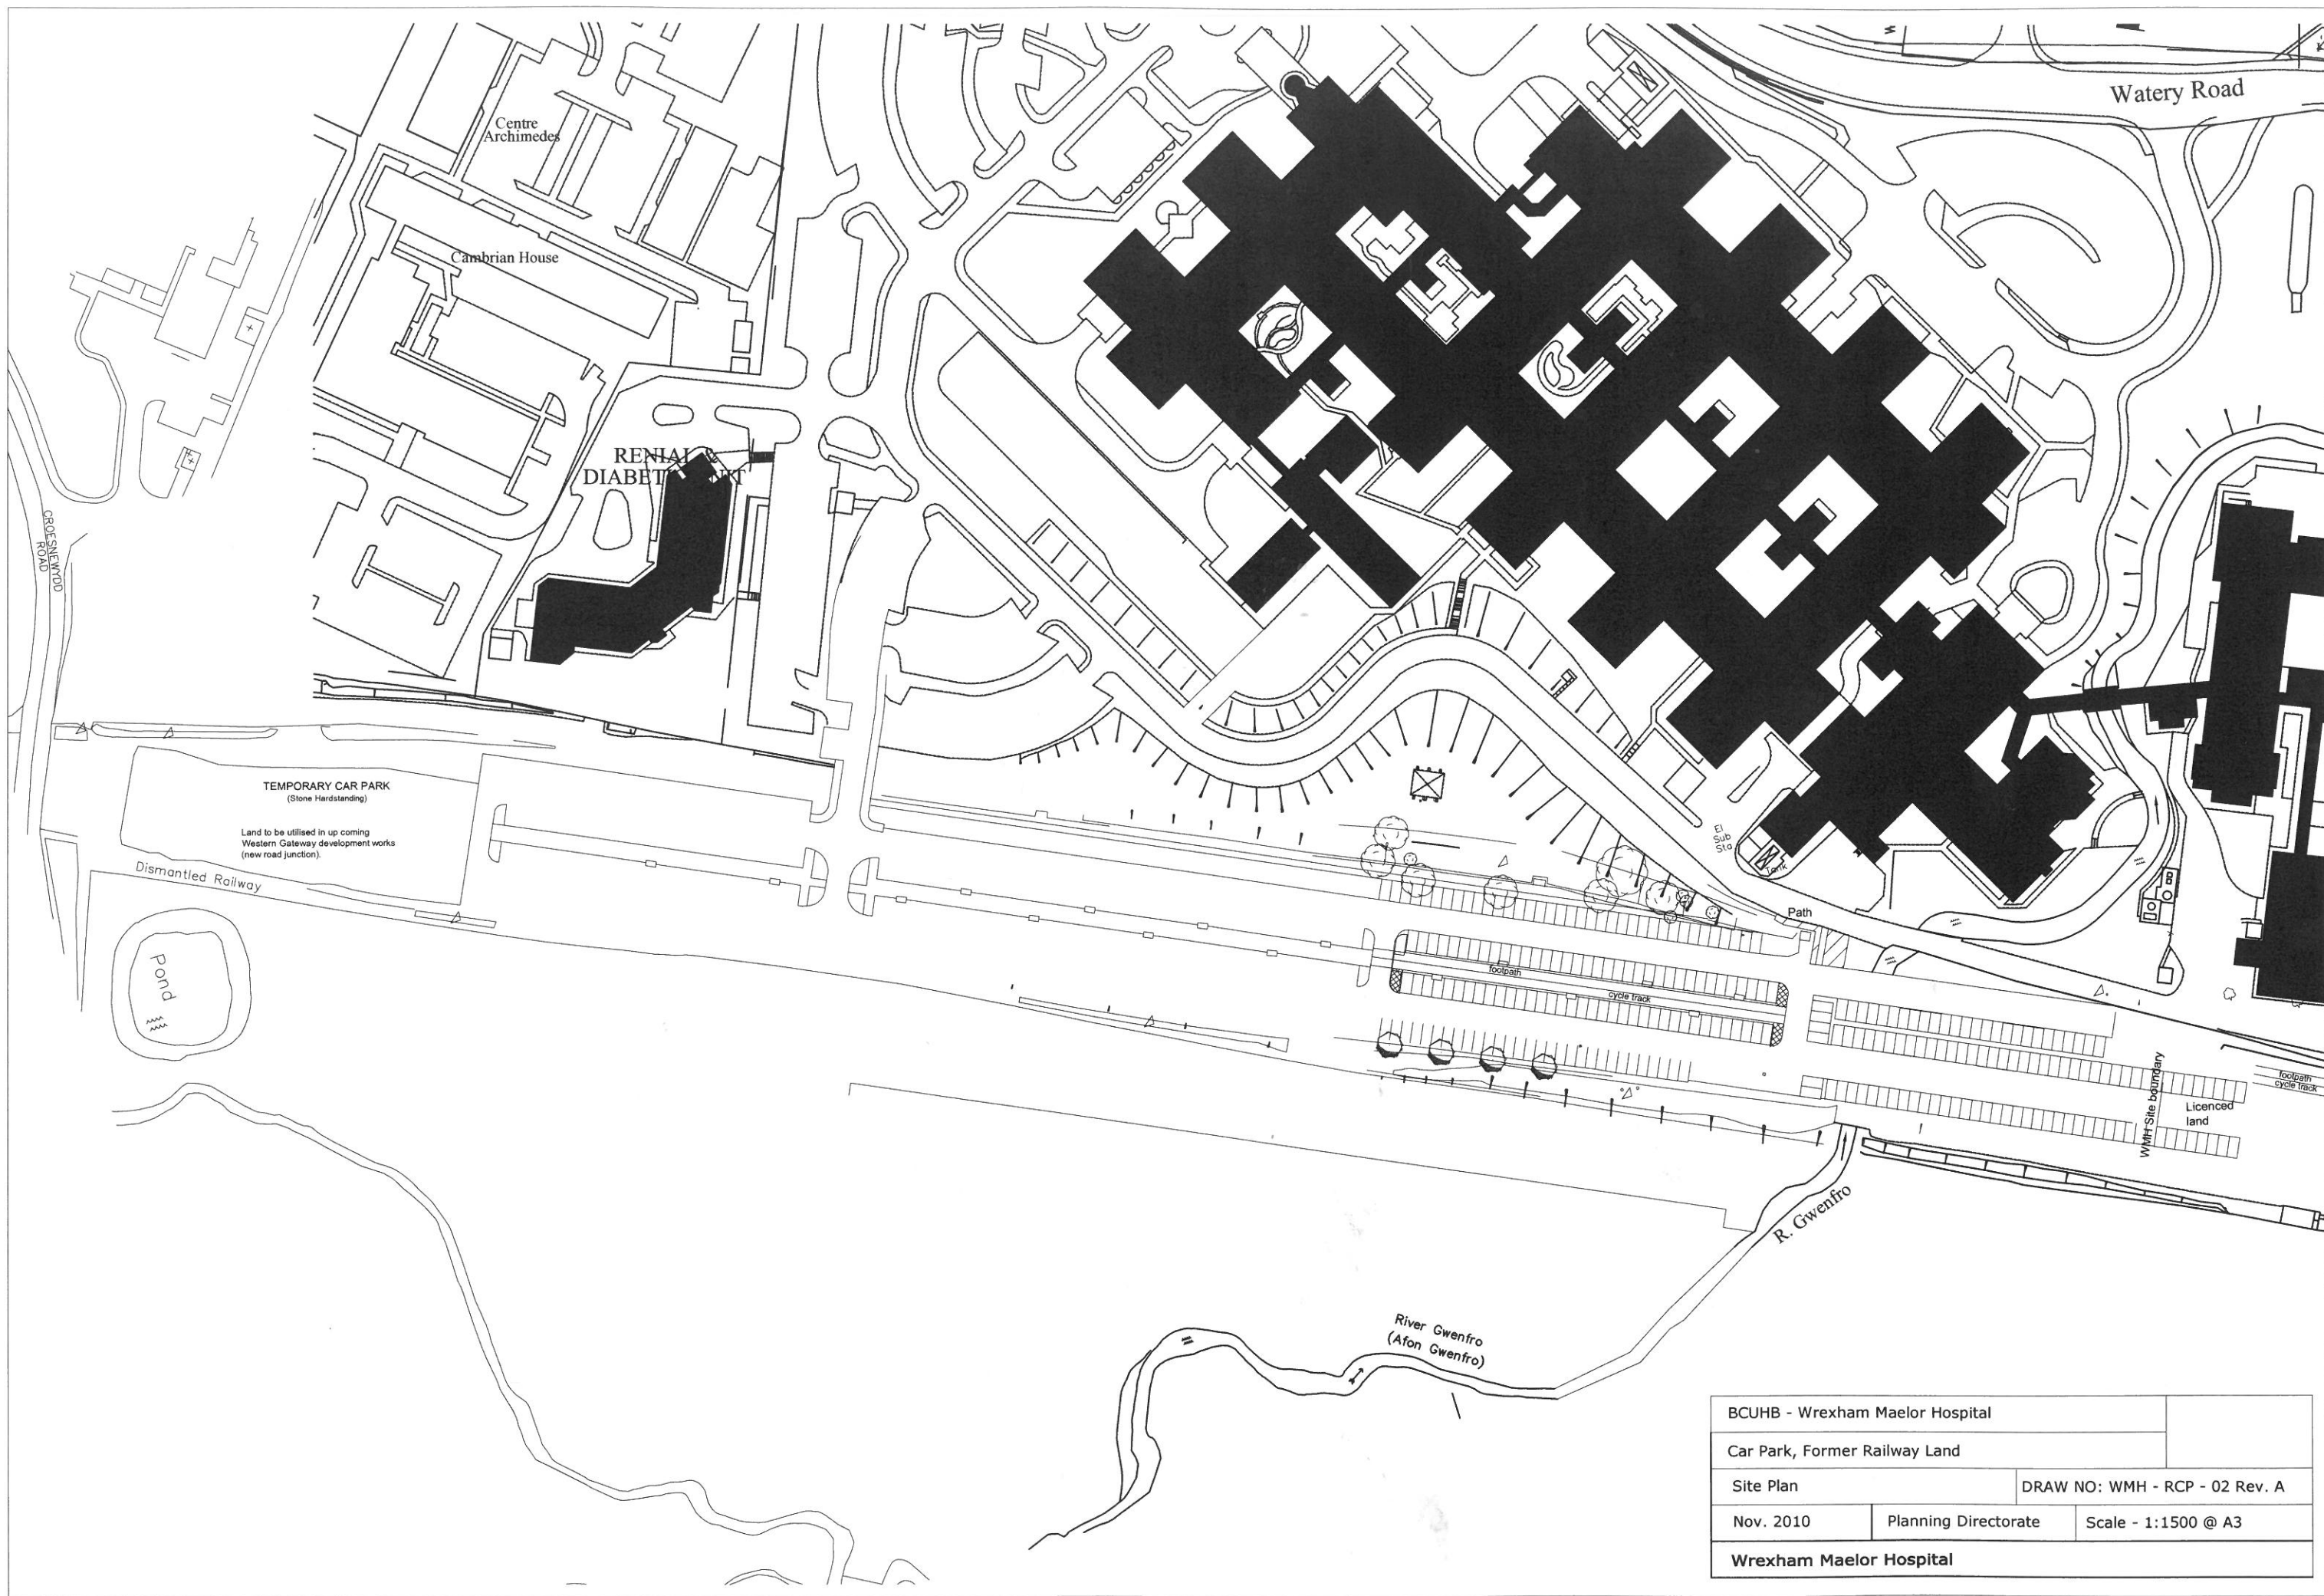

BCUHB - Wrexham Maelor Hospital		
Car Park, Former Railway Land		
Site Plan		DRAW NO: WMH - RCP - 02 Rev. A
Nov. 2010	Planning Directorate	Scale - 1:1500 @ A3
Wrexham Maelor Hospital		