


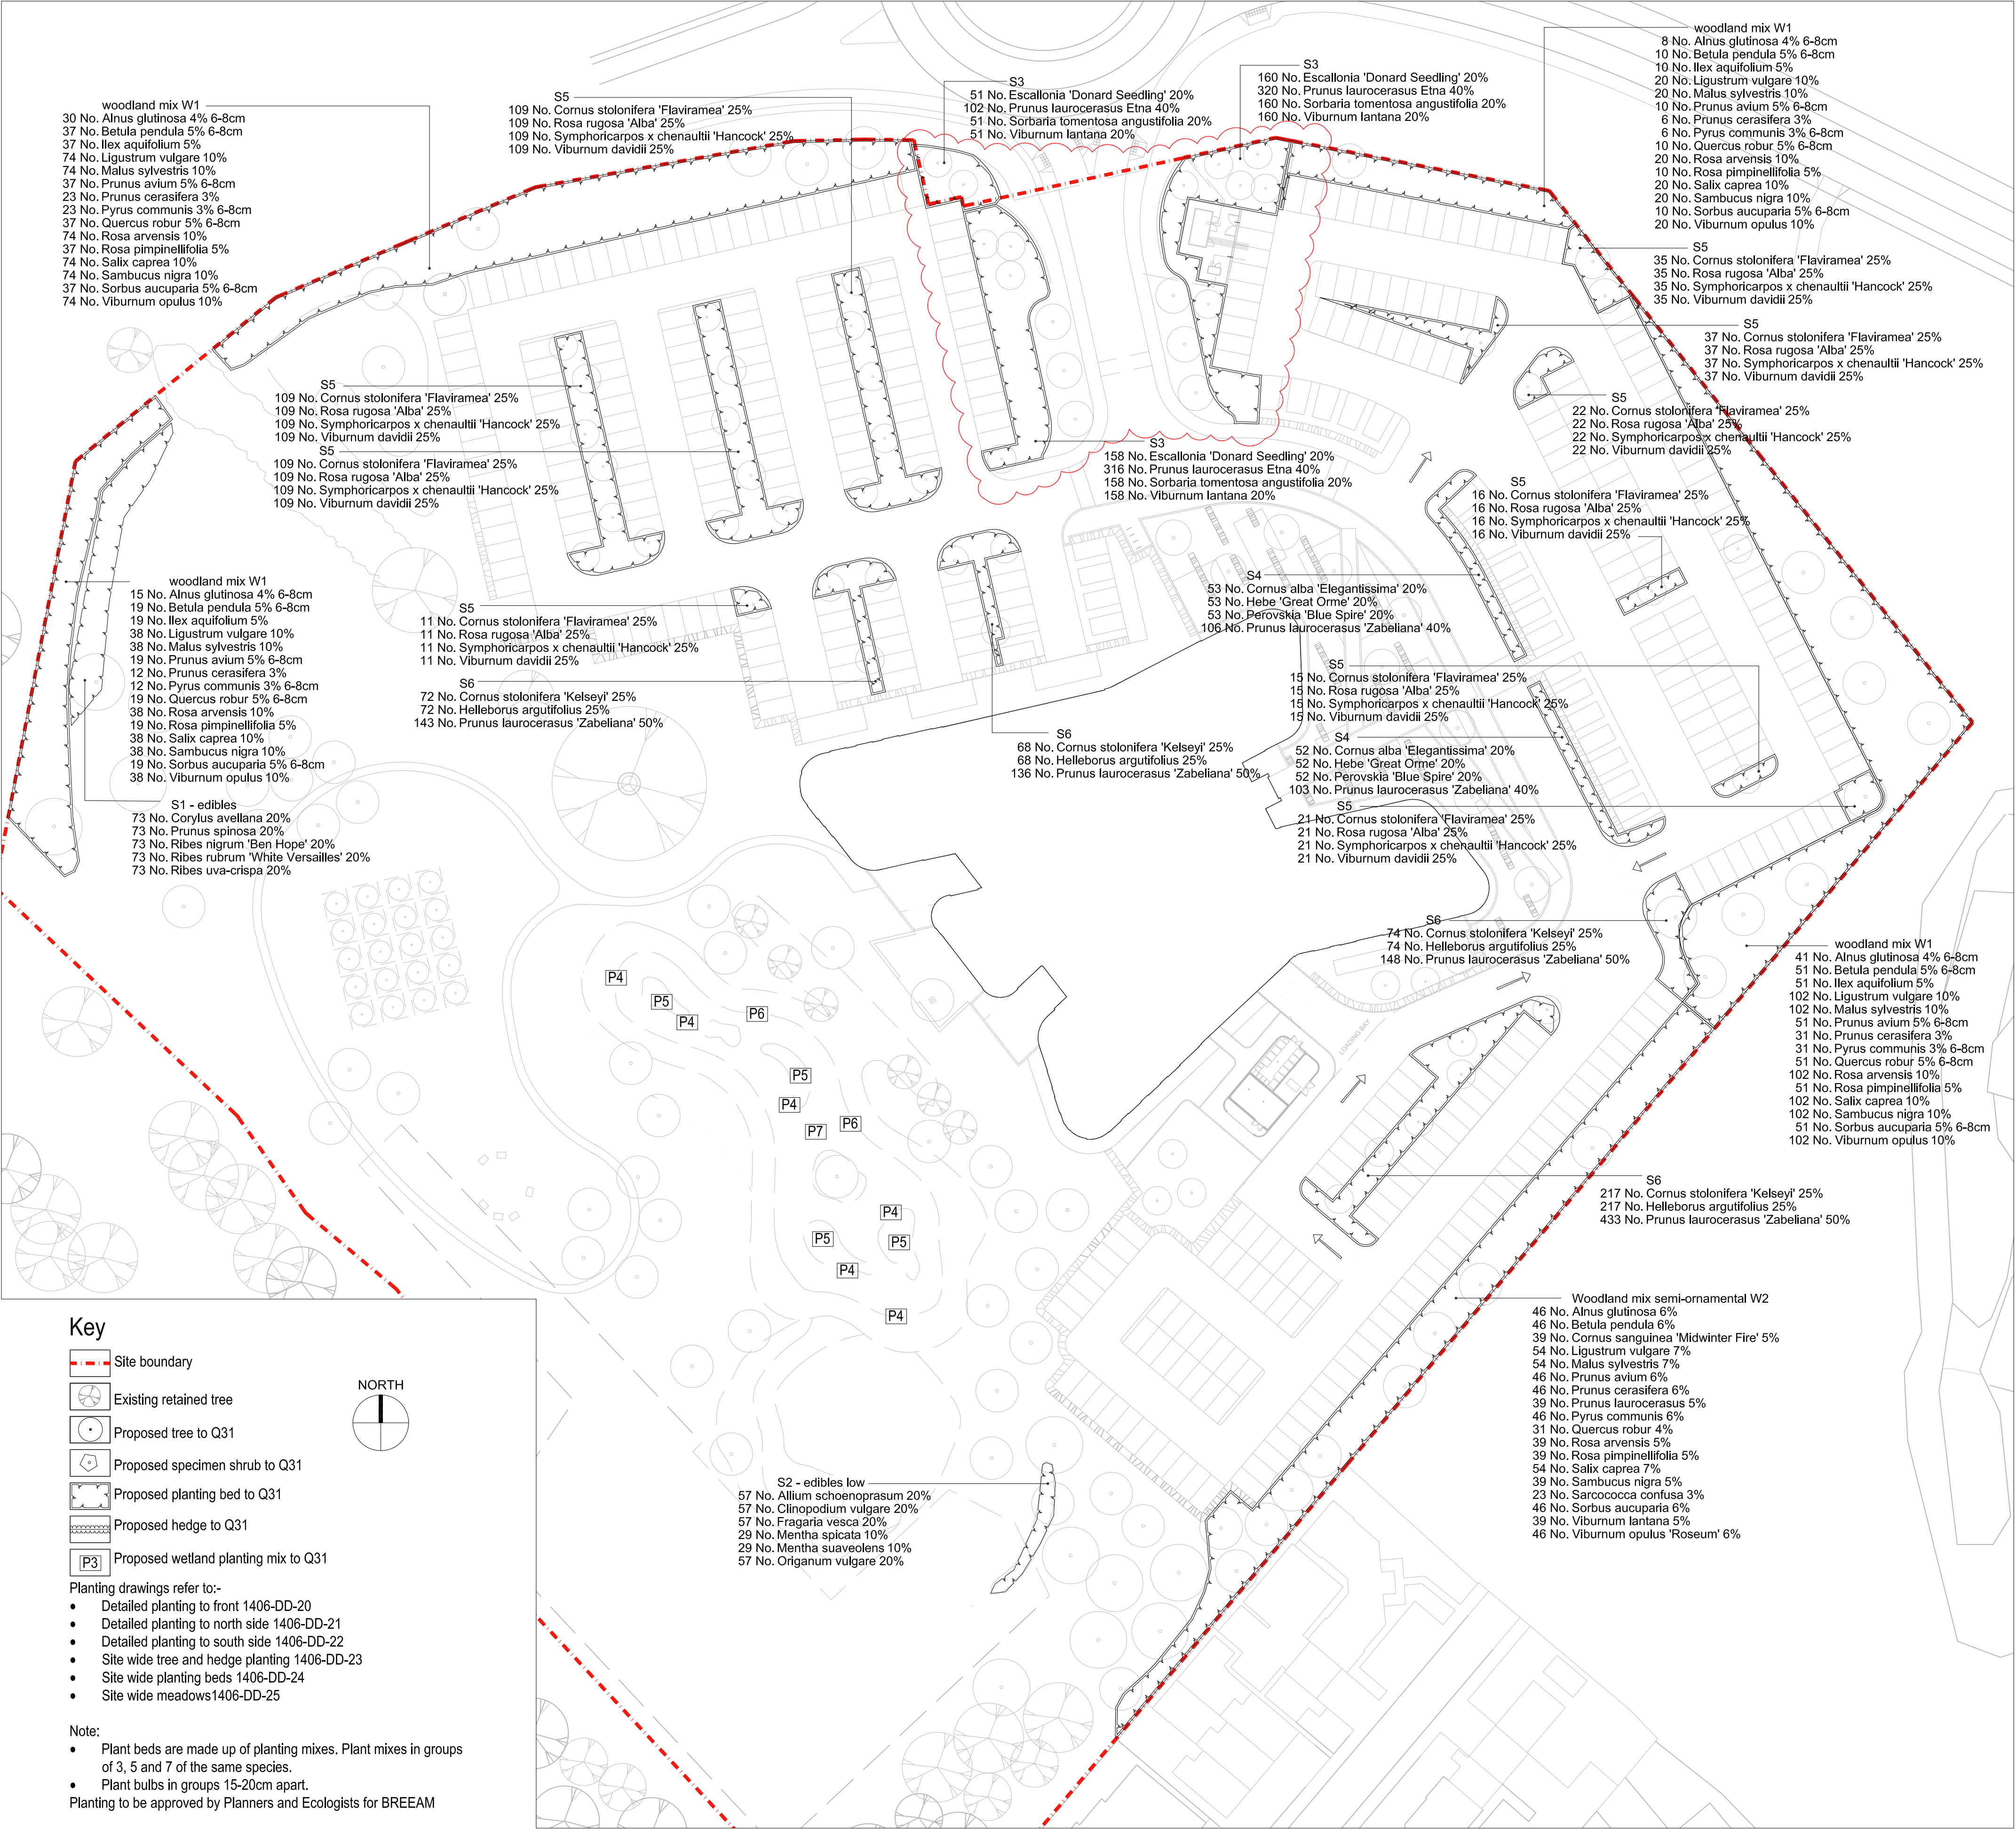

Planting Schedule for Specimen trees and hedgerows

Mix S1 - edibles			
Number	Species	Specification	Density
73 No.	Ribes rubrum 'White Versailles'	0/1: Cutting: Bush: 3/4 Shoots: B	2/m ²
73 No.	Ribes nigrum 'Ben Hope'	0/1: Cutting: Bush: 3/5 Shoots: B	2/m ²
73 No.	Ribes uva-crispa	1+0: Seedlings: Branched: 2 brks: B	2/m ²
73 No.	Prunus spinosa	1+1: Transplant - seed raised: Branched: 2 brks: B	2/m ²
73 No.	Corylus avellana	1+2: Transplant - seed raised: Branched: 3 brks: B	2/m ²
Total: 365 No.			

Mix S2 - edibles low			
Number	Species	Specification	Density
57 No.	Allium schoenoprasum	Full Pot: C	6/m ²
57 No.	Fragaria vesca	Full Pot: C	6/m ²
29 No.	Mentha spicata	Full Pot: C	6/m ²
29 No.	Mentha suaveolens	Full Pot: C	6/m ²
57 No.	Origanum vulgare	Full Pot: C	6/m ²
57 No.	Clinopodium vulgare	Full Pot: Sept to April planting: British Native-origin: C	6/m ²
Total: 286 No.			

Mix S3			
Number	Species	Specification	Density
369 No.	Viburnum lantana	1+2: Transplant - seed raised: Branched: 3 brks: B	3/m ²
369 No.	Sorbaria tomentosa angustifolia	Branched: 4 brks: C	3/m ²
739 No.	Prunus laurocerasus 'Etna'	Bushy: 3 brks: C	3/m ²
369 No.	Escallonia 'Donard Seedling'	Bushy: 4 brks: C	3/m ²
Total: 1845 No.			

Mix S4			
Number	Species	Specification	Density
105 No.	Cornus alba 'Elegantissima'	Branched: 3 brks: C	4/m ²
209 No.	Prunus laurocerasus 'Zabeliana'	Bushy: 2 brks: C	4/m ²
105 No.	Hebe 'Great Orme'	Bushy: 3 brks: C	4/m ²
105 No.	Perovskia 'Blue Spire'	Bushy: 3 brks: C	4/m ²
Total: 524 No.			

Mix S5			
Number	Species	Specification	Density
484 No.	Symphoricarpos x chenaultii 'Hancock'	0/2: Cutting: Branched: 4 brks: B	2.5/m ²
484 No.	Rosa rugosa 'Alba'	1+1: Transplant - seed raised: Branched: 2 brks: B	2.5/m ²
484 No.	Cornus stolonifera 'Flaviramea'	Branched: 3 brks: C	2.5/m ²
484 No.	Viburnum davidii	Bushy: 2 brks: C	2.5/m ²
Total: 1936 No.			

Mix S6			
Number	Species	Specification	Density
860 No.	Prunus laurocerasus 'Zabeliana'	Bushy: 2 brks: C	4/m ²
431 No.	Helleborus argutifolius	Full Pot: C	4/m ²
431 No.	Cornus stolonifera 'Kelsey'	Several Shoots: 3 brks: C	4/m ²
Total: 1722 No.			

Woodland mix W1			
Number	Species	Specification	Density
234 No.	Salix caprea	0/1: Cutting: Branched: 2 brks: B	1/m ²
234 No.	Ligustrum vulgare	0/2: Cutting: Branched: 3 brks: B	1/m ²
234 No.	Malus sylvestris	1+1: Transplant - seed raised: B	1/m ²
234 No.	Rosa arvensis	1+1: Transplant - seed raised: Branched: 2 brks: B	1/m ²
72 No.	Prunus cerasifera	1+1: Transplant - seed raised: Branched: 3 brks: B	1/m ²
117 No.	Rosa pimpinellifolia	1+1: Transplant - seed raised: Branched: 3 brks: B	1/m ²
234 No.	Sambucus nigra	1+1: Transplant - seed raised: Branched: 3 brks: B	1/m ²
234 No.	Viburnum opulus	1+2: Transplant - seed raised: Branched: 3 brks: B	1/m ²
117 No.	Ilex aquifolium	Bushy: 2 brks: C	1/m ²
94 No.	Alnus glutinosa	Light Standard: 3 brks: 2x: B: Clear Stem 150-175cm	1/m ²
117 No.	Betula pendula	Light Standard: 3 brks: 2x: B: Clear Stem 150-175cm	1/m ²
117 No.	Prunus avium	Light Standard: 3 brks: 2x: B: Clear Stem 150-175cm	1/m ²
72 No.	Prunus communis	Light Standard: 3 brks: 2x: B: Clear Stem 150-175cm	1/m ²
117 No.	Quercus robur	Light Standard: 3 brks: 2x: B: Clear Stem 150-175cm	1/m ²
117 No.	Sorbus aucuparia	Light Standard: 3 brks: 2x: B: Clear Stem 150-175cm	1/m ²
Total: 2344 No.			

Plant Specification Schedule - Wetlands
Quantities and positions subject to final profile of wetlands

P4 Marsh Perennials (0-10cm depth)			
Number	Species	Root	Specification
40	Calla palustris	0.5L	Full pot
40	Eriophorum angustifolium	0.5L	Full pot
40	Juncus effusus	110-125cc	Root Trainer; well rooted; Sept to April planting; British native-origin
40	Lysimachia vulgaris	0.5L	Full pot
40	Lythrum salicaria	110-125cc	Root Trainer; well rooted; Sept to April planting; British native-origin

P5 Shallow Wetland Perennials (10-30cm depth)			
Number	Species	Root	Specification
10	Alisma plantago-aquatica	110-125cc	Root Trainer; well rooted; Sept to April planting; British native-origin
25	Butomus umbellatus	110-125cc	Root Trainer; well rooted; June to Sept planting; British native-origin
5	Calla palustris	0.5L	Full pot
5	Callitha palustris	0.5L	Full pot
35	Iris pseudocorus	110-125cc	Root Trainer; well rooted; Sept to April planting; British native-origin
5	Hottonia palustris	0.5L	Established root; April to August planting; British native-origin
5	Sagittaria sagittifolia	110-125cc	Root Trainer; well rooted; Sept to April planting; British native-origin
10	Veronica beccabunga	0.5L	Full pot; Sept to April planting; British native-origin

P6 Phragmites australis			
Number	Species	Root	Specification
200	Phragmites australis		Transplanted reed rhizome from existing pond on site

P7 Submergent Perennials (10-30cm depth)			
Number	Species	Root	Specification
75	Ceratophyllum demersum	BR	Clump: 3 buds; minimum 1 year old; British native-origin
25	Hydrocharis morsus-ranae	BR	Clump: 3 buds; minimum 1 year old; British native-origin

Woodland mix semi-ornamental W2			
Number	Species	Specification	Density
39 No.	Cornus sanguinea 'Midwinter Fire'	0/1/1: Transplant - cutting raised: Branched: 3 brks: B	1/m ²
39 No.	Prunus laurocerasus	0/1: Cutting: Branched: 2 brks: B	1/m ²
54 No.	Salix caprea	0/1: Cutting: Branched: 2 brks: B	1/m ²
54 No.	Ligustrum vulgare	0/2: Cutting: Branched: 3 brks: B	1/m ²
46 No.	Alnus glutinosa	1+1: Transplant - seed raised: B	1/m ²
46 No.	Betula pendula	1+1: Transplant - seed raised: B	1/m ²
54 No.	Malus sylvestris	1+1: Transplant - seed raised: B	1/m ²
46 No.	Prunus avium	1+1: Transplant - seed raised: B	1/m ²
46 No.	Pyrus communis	1+1: Transplant - seed raised: B	1/m ²
46 No.	Sorbus aucuparia	1+1: Transplant - seed raised: B	1/m ²
39 No.	Rosa arvensis	1+1: Transplant - seed raised: Branched: 2 brks: B	1/m ²
46 No.	Prunus cerasifera	1+1: Transplant - seed raised: Branched: 3 brks: B	1/m ²
39 No.	Rosa pimpinellifolia	1+1: Transplant - seed raised: Branched: 3 brks: B	1/m ²
39 No.	Sambucus nigra	1+1: Transplant - seed raised: Branched: 3 brks: B	1/m ²
31 No.	Quercus robur	1+2: Transplant - seed raised: B	1/m ²
39 No.	Viburnum lantana	1+2: Transplant - seed raised: Branched: 3 brks: B	1/m ²
46 No.	Viburnum opulus 'Roseum'	Branched: 3 brks: C	1/m ²
23 No.	Sarcococca confusa	Bushy: 6 brks: C	1/m ²
Total: 772 No.			

Notes:
DO NOT SCALE. Use figured dimensions only.

The Contractor is requested to check all dimensions before the work is put to hand.

This drawing must only be used for the purpose for which it is supplied and its contents must not be reproduced for any purpose without written permission.

This drawing and all associated designs remain the copyright of Carolyn Willitts Design Ltd.

All discrepancies to be reported to the landscape architect before manufacture or construction.

Carolyn Willitts Ltd is a limited company registered in England/Wales, No. 8054283

A Adjust planting around reconfigured entrance. 7/12/15

Revision	Description	Date

Carolyn Willitts Studio	
Carolyn Willitts Studio Ltd 7 Malton Avenue Manchester M21 8AT	
Tel: 07971 415162 info@cwstudio.co.uk	
Project Western Gateway, Wrexham	
Title Site wide planting beds Sheet 5 of 6	
Date August 2015	Issued for Planning
Drawing No. 1406-DD-24A	Scale 1:500 @ A1