


The Copyright of this drawing/design is vested in Woodsyde Development Ltd and must not be copied or reproduced in part or whole without prior written consent

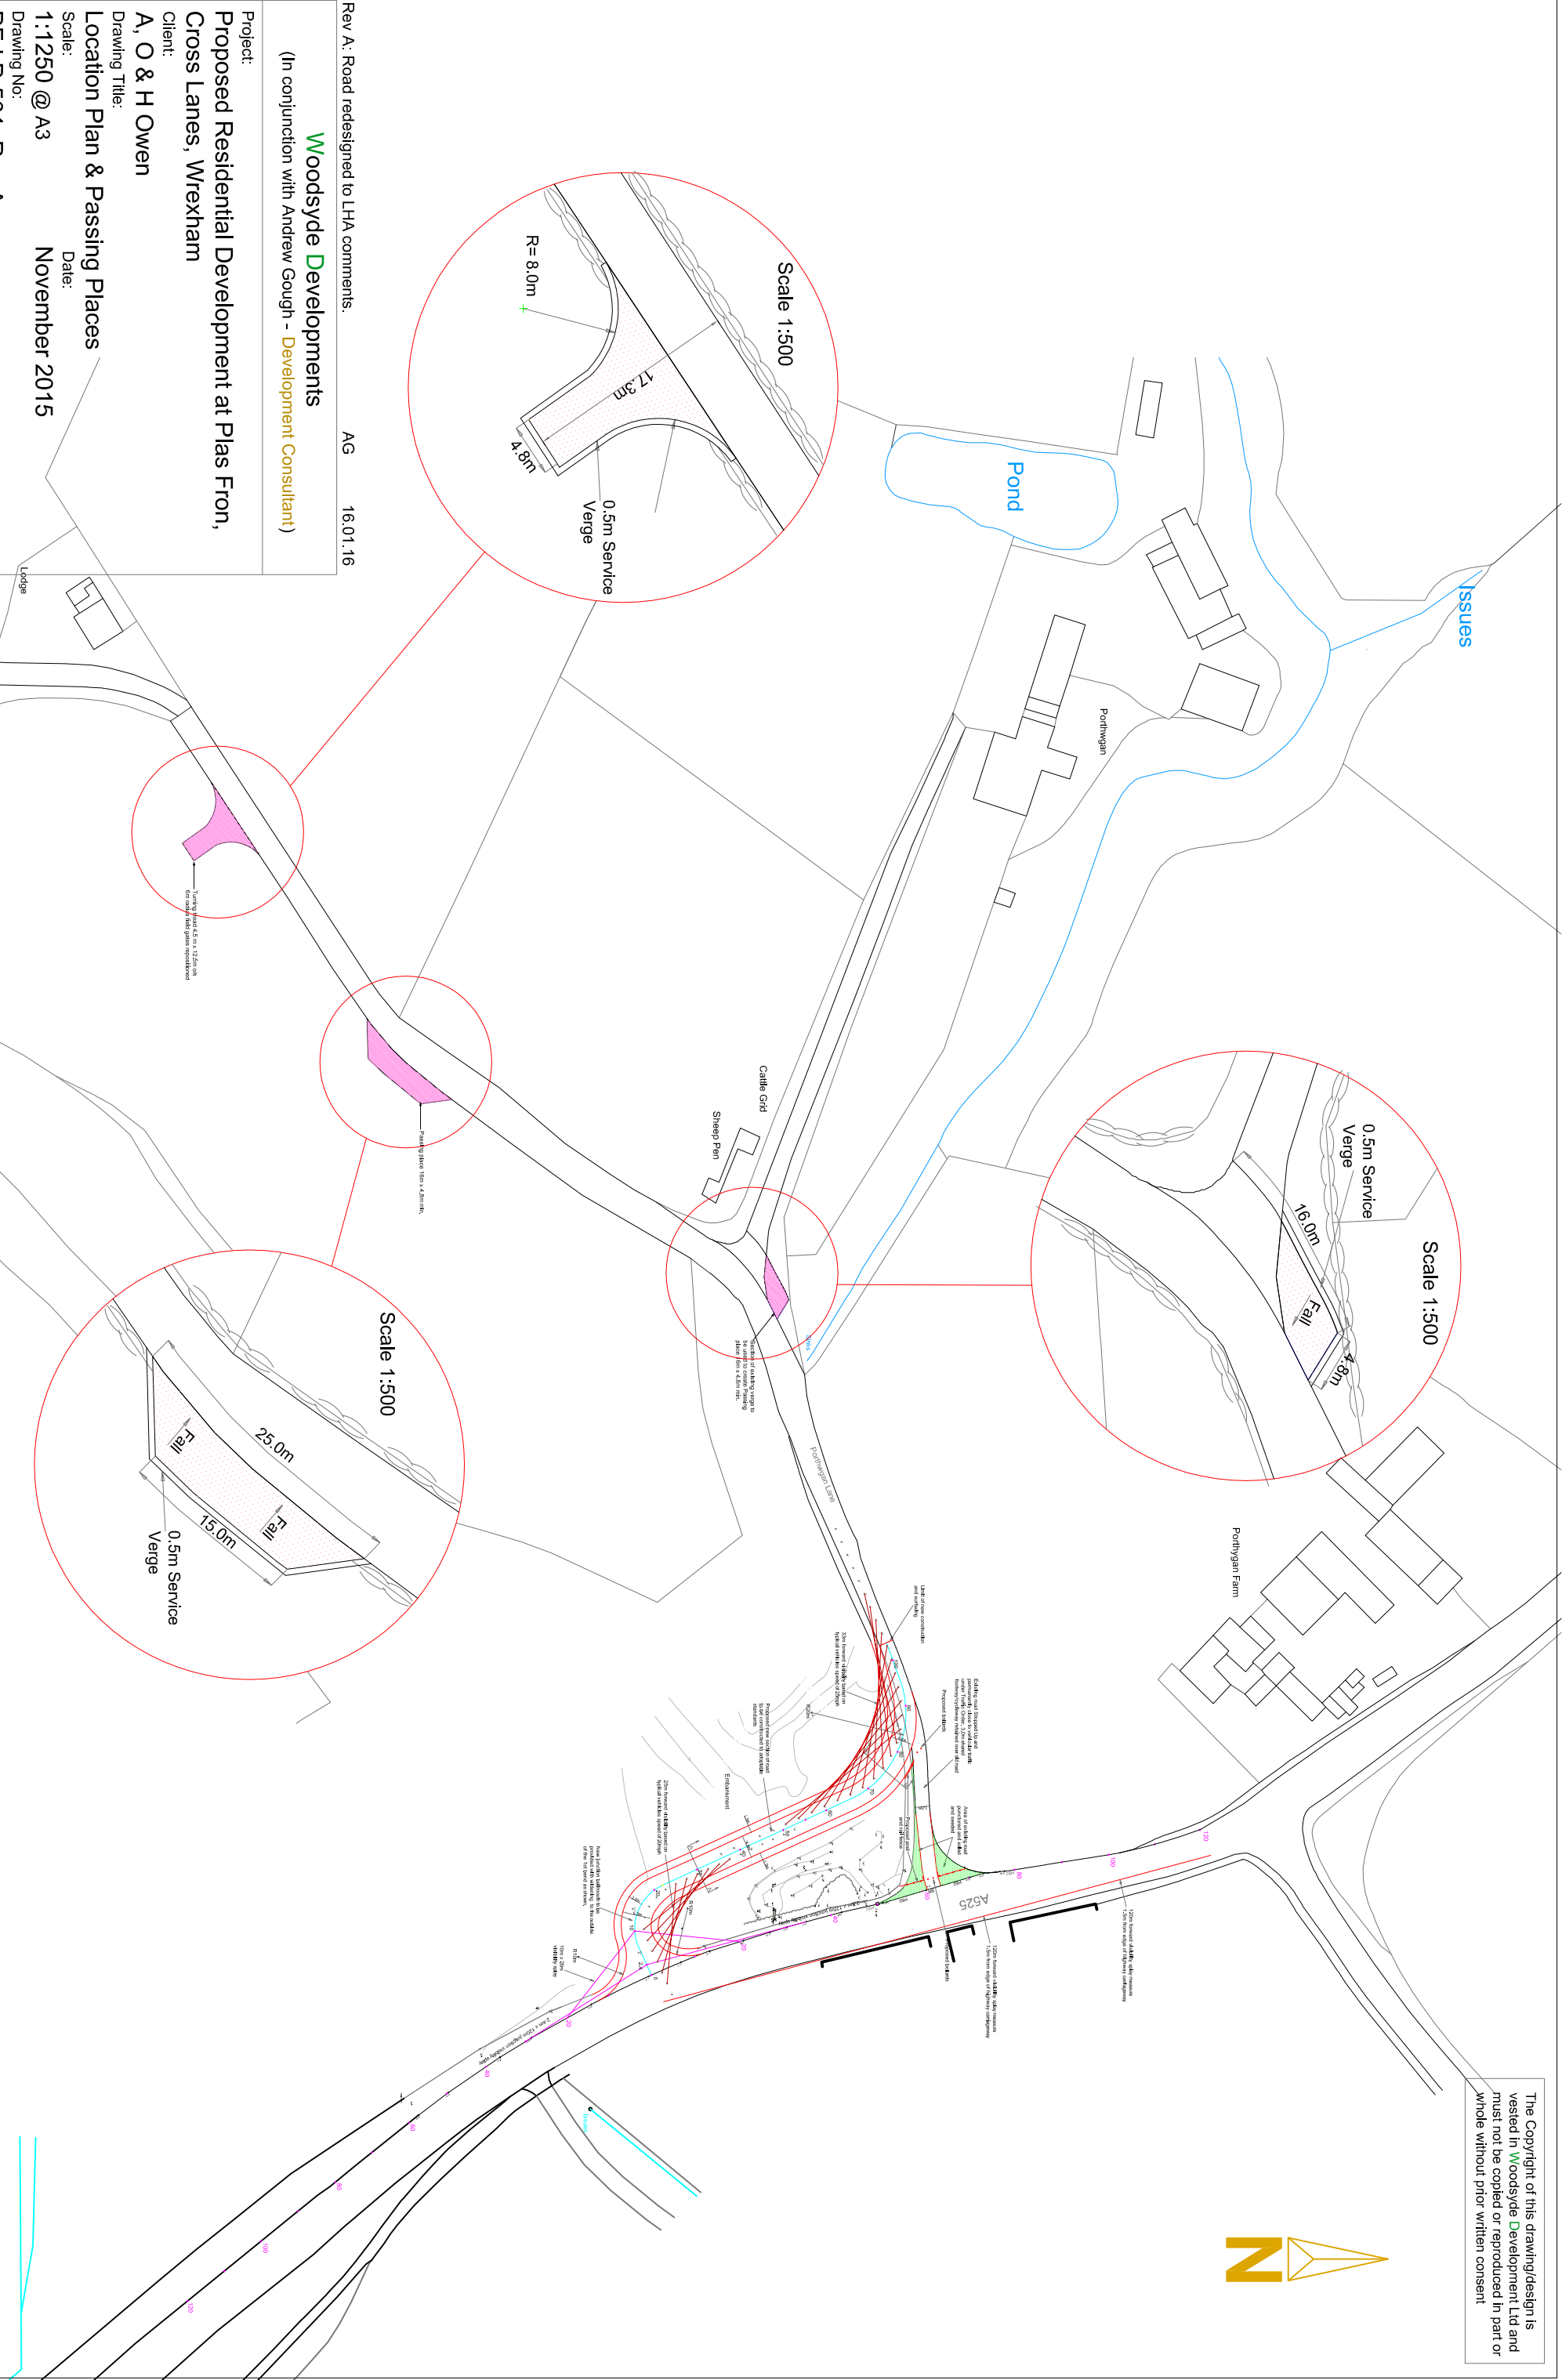

Rev A: Road redesigned to LHA comments. AG 16.01.16

Woodsyde Developments
(In conjunction with Andrew Gough - Development Consultant)

Project:
Proposed Residential Development at Plas Fron,
Cross Lanes, Wrexham

Client:
A, O & H Owen

Drawing Title:

Location Plan & Passing Places

Scale:
1:1250 @ A3

Date:
November 2015

Drawing No:

PF-LP-501: Rev A

The Poppies, Lower Road, Harmer Hill, Shropshire, SY4 3QX.

Tel: 01939 290483 Mob: 07527 352084

email: andrew@awgough.co.uk