


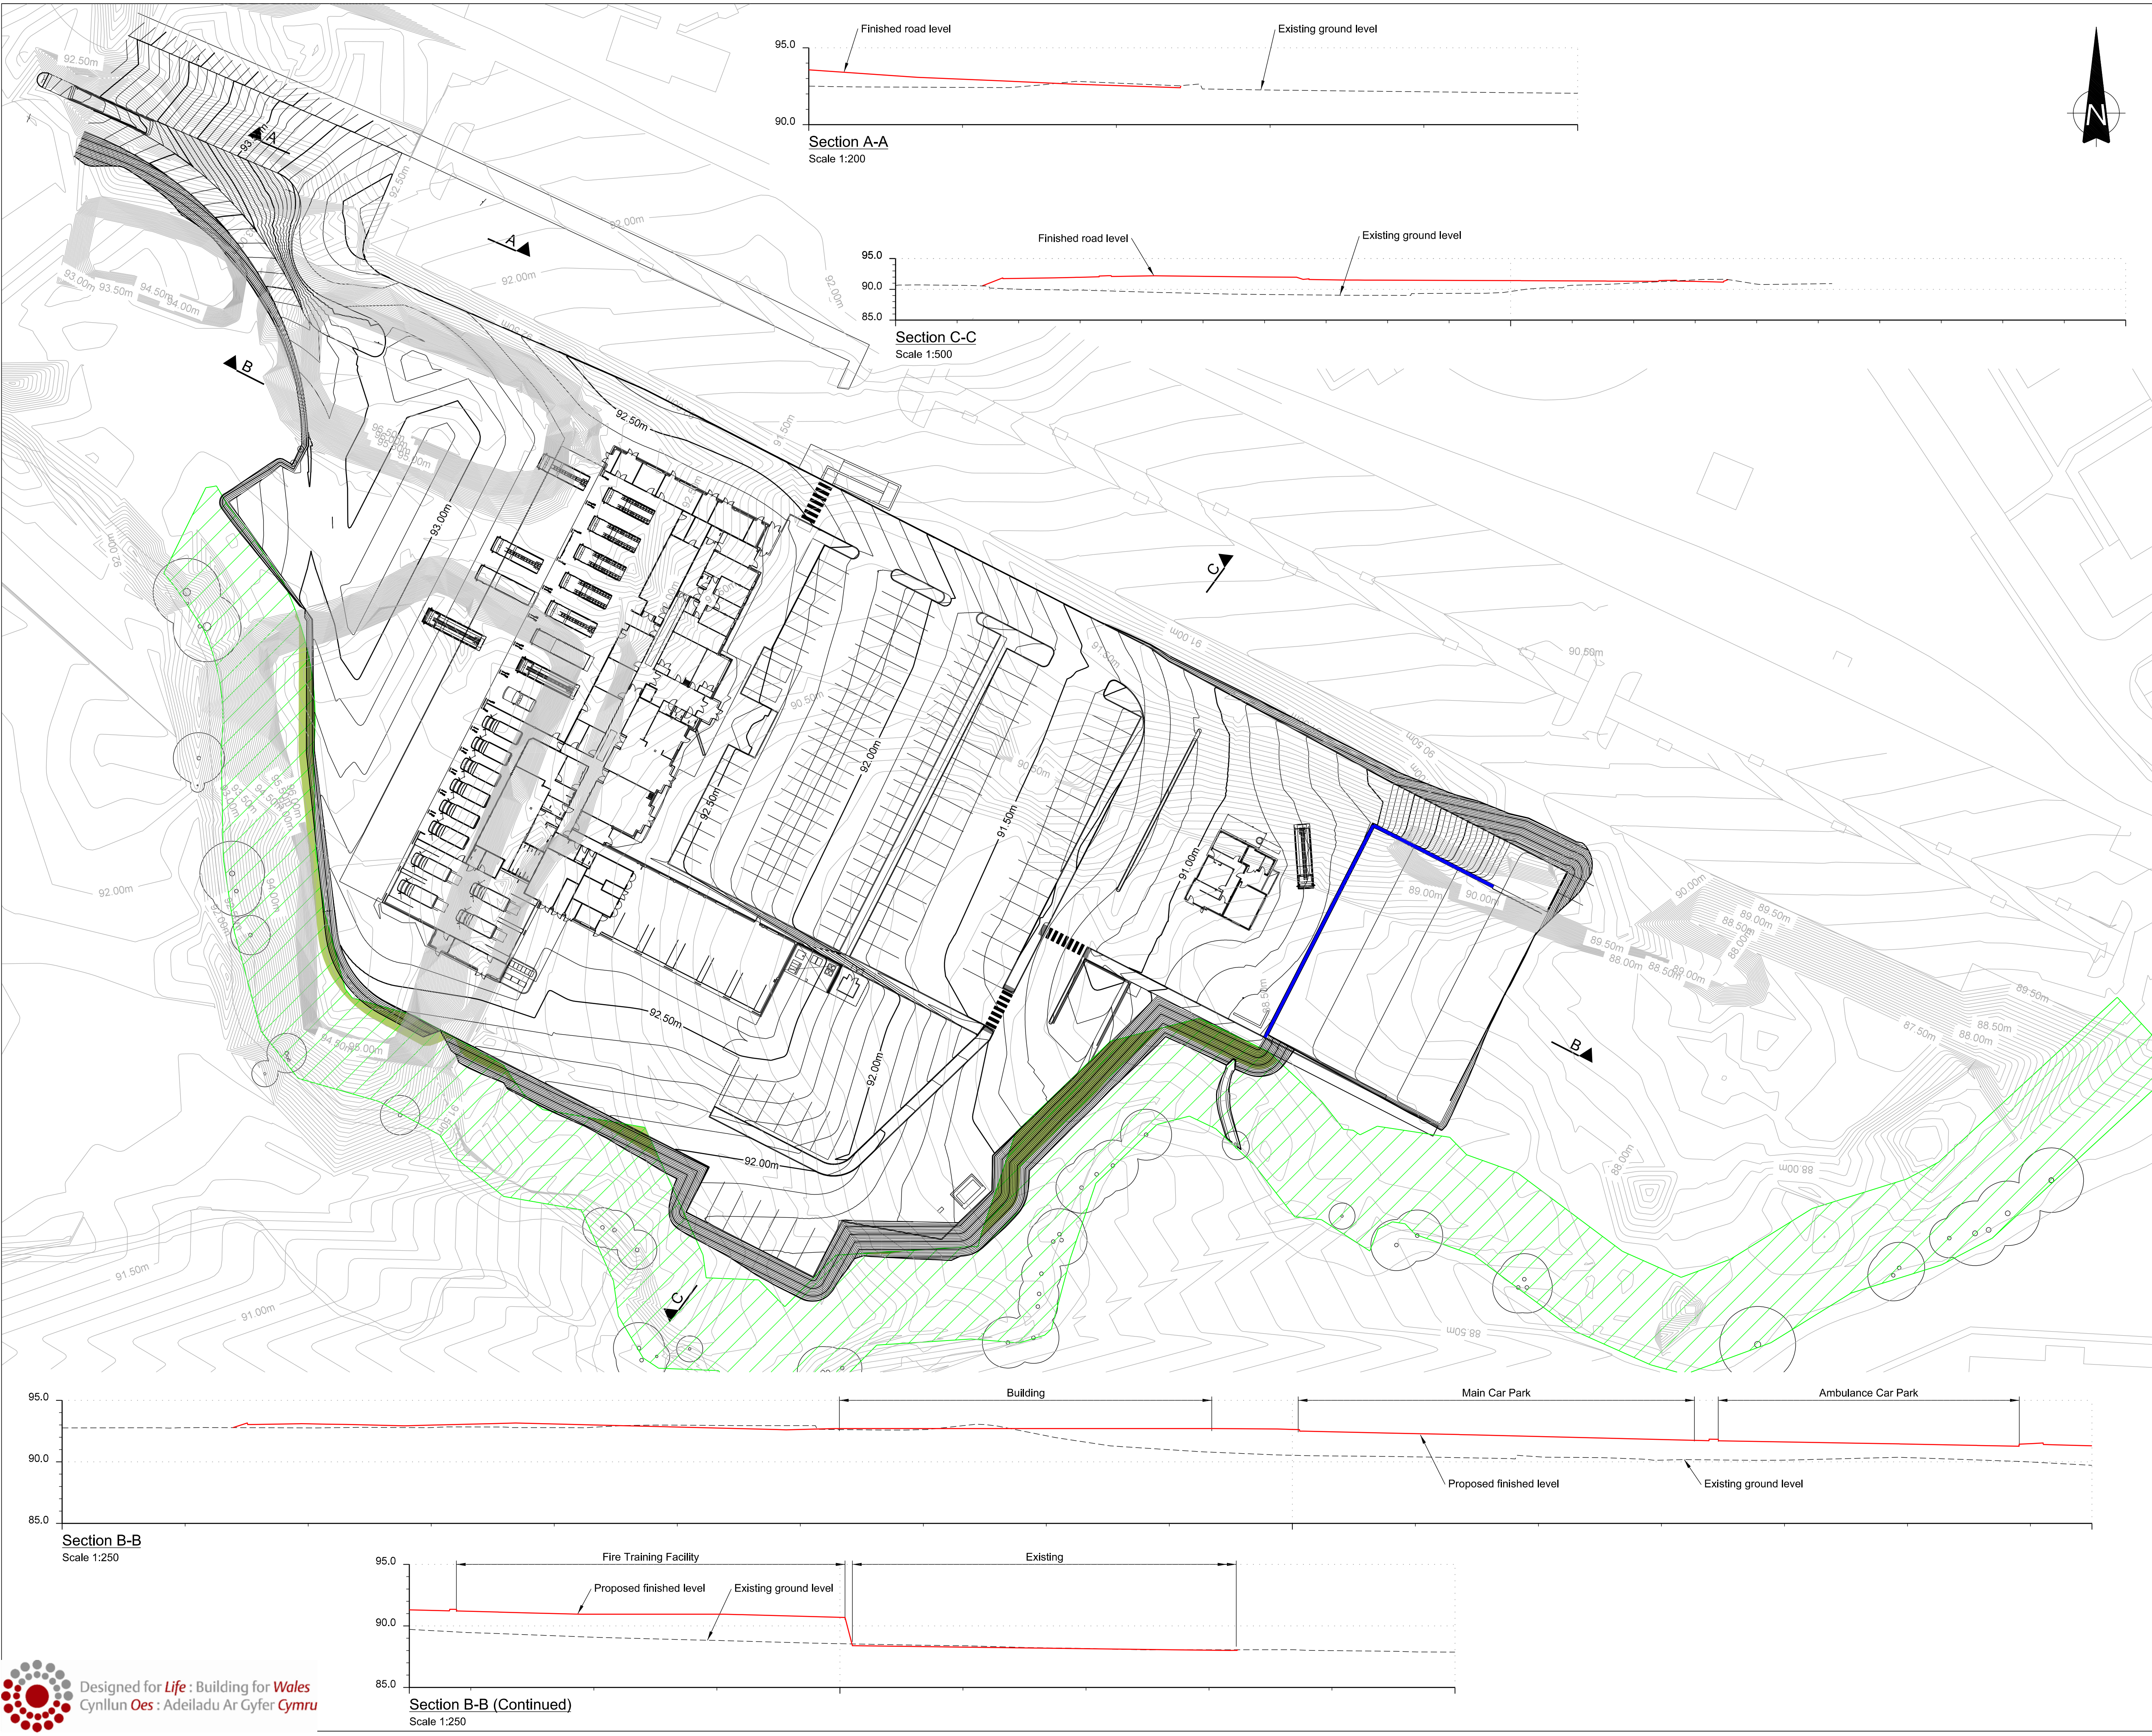

Legend

- 90.50m Existing Levels
- 91.00m Proposed FFL
- Ecological Corridor
- Areas of development encroaching into ecological corridor
- Retaining Wall

Note

1. All dimensions are shown in mm unless stated otherwise.

2. For details of required retaining / masonry walls see drawing P030-ARU-C-A00-BG-SK-207.

3. For formation levels see drawing P030-ARU-C-A00-GR-GA-300.

C2	03/10/14	Site Levels Raised	DS	DL
C1	20/08/14	Updated to suit architects layout	DS	RM
C0	18/08/14	Issued for Construction	DS	PC
T5	16/01/14	Lower Car Park removed	DS	MOC
T4	03/10/13	Revised to suit Architects Layout	CB	MOC
T3	18/02/13	Scenario C Site layout	DS	PC
T2	13/02/13	Finished levels revised	DS	MOC
T1	20/09/12	Issued for FBC	LW	MOC
P2	28/08/12	Drawing Revised	DS	GD
P1	20/07/12	Issued for Package Pricing	DS	GD

Mark	Date	Details	By	Rvd
------	------	---------	----	-----

Trust:
Welsh Ambulance Services NHS Trust
North Wales Fire and Rescue Services



Project Title:
WAST AFSRC
Wrexham

Key Plan:

Scales: 1:500 for the Original Drawing Size: A1

Drn By: DS Chkd By: PC Passed By: GD Date: MAY '12

Drawing Status:
CONSTRUCTION

Drawing Originator:
ARUP
4 Pierhead St, Capital Waterside
Cardiff, CF10 4QP
T +44(0)29 20473727 F +44(0)29 20472277
www.arup.com

Drawing Title:
Proposed Finished Levels

Job No:	Drawing No:	Revision:
213833	P030-ARU-C-A00-GR-GA-302	C2

Do NOT scale this drawing.
Refer to Architects for details of current
building layouts