Wickes - Border Retail Park, Holt Road, Wrexham, LL13 8DE

Copyright Spencer Signs Ltd. 2016

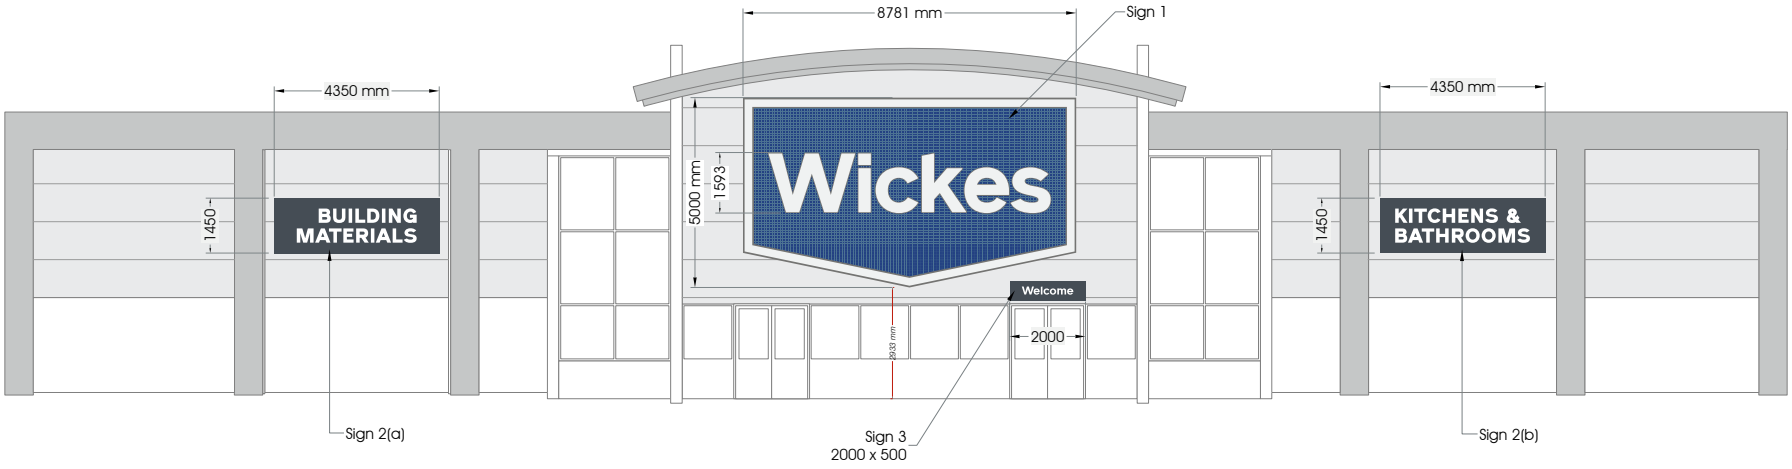

Welcome

Shown @ 200%

Sign Proposals

Sign 1 - Main Sign

Size: 8781 x 5000mm
Returns: 200mm
Fixing Lip: N/A
Description
1no of new chevron shaped blackclip flexface box complete with digi printed blockout PVC skin.
Illumination:
Internal LEDs to Illuminate only Text and white perimeter border.
Fixing Details:
Replaces Existing Sign.

Sign 2(a) - 2(b) Product Boxes

Size: 4350 x 1450mm
Returns: 200mm Approx
Fixing Lip: N/A
Description
2no of digitally printed blockout PVC skins to fit 2no new Blackclip Retroframe boxes.
Illumination: New internal LEDs to illuminate lettering only.

Sign 3 - Welcome Sign

Size: 2000 x 500mm
Returns: 40mm
Fixing Lip: N/A
Description
1no of folded alumininium trays powder coated RAL5008 complete with applied matt white vinyl letters to face.
Illumination: None

Photo Impression

Existing

This Drawing & information contained may not be copied or used without prior consent from Spencer Signs. Colour shown may not accurately match any colour references. Sizes in mm unless stated otherwise.

DRG. NO.	Date	Checked
66172-D	13/01/16	✓
Drawn By	**Scale**	**Drawing Status**
CW	1:200@A4	Production

Rev.	Date	Initial	Revision Detail
A	01/02/2016	CW	Product boxes amended
B	04/02/2016	CW	Shaped Flex proposed
C	25/02/2016	CW	Main Sign resized
D	26/02/2016	CW	Main Sign resized

NOTES

Specification checked and approved for Production By (sign & print name)

Typeface(s)/Colours
WickesReader (Outlined)

RAL5002 | RAL5008 | White | 50x50 12g Zinc Mesh