


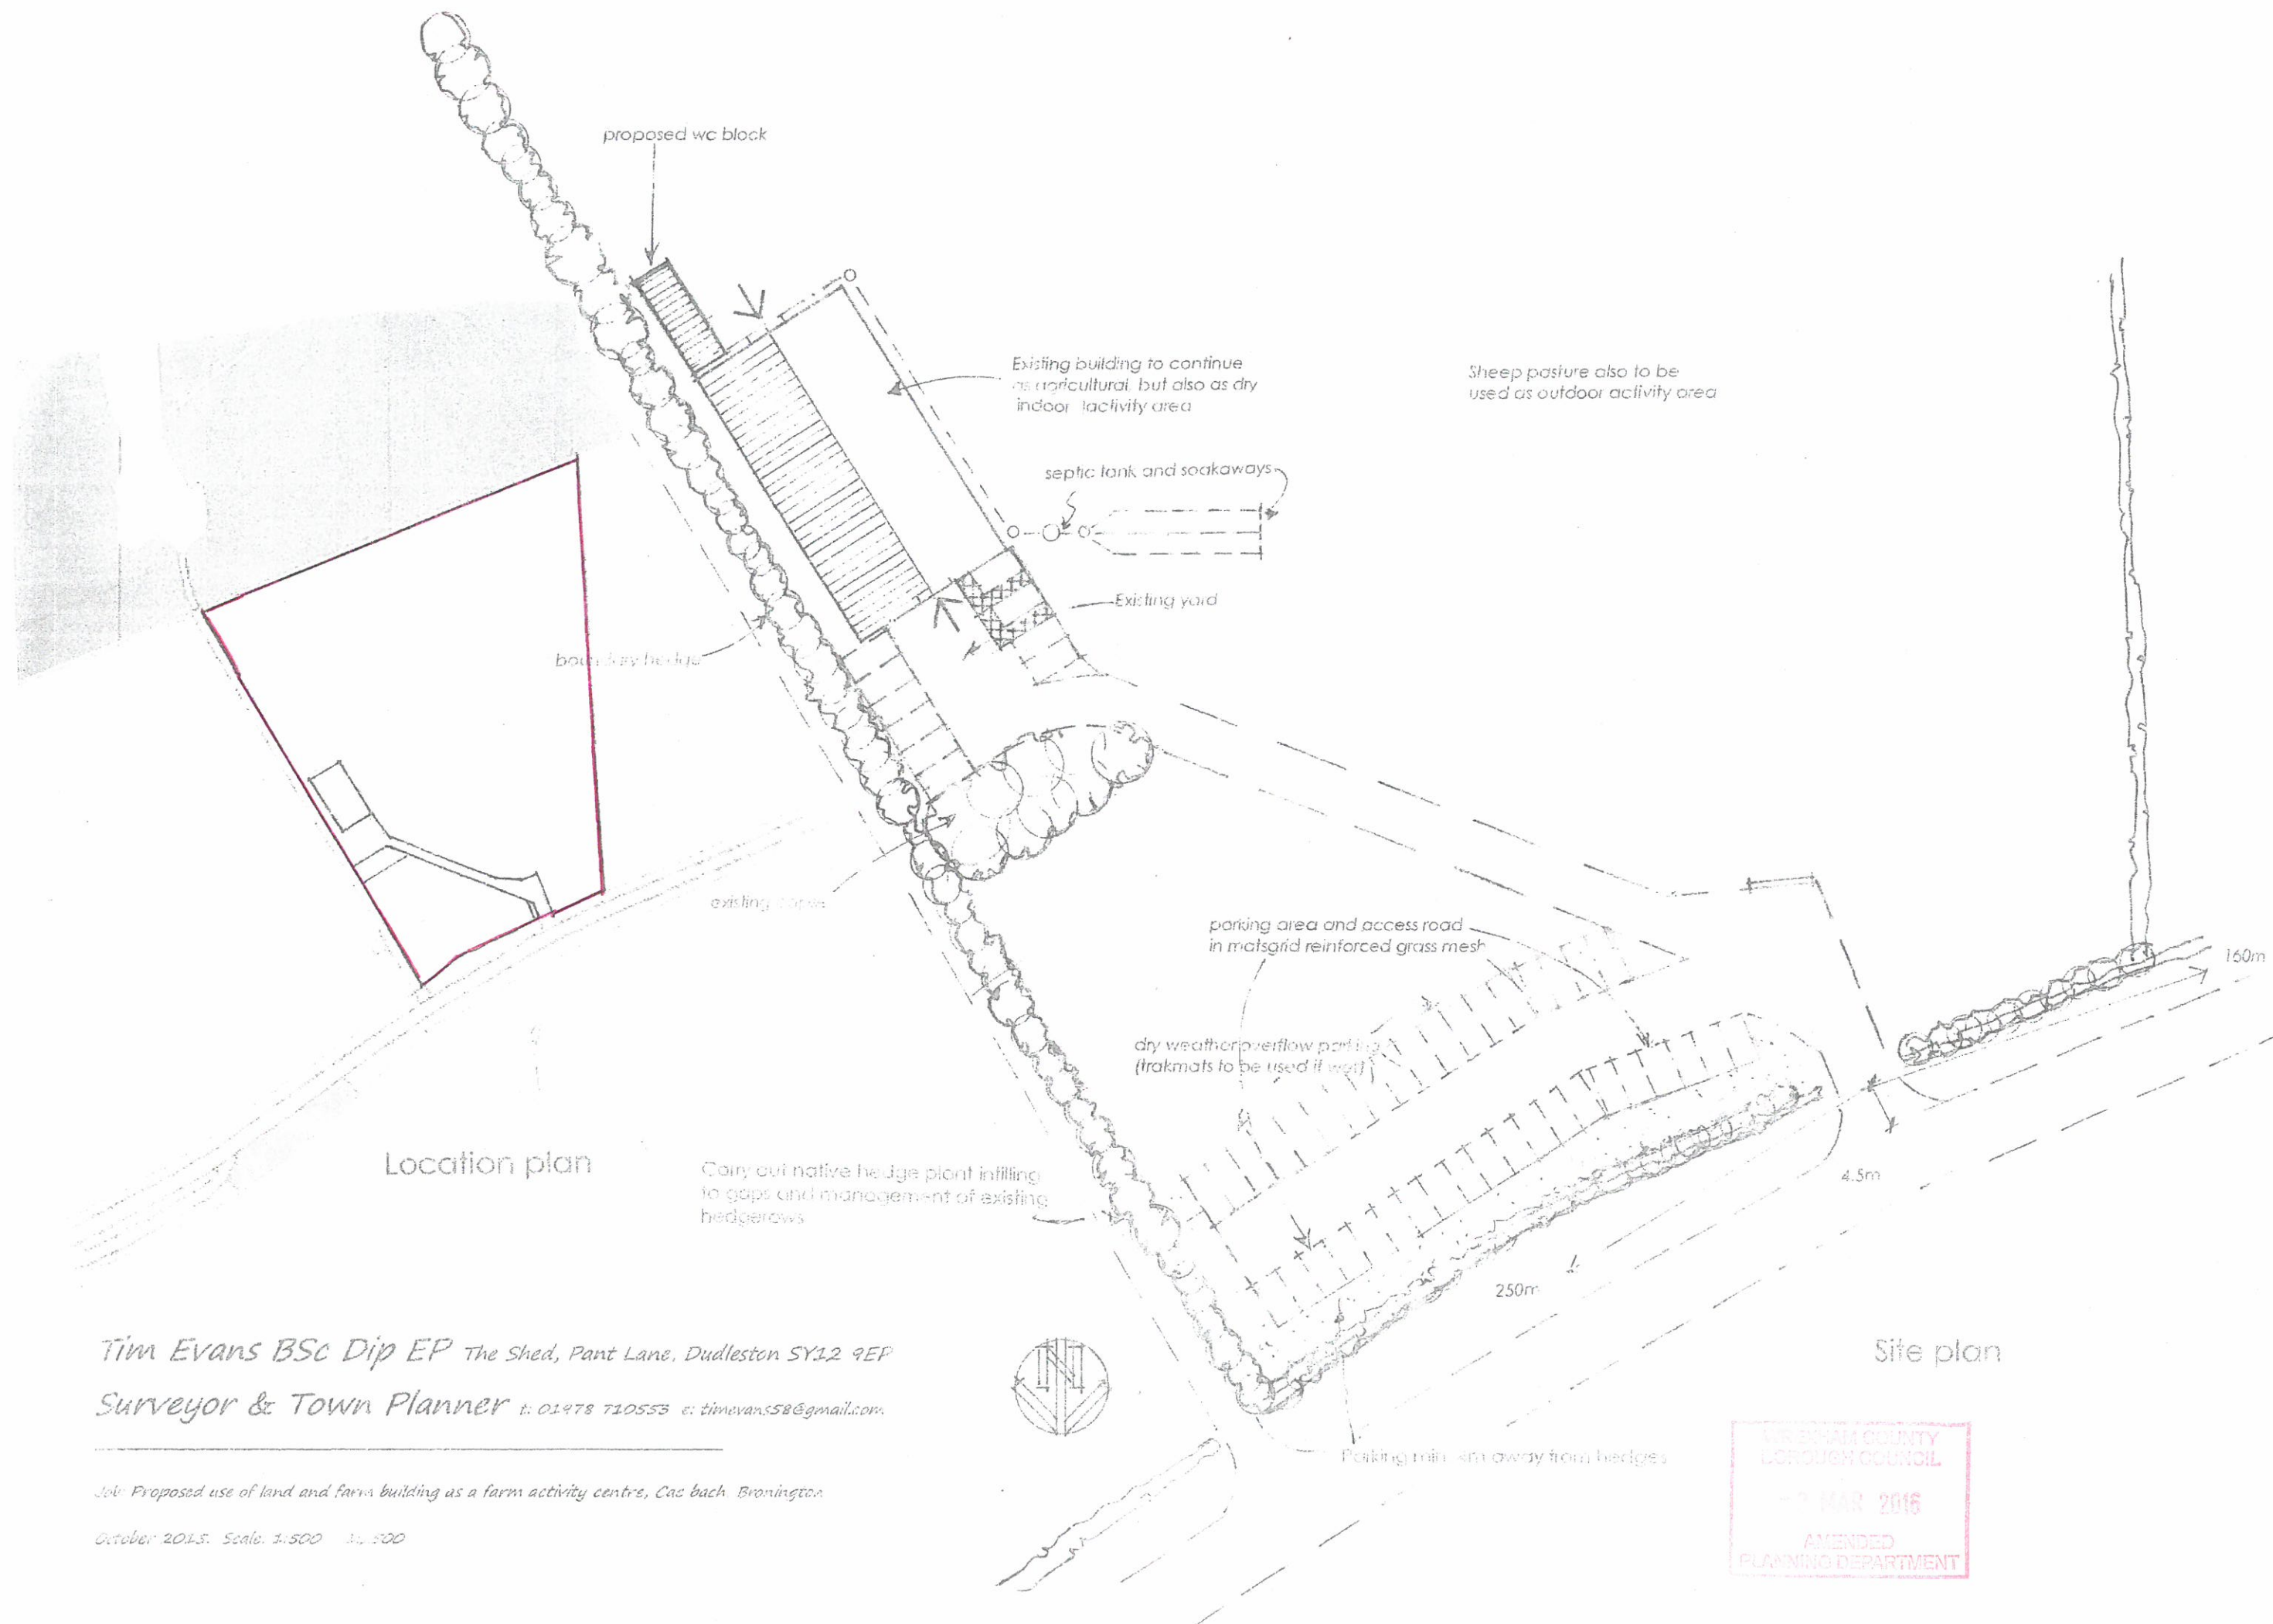

Tim Evans BSc Dip EP The Shed, Pant Lane, Dudleston SY12 9EP
Surveyor & Town Planner t: 01978 710553 e: timevans58@gmail.com

Job: Proposed use of land and farm building as a farm activity centre, Cae bach, Brington

October 2015. Scale: 1:500 1:500