




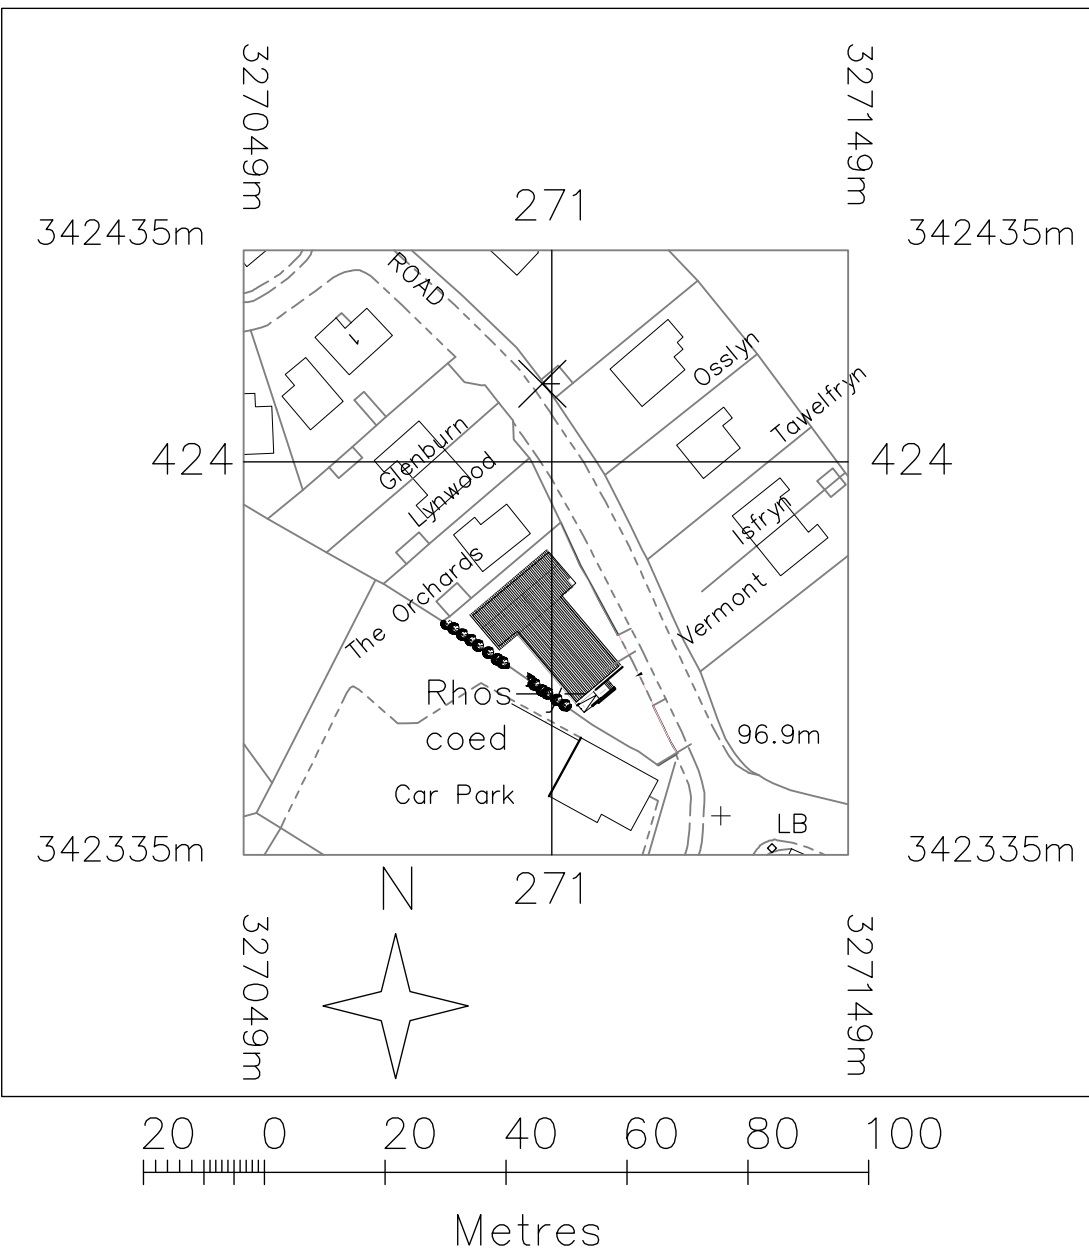

EXISTING BLOCK PLAN (1:1250 @A1)

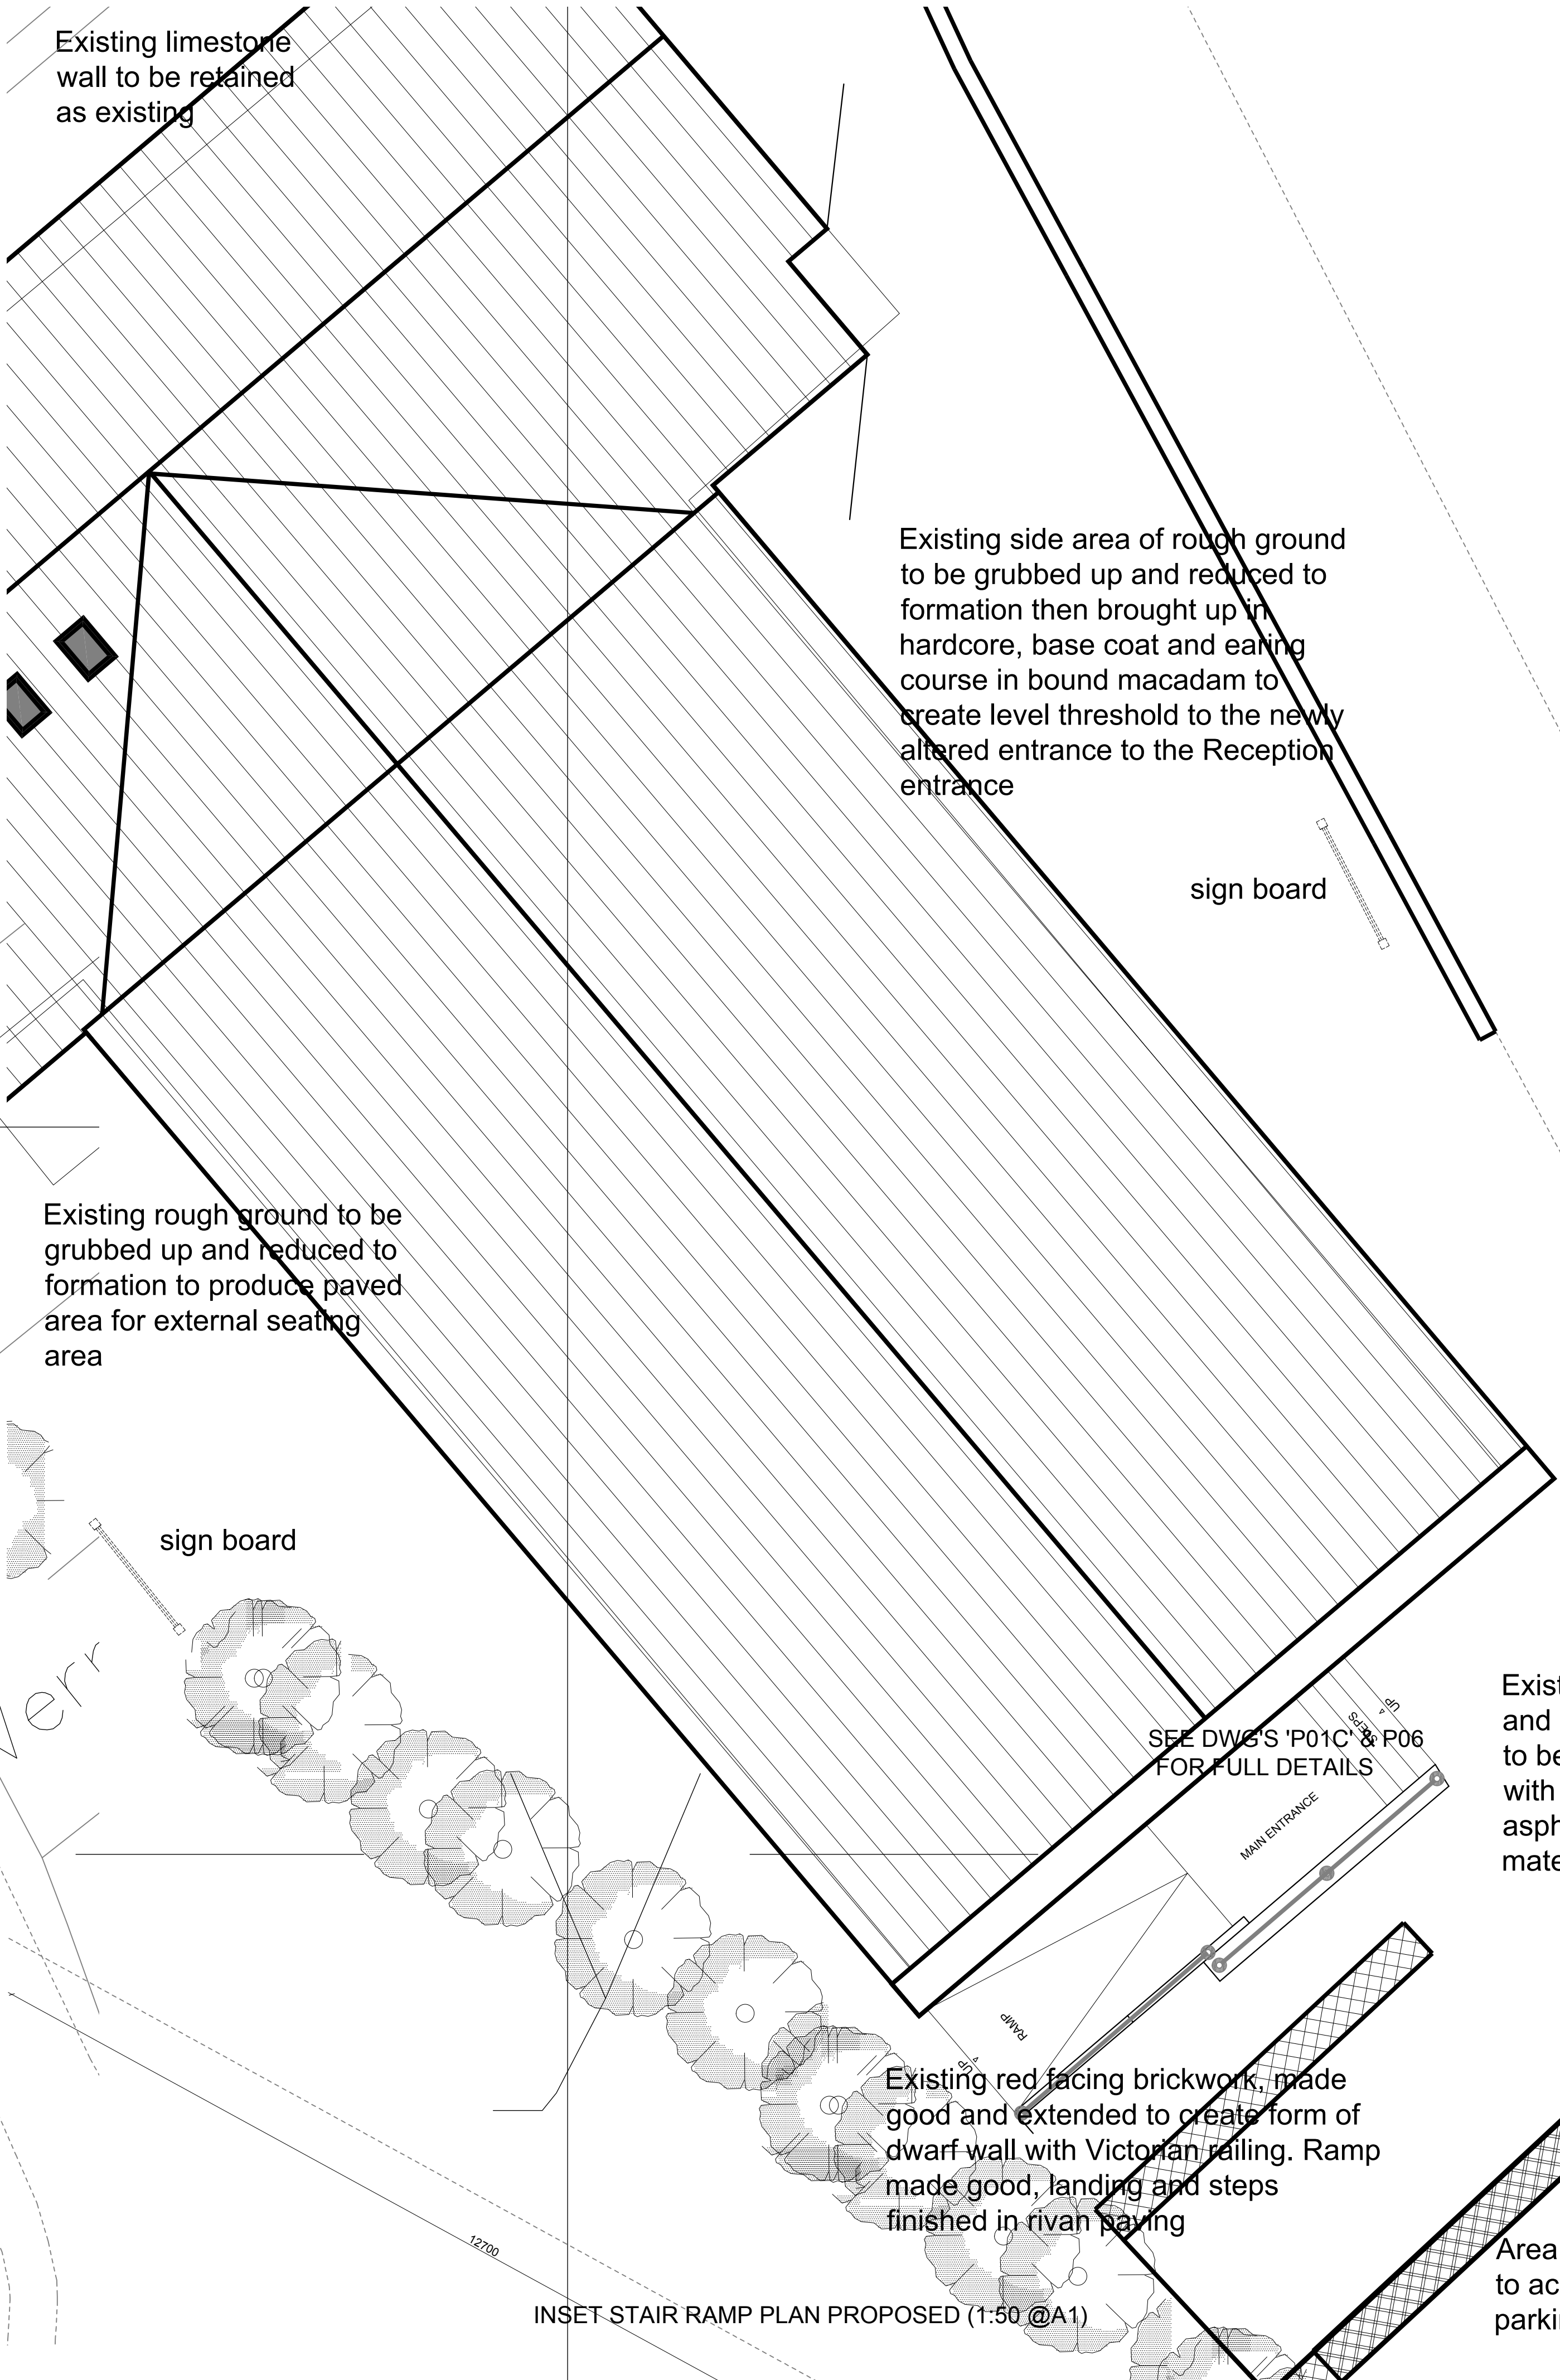


INSET STAIR RAMP PLAN PROPOSED (1:50 @A1)

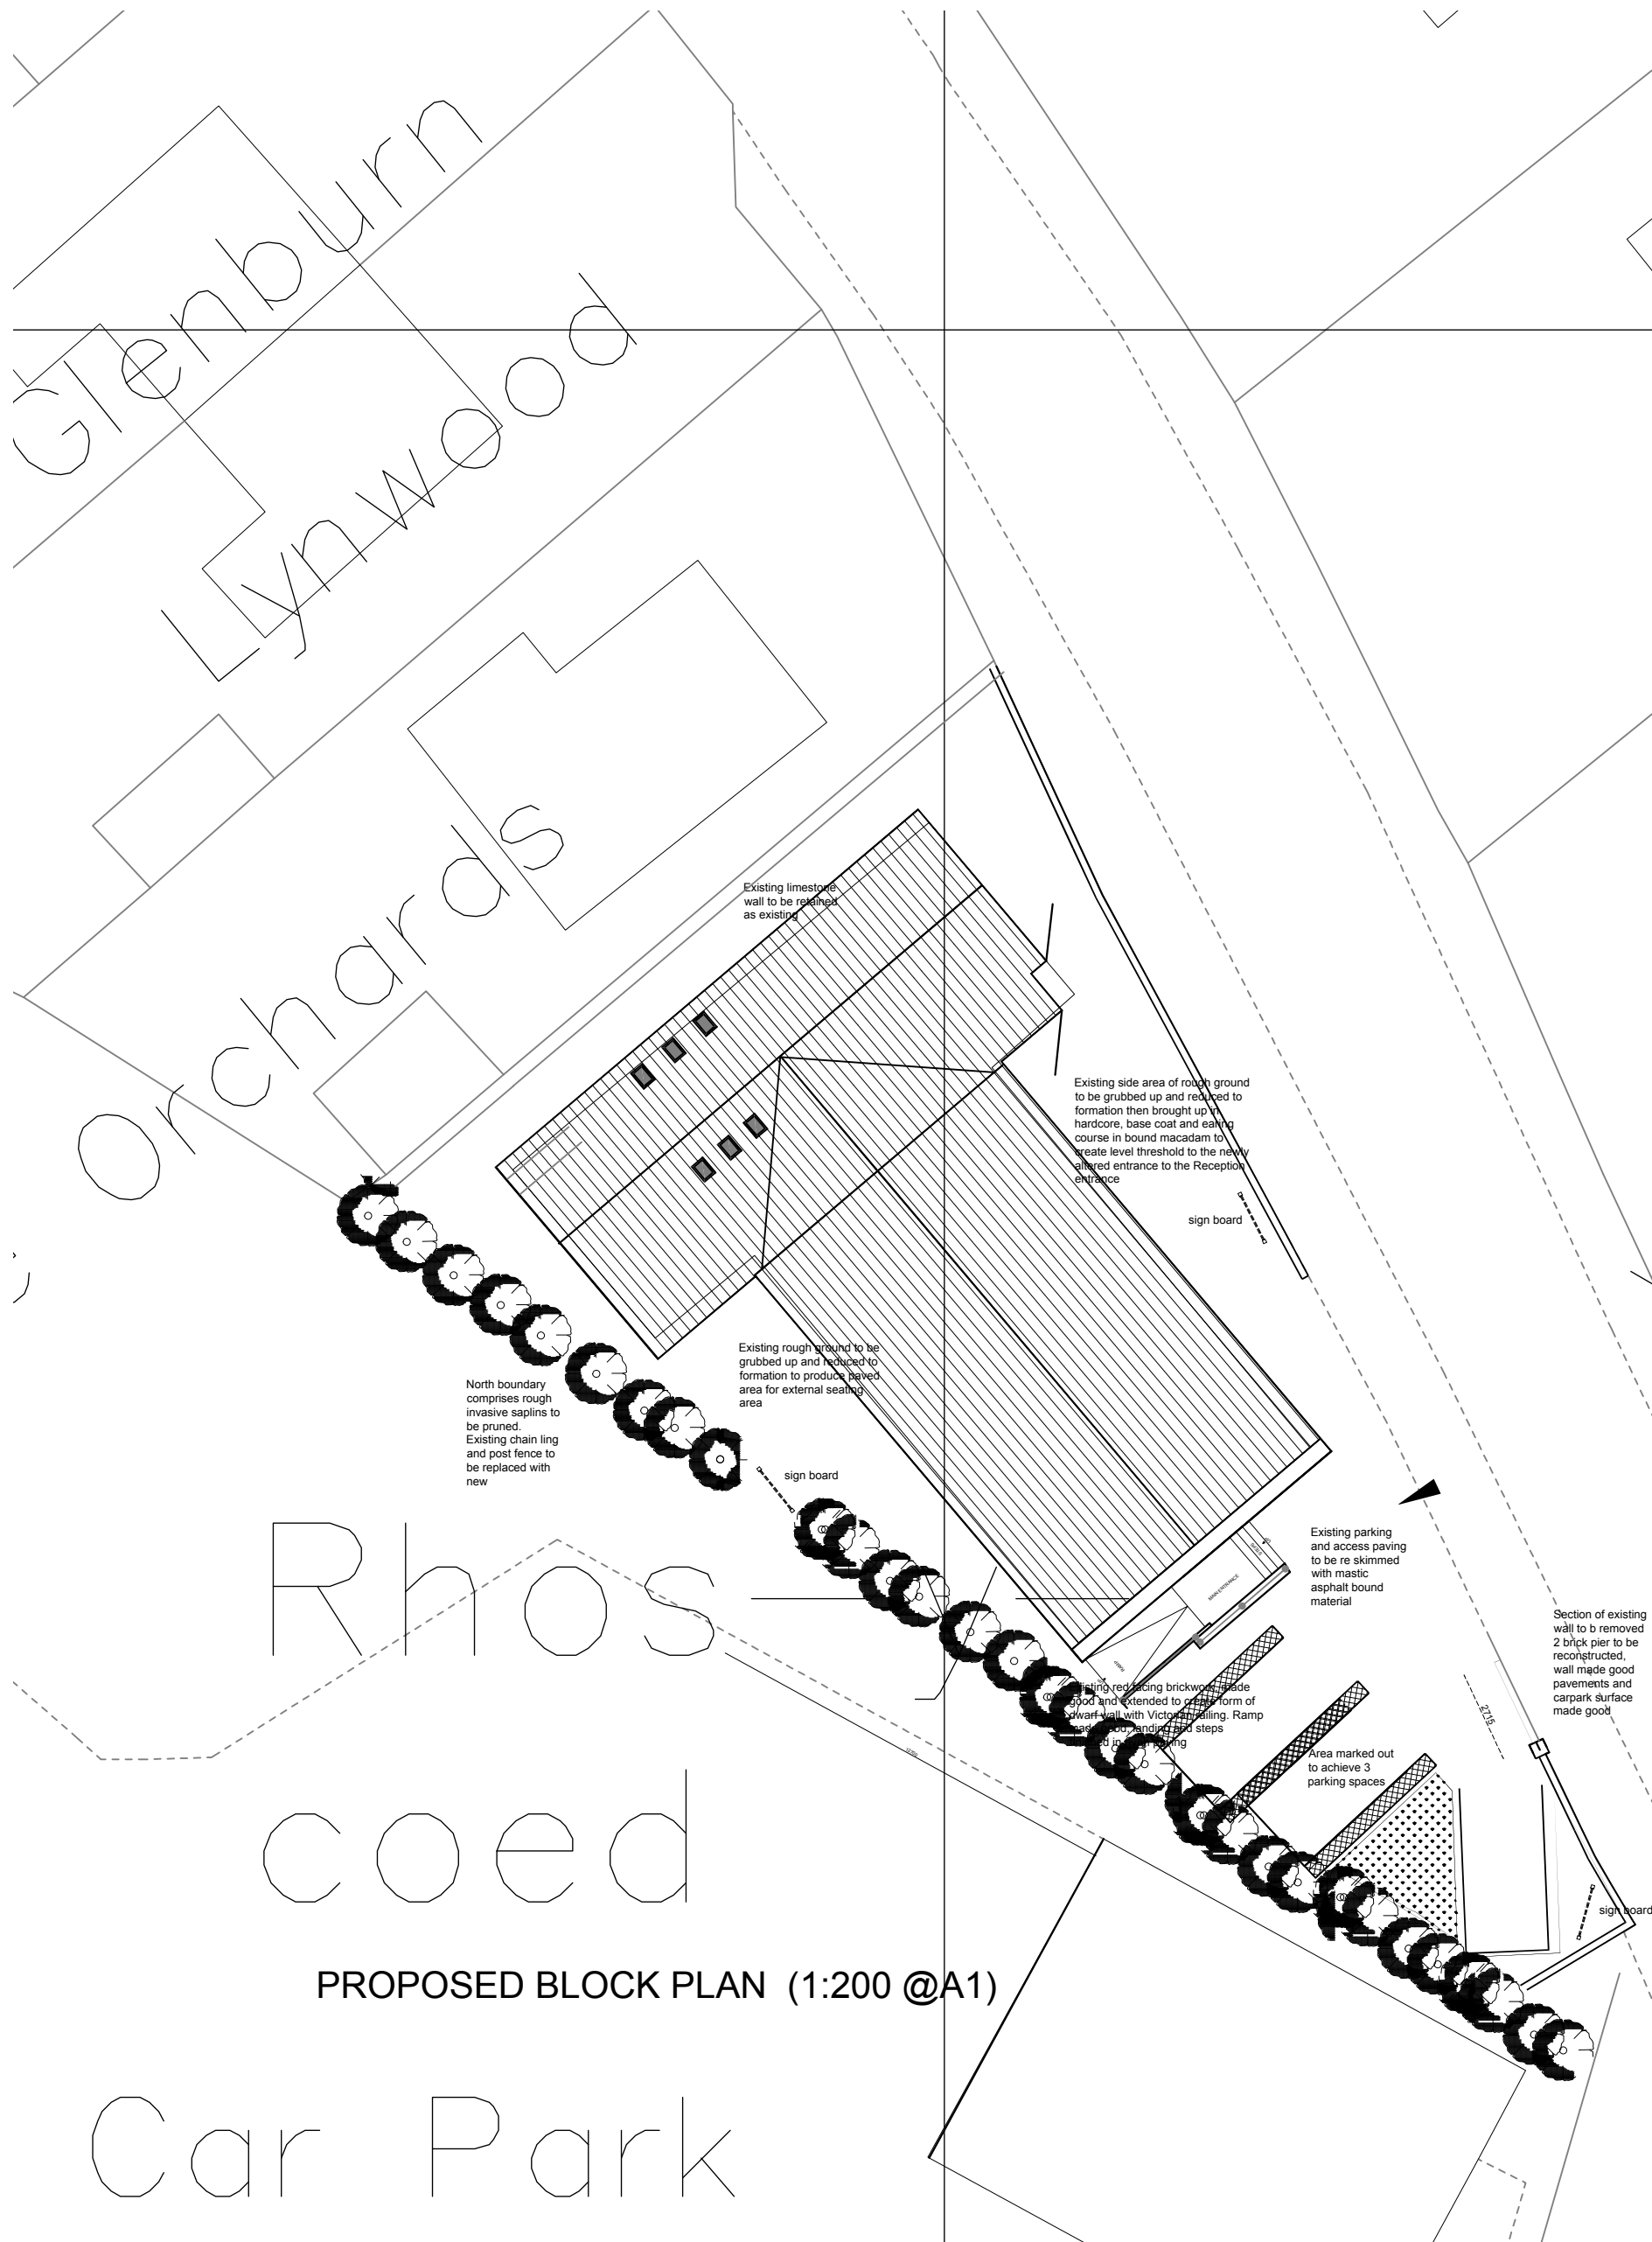

PROPOSED BLOCK PLAN (1:200 @A1)

FOR PLANNING PURPOSES ONLY

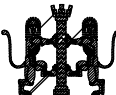				TF	JPH
DATE	REV	DESCRIPTION		DWN	CHECK
DRAWING NO: P07					
CLIENT: CARL POTTENGER			PROJECT: THE CHAPEL, TREVOR		
WORK DESCRIPTION: ADAPTATIONS AND ALTERATIONS			DRAWING TITLE: LOCATION AND BLOCK PLANS, INSET PLAN		
DATE: 10/02/16		SCALE: VARIES @A1		PROJECT NO: 34_15	
CAD REF: PXREF22.12.15		FILE NO: 34_15		DRAWING TYPE: P	
 R.I.B.A.					
J & P P					
ARCHITECTS 					
8 Brighton road, rhyll, ll18 3hd em: info@jpharchitects.com - www.jpharchitects.com			tel: (01745) 350650 fax: (01745) 350557		
Certified PassivaHaus Designers & Code for Sustainable Homes Assessors					