



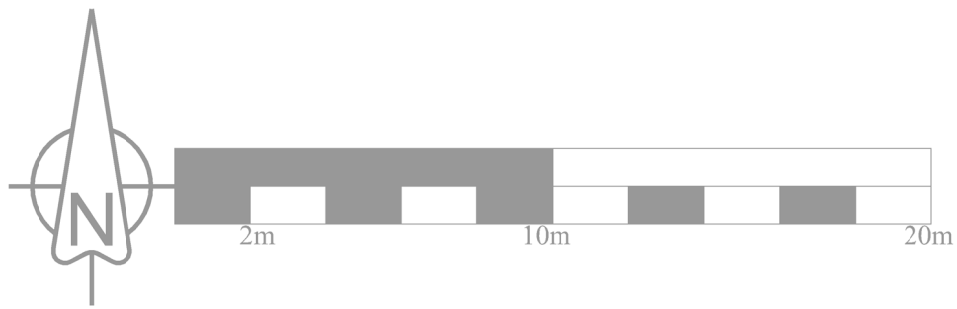

ALL DIMENSIONS TO BE CHECKED ON SITE.  
ANY DISCREPANCIES MUST BE REPORTED TO THE ARCHITECT  
FOR VERIFICATION PRIOR TO COMMENCEMENT OF THE EFFECTED  
WORKS. IF IN DOUBT ASK. THIS DRAWING IS COPYRIGHT.

| Rev. | Date | Description |
|------|------|-------------|
|------|------|-------------|

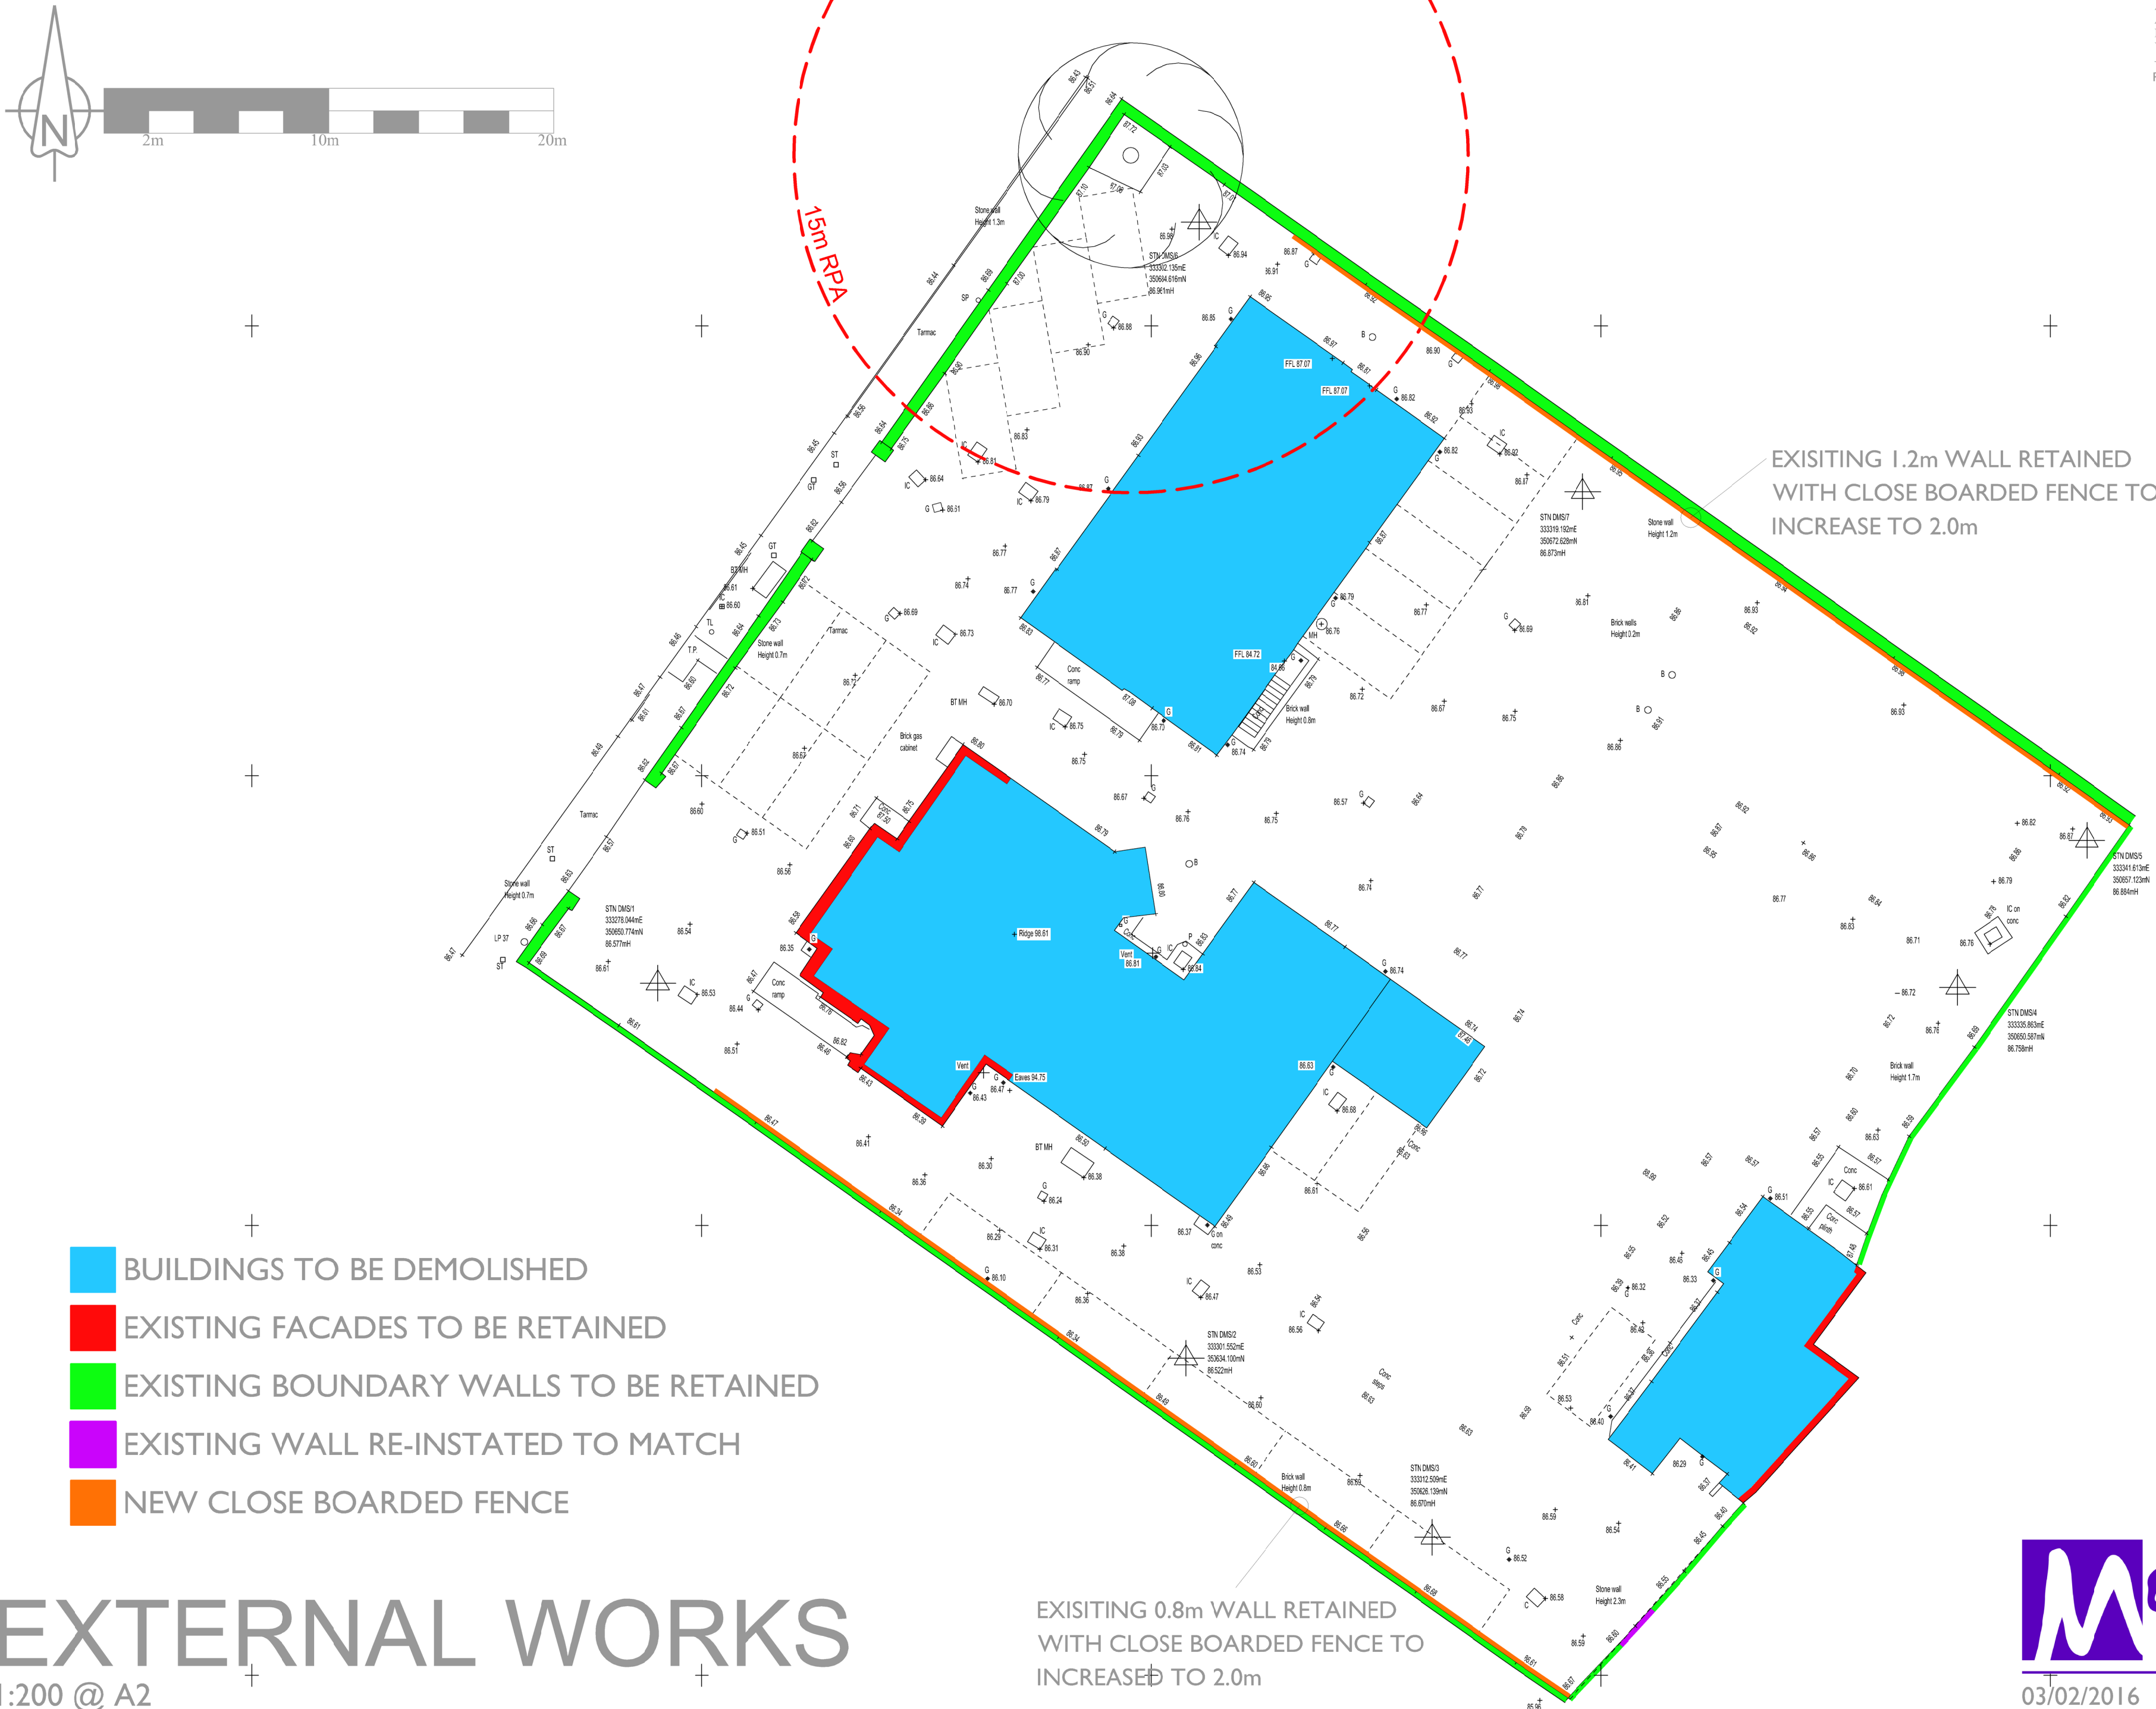

EXISTING 1.2m WALL RETAINED  
WITH CLOSE BOARDED FENCE TO  
INCREASE TO 2.0m

EXISTING 0.8m WALL RETAINED  
WITH CLOSE BOARDED FENCE TO  
INCREASE TO 2.0m

- BUILDINGS TO BE DEMOLISHED
- EXISTING FACADES TO BE RETAINED
- EXISTING BOUNDARY WALLS TO BE RETAINED
- EXISTING WALL RE-INSTATED TO MATCH
- NEW CLOSE BOARDED FENCE

# EXTERNAL WORKS

1:200 @ A2

GROSVENOR ROAD  
WREXHAM