

DO NOT SCALE

NOTES



THE DRAWING TO BE READ IN CONJUNCTION WITH ALL OTHER REQUIREMENTS OF THE PROJECT AND SPECIFICALLY DRAWINGS TOGETHER WITH THE APPROPRIATE CONTRACT DOCUMENTS. THE CONTRACTOR'S RESPONSIBILITY TO CHECK ALL DIMENSIONS ON SITE. THE CONTRACTOR SHALL BE RESPONSIBLE FOR VERIFYING ALL DIMENSIONS AND REPORTING TO THE ARCHITECT IN WRITING. ALL DIMENSIONS ARE IN MILLIMETERS, UNLESS NOTED OTHERWISE. ALL LEVELS ARE IN METERS, UNLESS NOTED OTHERWISE.

LEGEND

- 32.00 PROPOSED LEVELS
- 32.00 EXISTING LEVELS AT THE IN LOCATIONS
- 32.00 EXISTING TOPOGRAPHICAL SURVEYED LEVELS

MATCH LINE - FOR CONTINUATION, REFER TO DRAWING NUMBER CL(94)01

MATCH LINE - FOR CONTINUATION, REFER TO DRAWING NUMBER CL(94)01

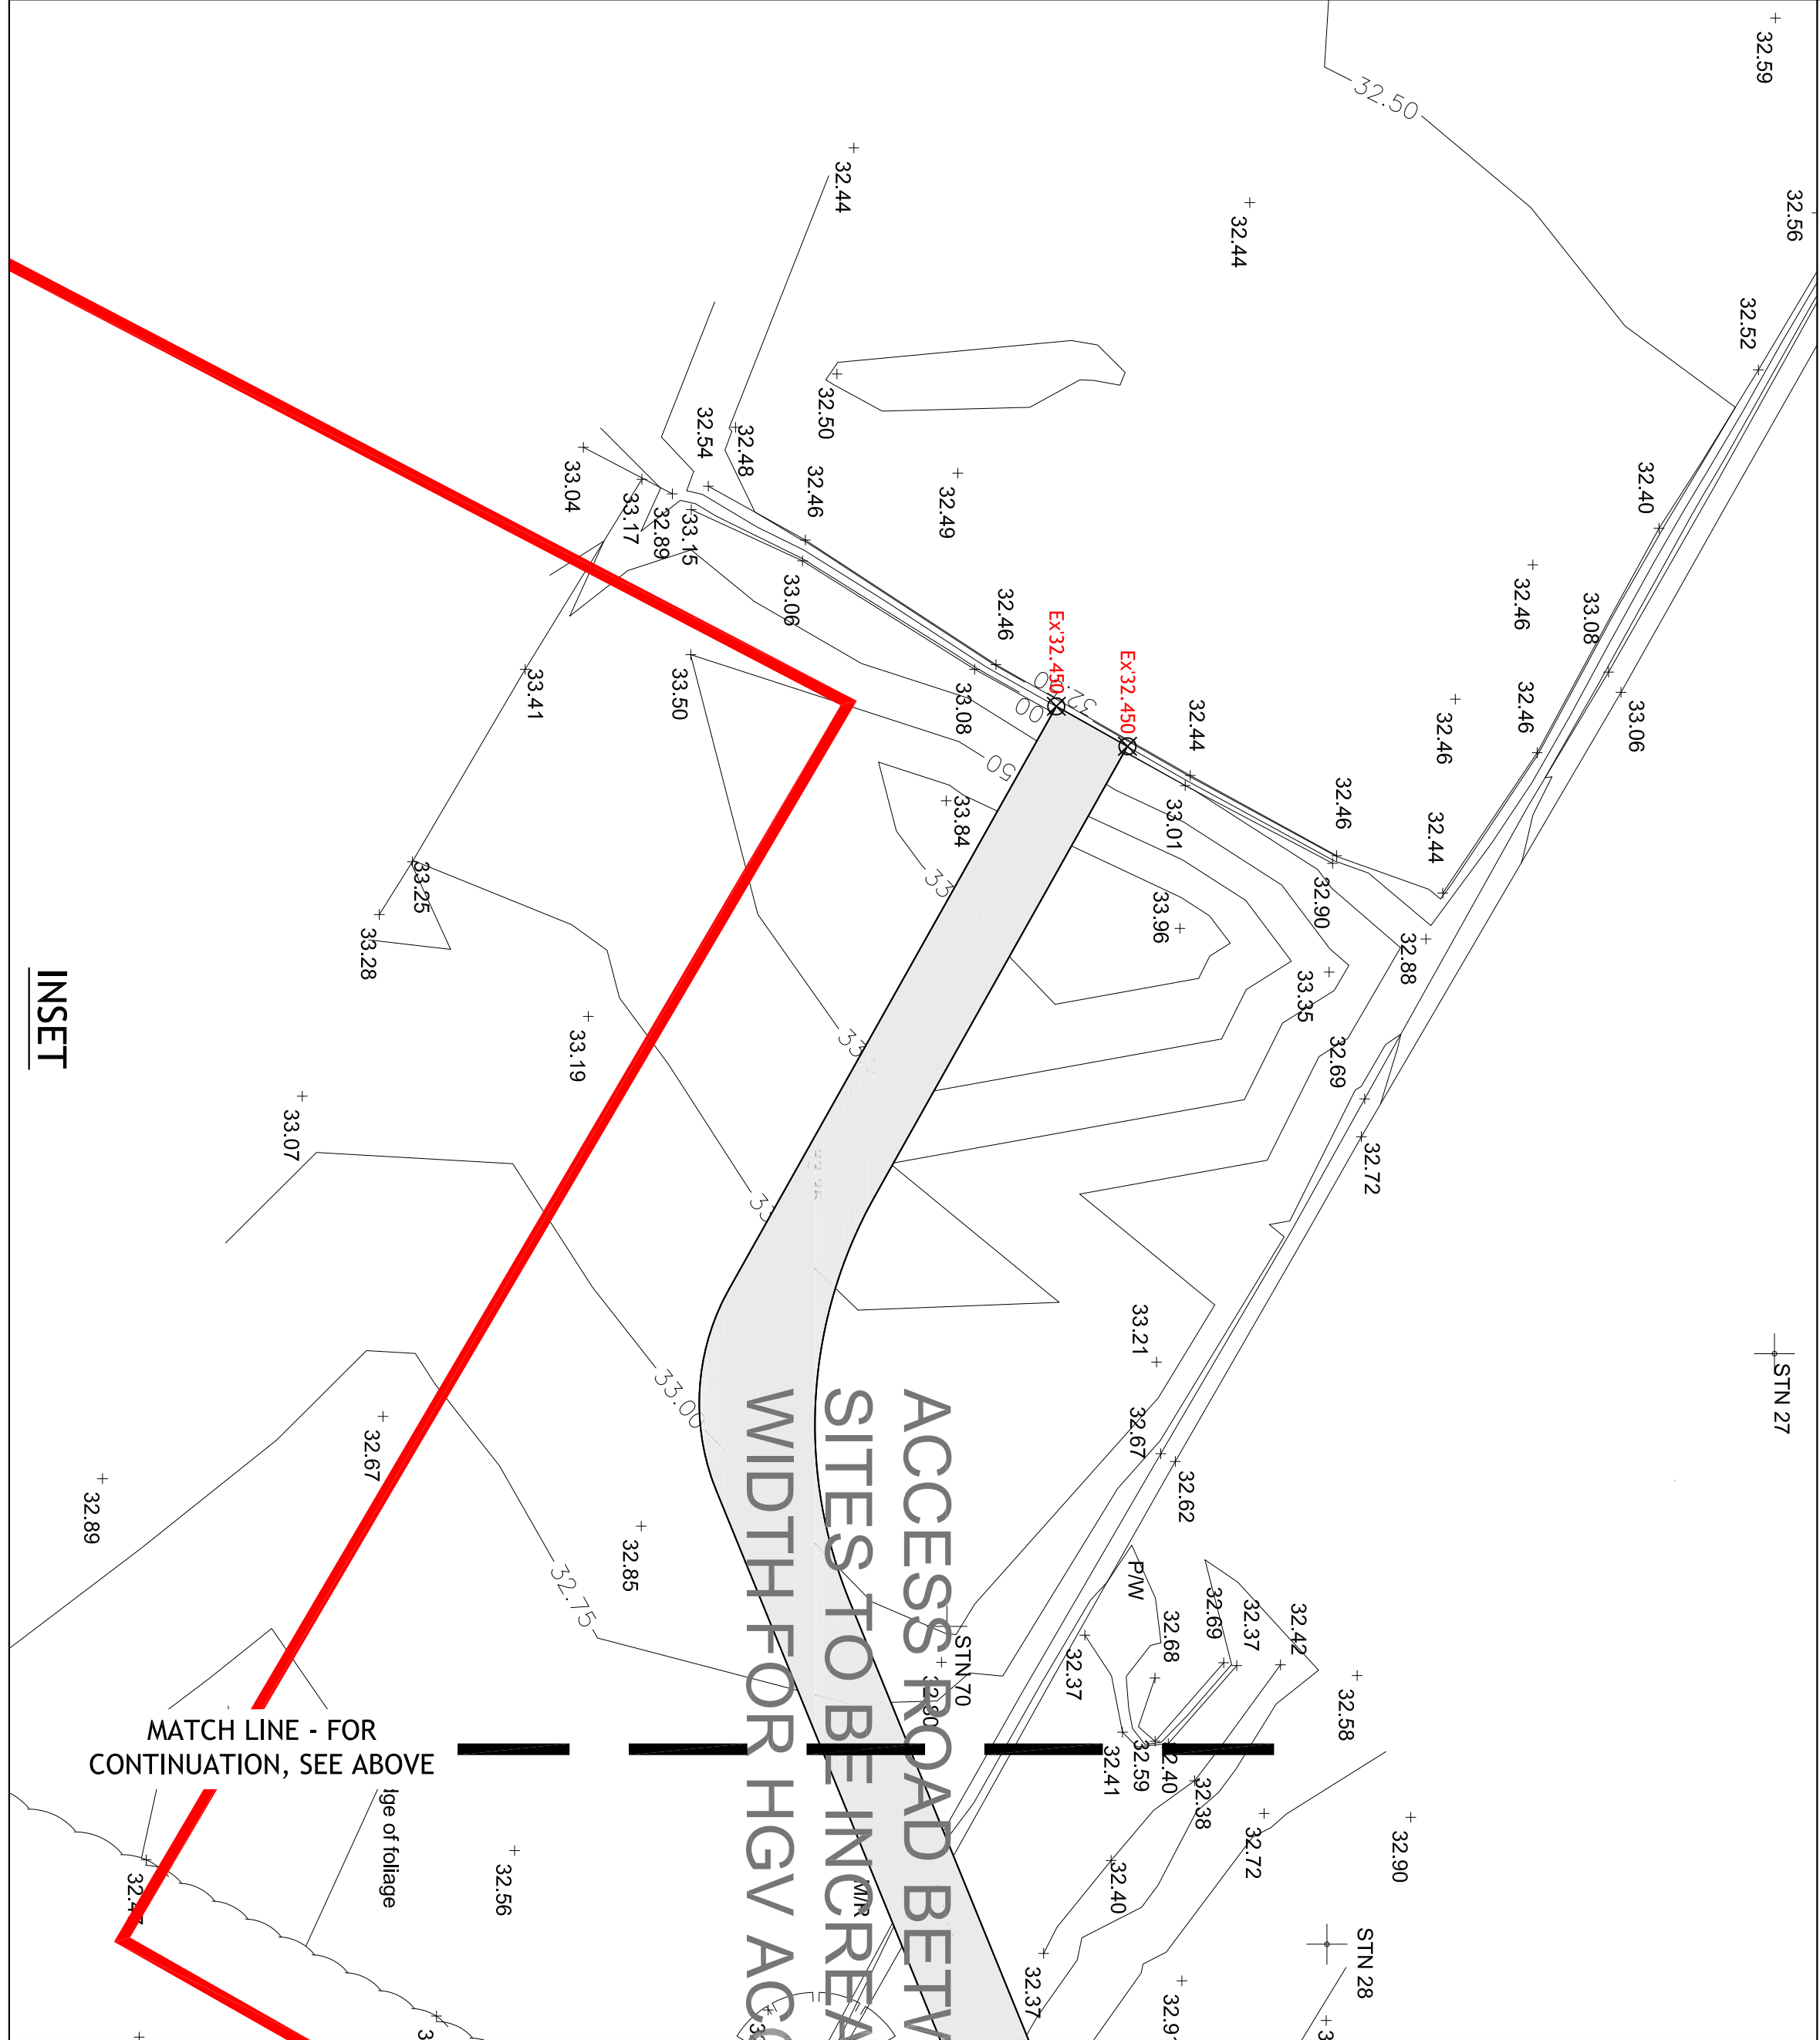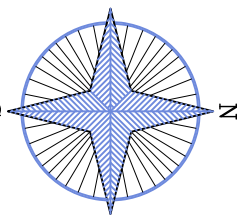

PROJECT		ARCHITECT	
NEW BAKERY AND OFFICES ASH ROAD, WRENHAM INDUSTRIAL ESTATE		DESIGN AND PLANNING ASSOCIATES	
TITLE			
PROPOSED LEVELS LAYOUT SHEET 2			
SCALE & DATE		DRAWN BY	
1:250 @ A3	1/20/2018	CL(94)02	P2
PROJECT No.		DRAWING No.	
T/15/1688		CL(94)02	
CLIENT		PLANNING	
P2		P2	