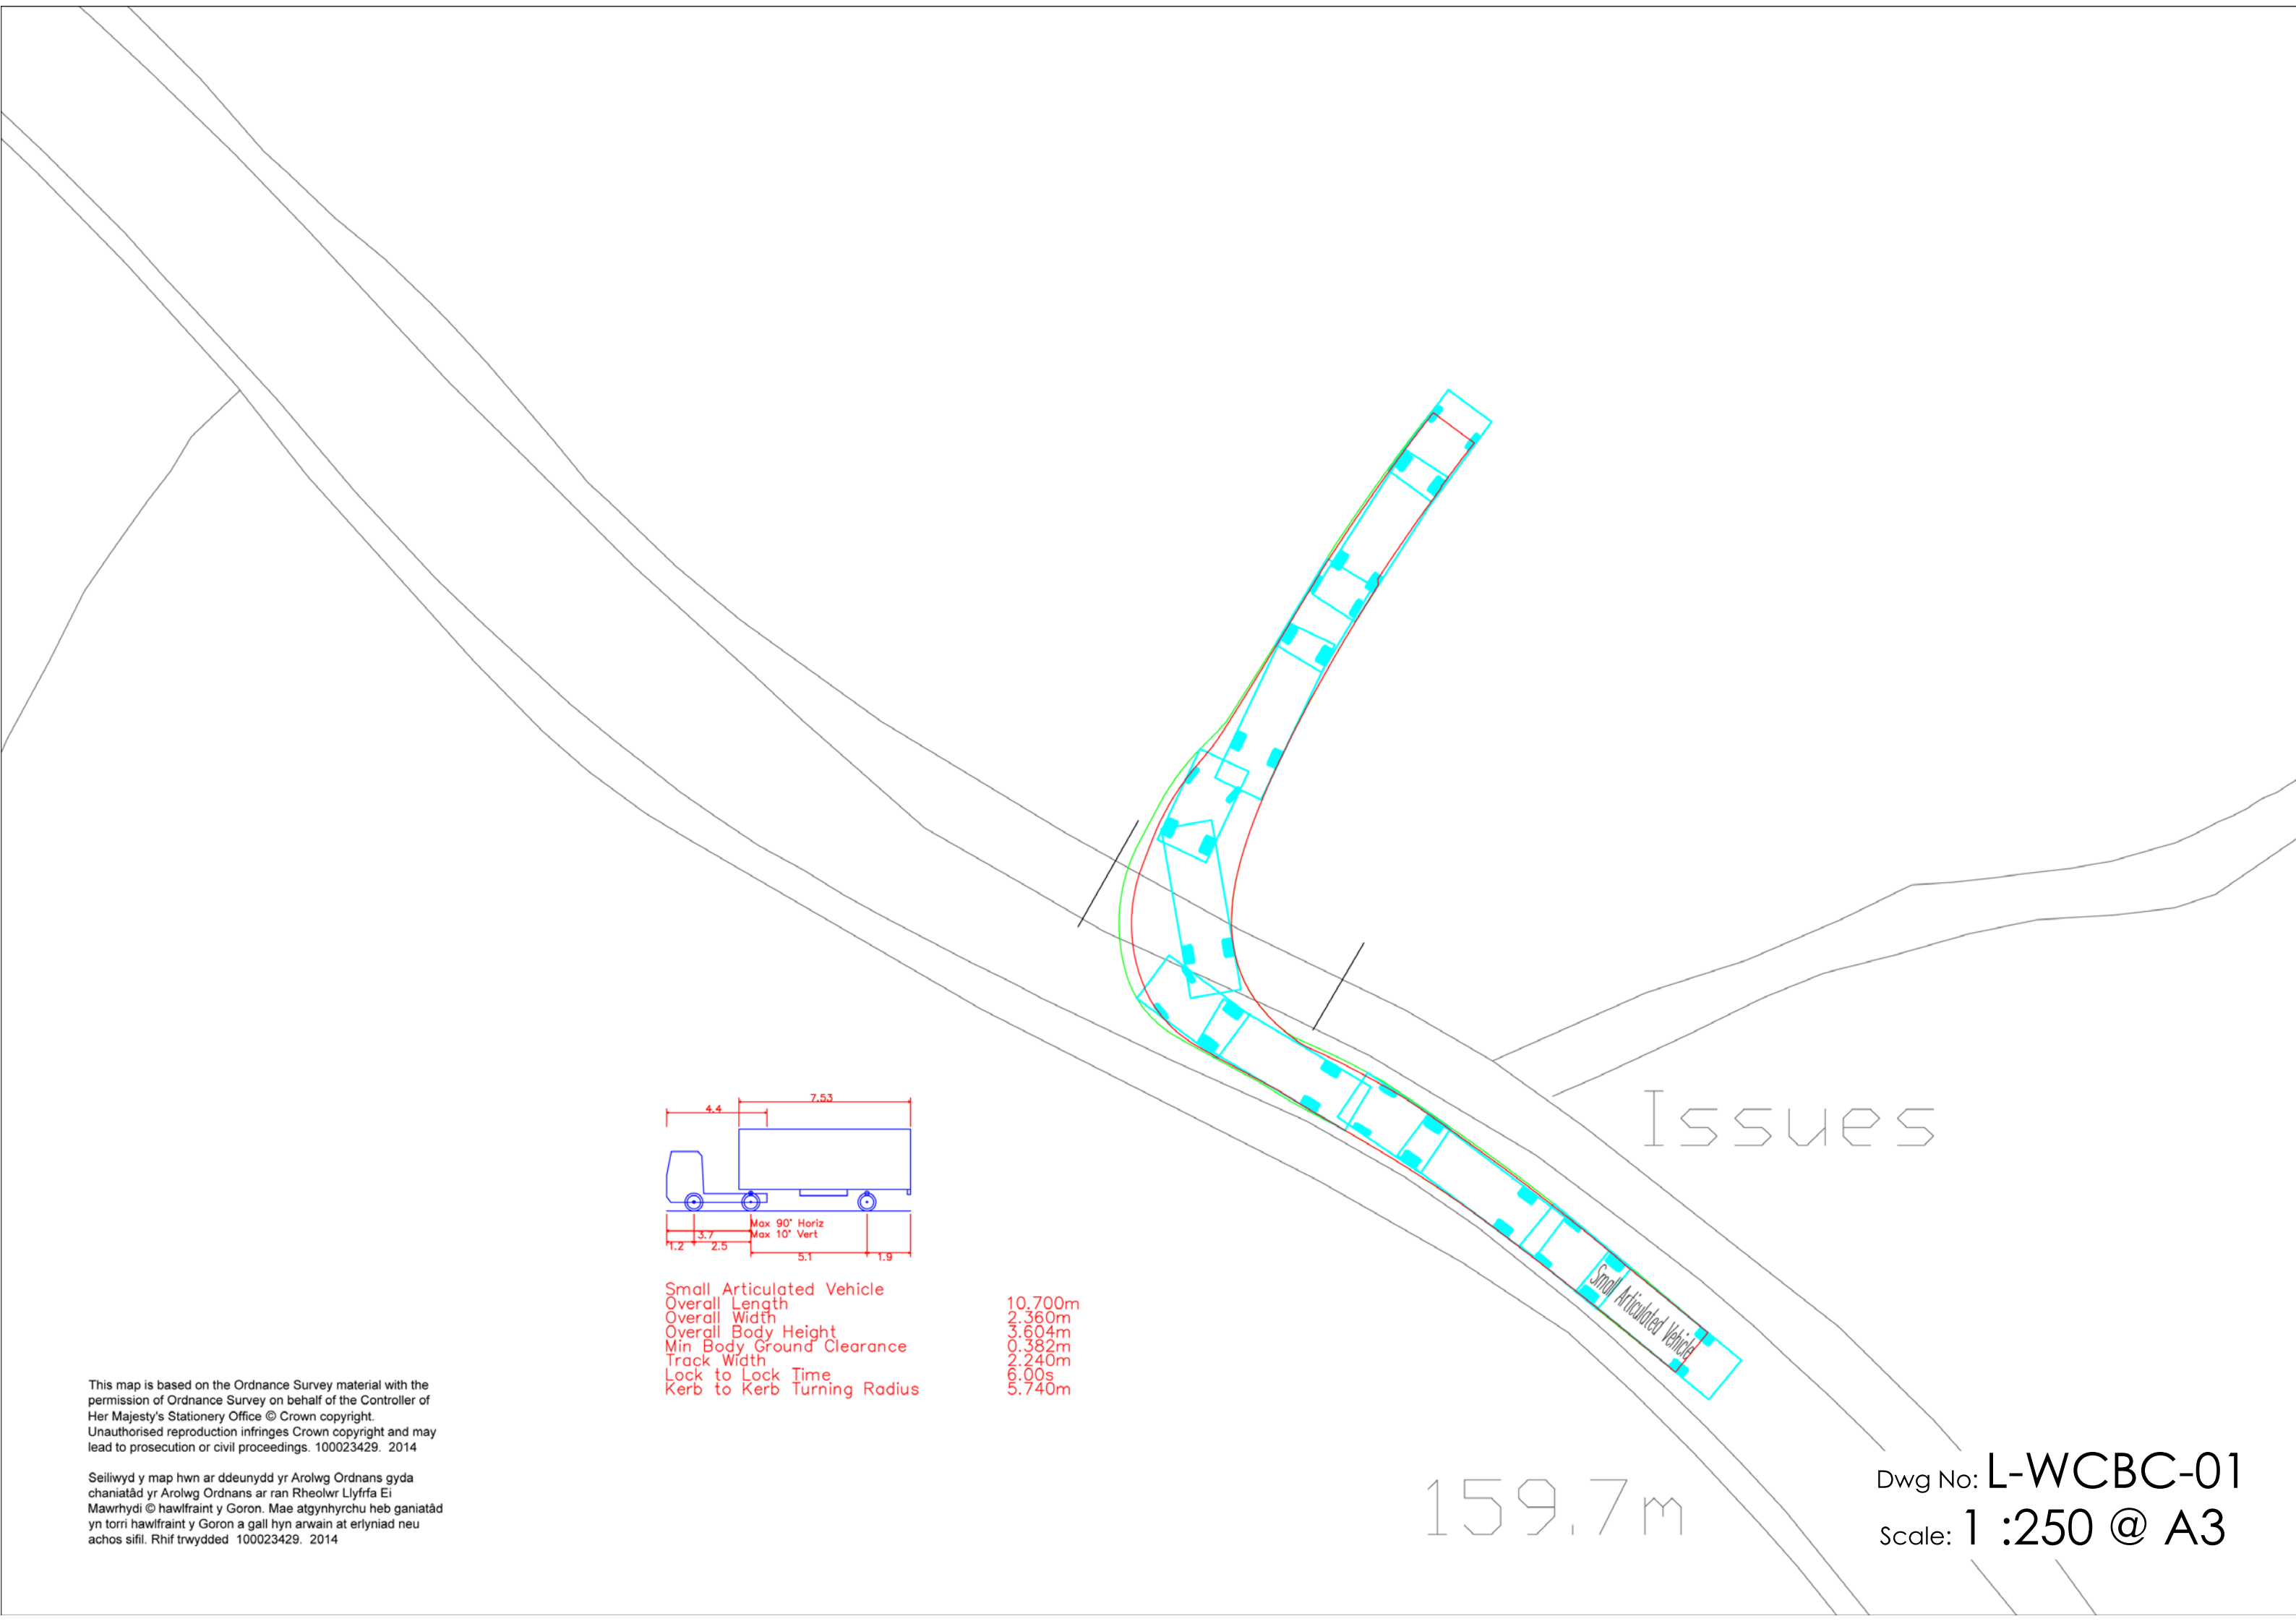


Small Articulated Vehicle	
Overall Length	10.700m
Overall Width	2.360m
Overall Body Height	3.604m
Min Body Ground Clearance	0.382m
Track Width	2.240m
Lock to Lock Time	6.00s
Kerb to Kerb Turning Radius	5.740m

This map is based on the Ordnance Survey material with the permission of Ordnance Survey on behalf of the Controller of Her Majesty's Stationery Office © Crown copyright. Unauthorised reproduction infringes Crown copyright and may lead to prosecution or civil proceedings. 100023429. 2014

Seiliwyd y map hwn ar ddeunydd yr Arolwg Ordnans gyda chaniatâd yr Arolwg Ordnans ar ran Rheolwr Llyfrfa Ei Mawrhydi © hawlfraint y Goron. Mae atgynhyrchu heb ganiatâd yn torri hawlfraint y Goron a gall hyn arwain at erlyniad neu achos sifil. Rhif trwydded 100023429. 2014

Issues

159.7m

Dwg No: L-WCBC-01
Scale: 1 :250 @ A3