


Planting frontage and sides, scale 1:100 at A1

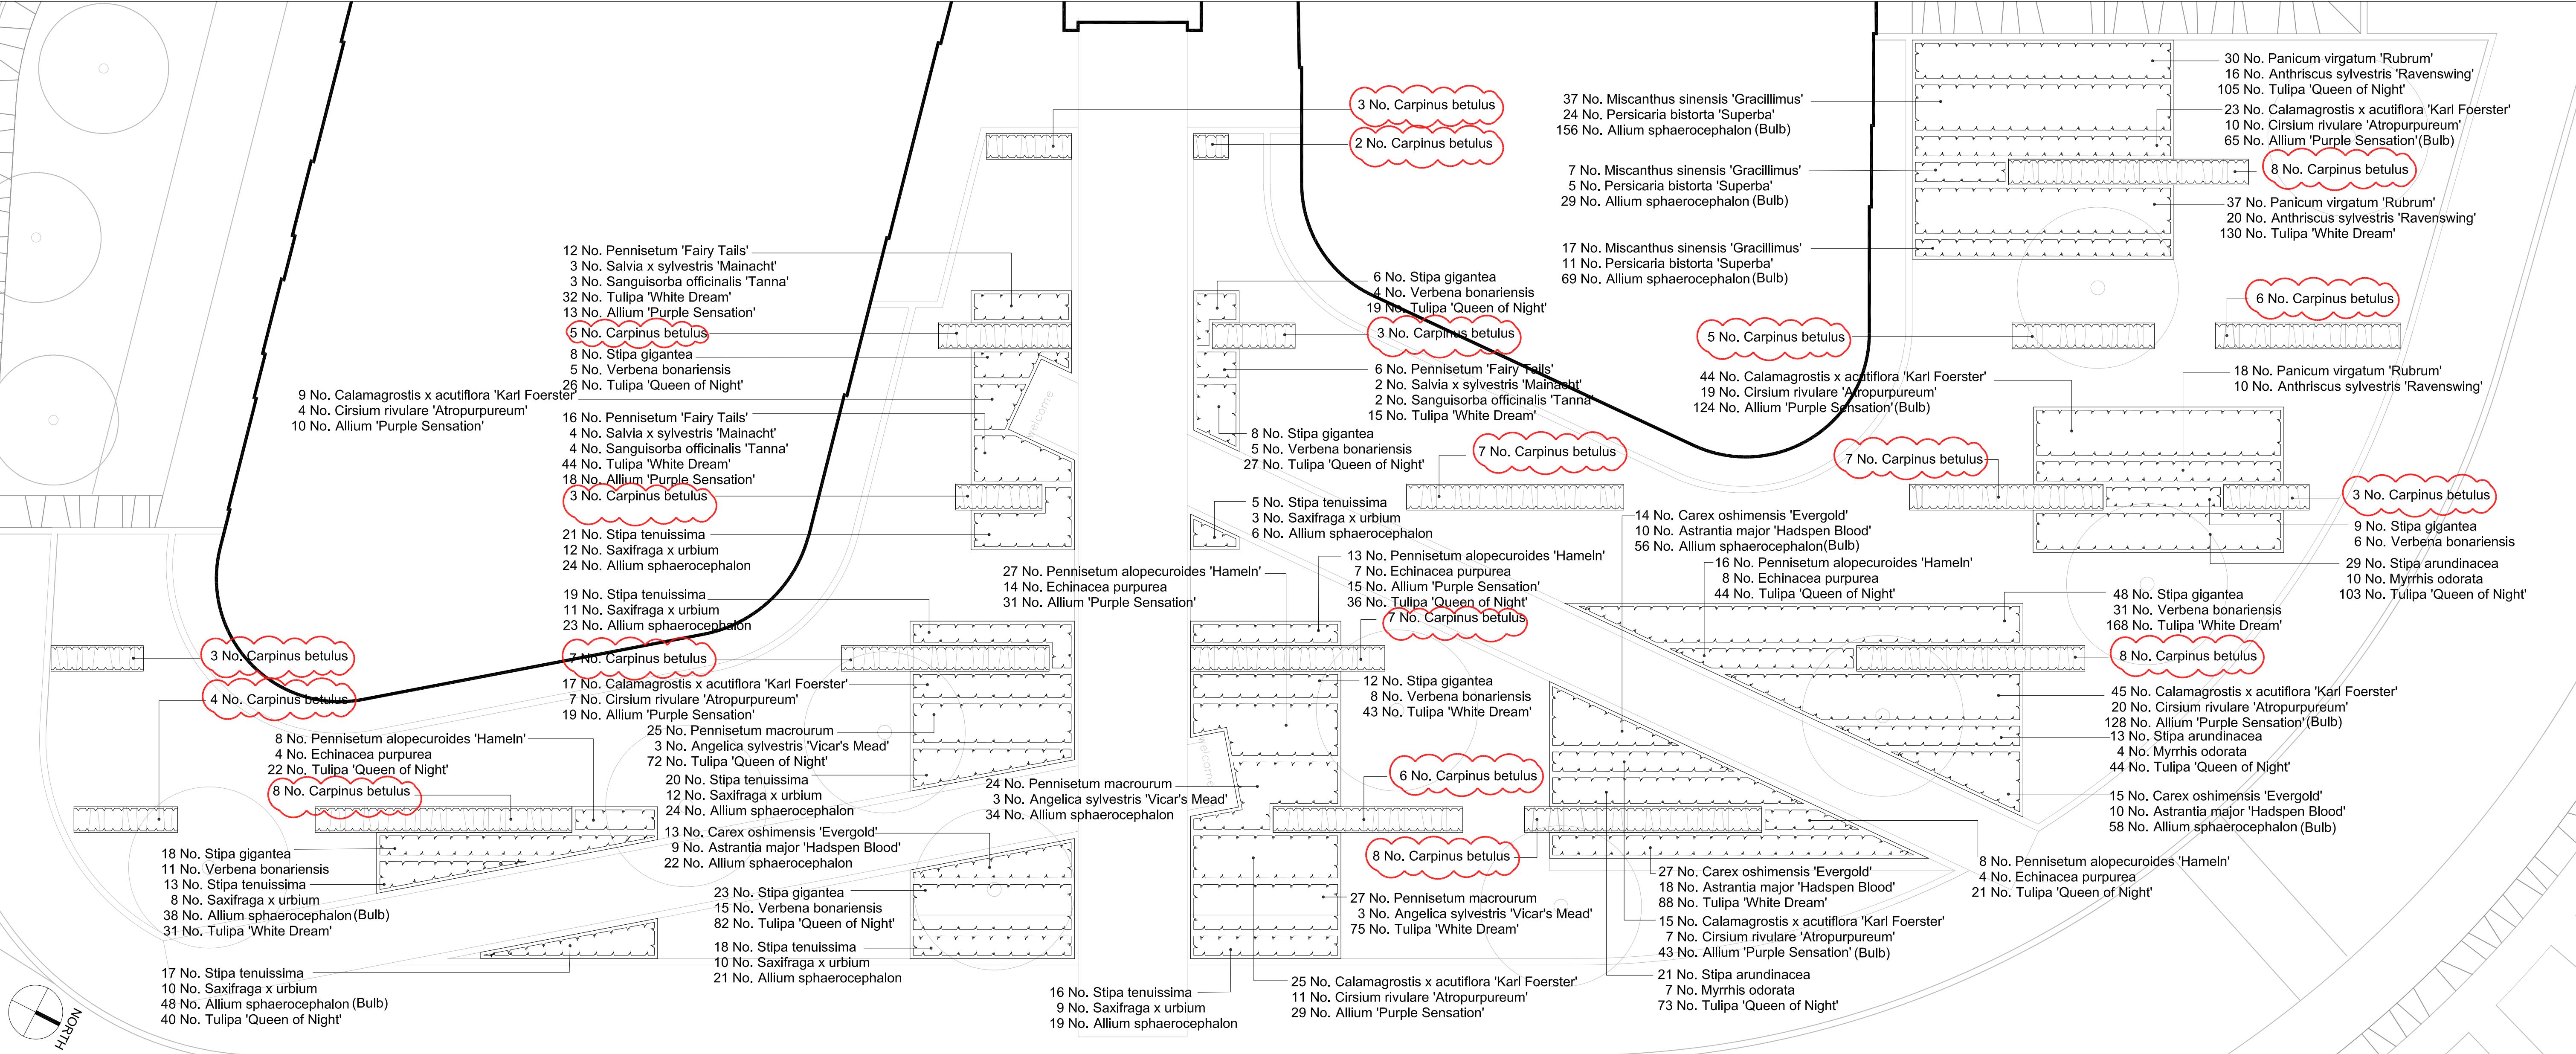

Key

- Proposed fruit tree to Q31
- Proposed specimen shrub to Q31
- Proposed planting bed to Q31
- Proposed pre-grown instant hedge height 100-120mm to Q31

Planting drawings refer to:-

- Detailed planting to front 1406-DD-20
- Detailed planting to north side 1406-DD-21
- Detailed planting to south side 1406-DD-22
- Site wide tree and hedge planting 1406-DD-23
- Site wide planting beds 1406-DD-24
- Site wide meadows 1406-DD-25

Notes:

- Plant beds are made up of planting mixes. Plant mixes in groups of 3, 5 and 7 of the same species.
- Plant bulbs in groups 15-20cm apart.

Planting to be approved by Planners and Ecologists for BREEAM

Notes:
DO NOT SCALE. Use figured dimensions only.

The Contractor is requested to check all dimensions before the work is put to hand.


This drawing must only be used for the purpose for which it is supplied and its contents must not be reproduced for any purpose without written permission.

This drawing and all associated designs remain the copyright of Carolyn Willitts Design Ltd.

All discrepancies to be reported to the landscape architect before manufacture or construction.

Carolyn Willitts Ltd is a limited company registered in England/Wales, No. 8054283

Location plan, scale 1:1000@A1

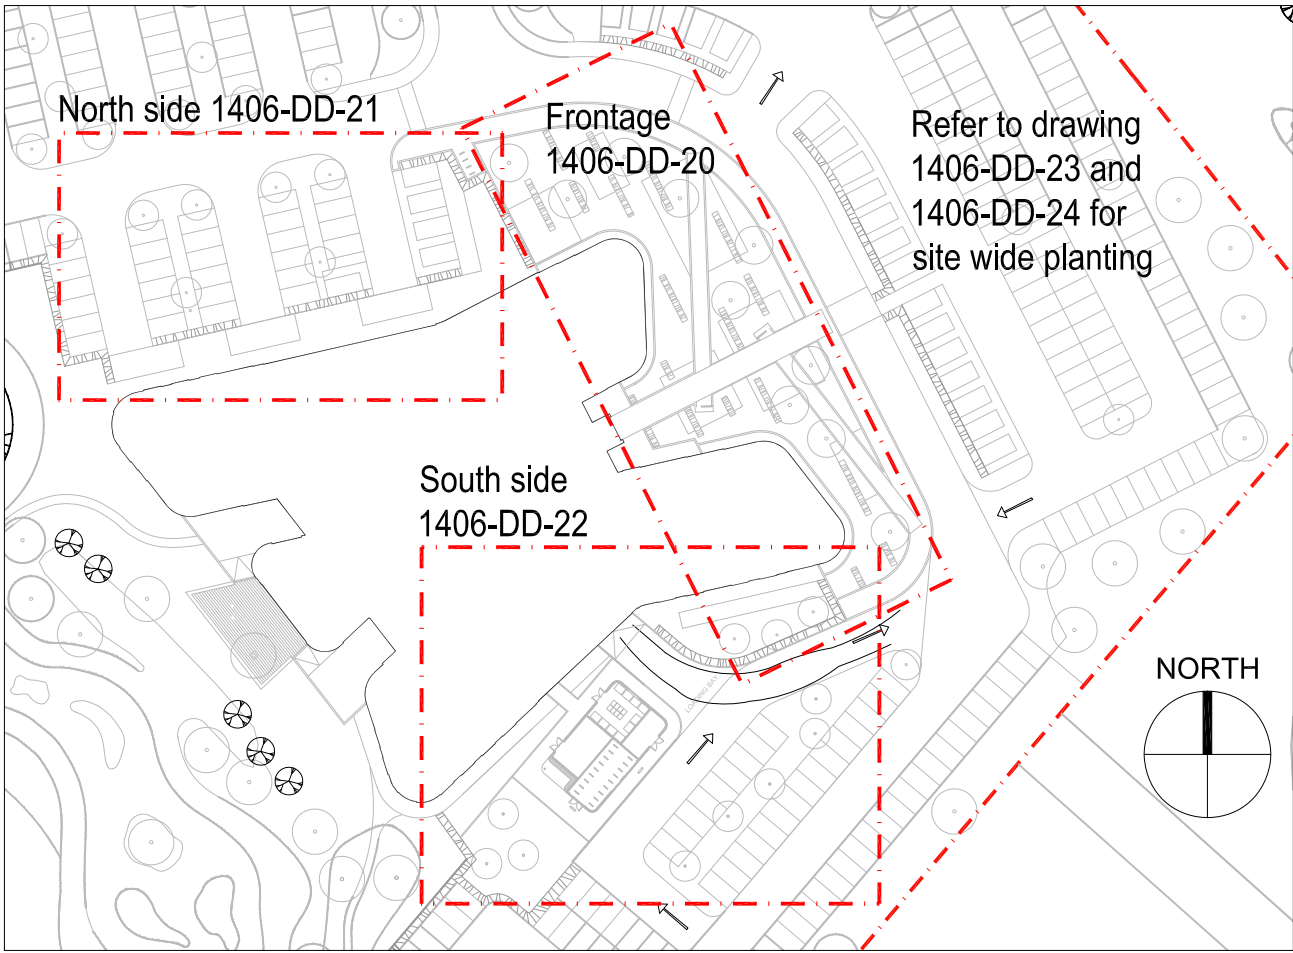

Plant schedule for front planting beds (note trees specified on 1406-DD-05)

Trees						
Number	Species	Common Name	Girth	Height	Root Zone	Specification
103 No.	Carpinus betulus	Common Hornbeam		100-125cm		Preformed and pruned instant hedge: 4x: rootball strip in 1m sections

Herbaceous						
Number	Species	Common Name	Pot Size	Specification	Density	
9 No.	Angelica sylvestris 'Vicar's Mead'	Angelica 'Vicar's Mead'	2L	Full Pot: C	1/m ²	
46 No.	Anthriscus sylvestris 'Ravenswing'	Cow Parsley 'Ravenswing'	2L	Full Pot: C	5/m ²	
47 No.	Astrantia major 'Hadsphen Blood'	Masterwort 'Hadsphen Blood'	2L	Full Pot: C	5/m ²	
78 No.	Cirsium rivulare 'Atropurpureum'	Brook Thistle 'Atropurpureum'	2L	Full Pot: C	5/m ²	
37 No.	Echinacea purpurea	Purple Coneflower	2L	Full Pot: C	6/m ²	
21 No.	Myrrhis odorata	Sweet Cicely	2L	Full Pot: C	3/m ²	
40 No.	Persicaria bistorta 'Superba'	Snakeweed 'Superba'	2L	Full Pot: C	6/m ²	
9 No.	Salvia x sylvestris 'Mainacht'	Sage 'Mainacht'	2L	Full Pot: C	6/m ²	
9 No.	Sanguisorba officinalis 'Tanna'		2L	Full Pot: C	6/m ²	
75 No.	Saxifraga x urbium	London Pride	0.5L	Full Pot: C	8/m ²	
85 No.	Verbena bonariensis	Argentinian Vervain	2L	Full Pot: C	6/m ²	

Bulbs						
Number	Species	Common Name	Height	Pot Size	Specification	Density
135 No.	Allium 'Purple Sensation'	Ornamental Onion 'Purple Sensation'		2L	Full Pot: C	4/m ²
360 No.	Allium 'Purple Sensation'	Ornamental Onion 'Purple Sensation'			Grade 12/+	10/m ²
173 No.	Allium sphaerocephalon	Round-headed Leek		2L	Full Pot: C	5/m ²
454 No.	Allium sphaerocephalon	Round-headed Leek			Grade 5/+	12/m ²
714 No.	Tulipa 'Queen of Night'	Tulip 'Queen of Night'			Grade 11/12	10/m ²
626 No.	Tulipa 'White Dream'	Tulip 'White Dream'			Grade 10/12	10/m ²

Grasses						
Number	Species	Common Name	Pot Size	Specification	Density	
178 No.	Calamagrostis x acutiflora 'Karl Foerster'	Feather Reed Grass 'Karl Foerster'	2L	Full Pot: C	5/m ²	
69 No.	Carex oshimensis 'Evergold'	Japanese Sedge 'Evergold'	2L	Full Pot: C	5/m ²	
61 No.	Miscanthus sinensis 'Gracillimus'	Maiden Grass	2L	Full Pot: C	4/m ²	
85 No.	Panicum virgatum 'Rubrum'	Red Switch Grass 'Rubrum'	2L	Full Pot: C	4/m ²	
34 No.	Pennisetum 'Fairy Tails'		2L	Full Pot: C	6/m ²	
72 No.	Pennisetum alopecuroides 'Hameln'	Fountain Grass 'Hameln'	2L	Full Pot: C	5/m ²	
76 No.	Pennisetum macrourum	a Fountain Grass	2L	Full Pot: C	5/m ²	
63 No.	Stipa arundinacea	Pheasant's Tail Grass	2L	Full Pot: C	4/m ²	
132 No.	Stipa gigantea	Giant Feather Grass	2L	Full Pot: C	4/m ²	
129 No.	Stipa tenuissima	Mexican Feather Grass	2L	Full Pot: C	6/m ²	

Revision		Date
Revision	Description	Date
A	Yew hedge replaced with hornbeam	12.10.15

Carolyn Willitts Studio

Carolyn Willitts Studio Ltd
7 Malton Avenue
Manchester
M21 8AT

Tel: 07971 415162
info@cwstudio.co.uk

Project
Western Gateway, Wrexham

Title
Detailed planting plan frontage
Sheet 1 of 6

Date
August 2015

Issued for
Planning

Drawing No.
1406-DD-20A

Scale
1:100 @ A1