

DRAWING NO: **P03B**

The Architect take no responsibility for any dimensions obtained by scaling from this drawing. If no dimension is shown the recipient must ascertain the dimension specifically from the Architect or by site measurement. Supplying this drawing in digital form is solely for convenience and no reliance may be placed on digital data. All data must be checked against hard copy. Dimensions must be checked on site. Any discrepancies must be reported to the Architect immediately.


All drainage runs, connections, lines, levels and inverts are assumed, these are to be confirmed on site and agreed with LA Building Inspector and Bablle (welsh water) if necessary.

This drawing to be read in conjunction with consultants drawings, calculations and report, and the designer's risk assessment (where CDM is compliant).

The Architect will not be held responsible for any works carried out prior to Building Regulation/Planning Approval

The Architect takes no responsibility for any material/product changes/alterations on site without his/her written consent.

Copyright
These drawings and designs are protected by the copyright design and patent act of 1988 which prevents any copying of the drawings/design without the architects permission. Under the R.I.B.A standard form of appointment JPH Architects Ltd retain the copyright.

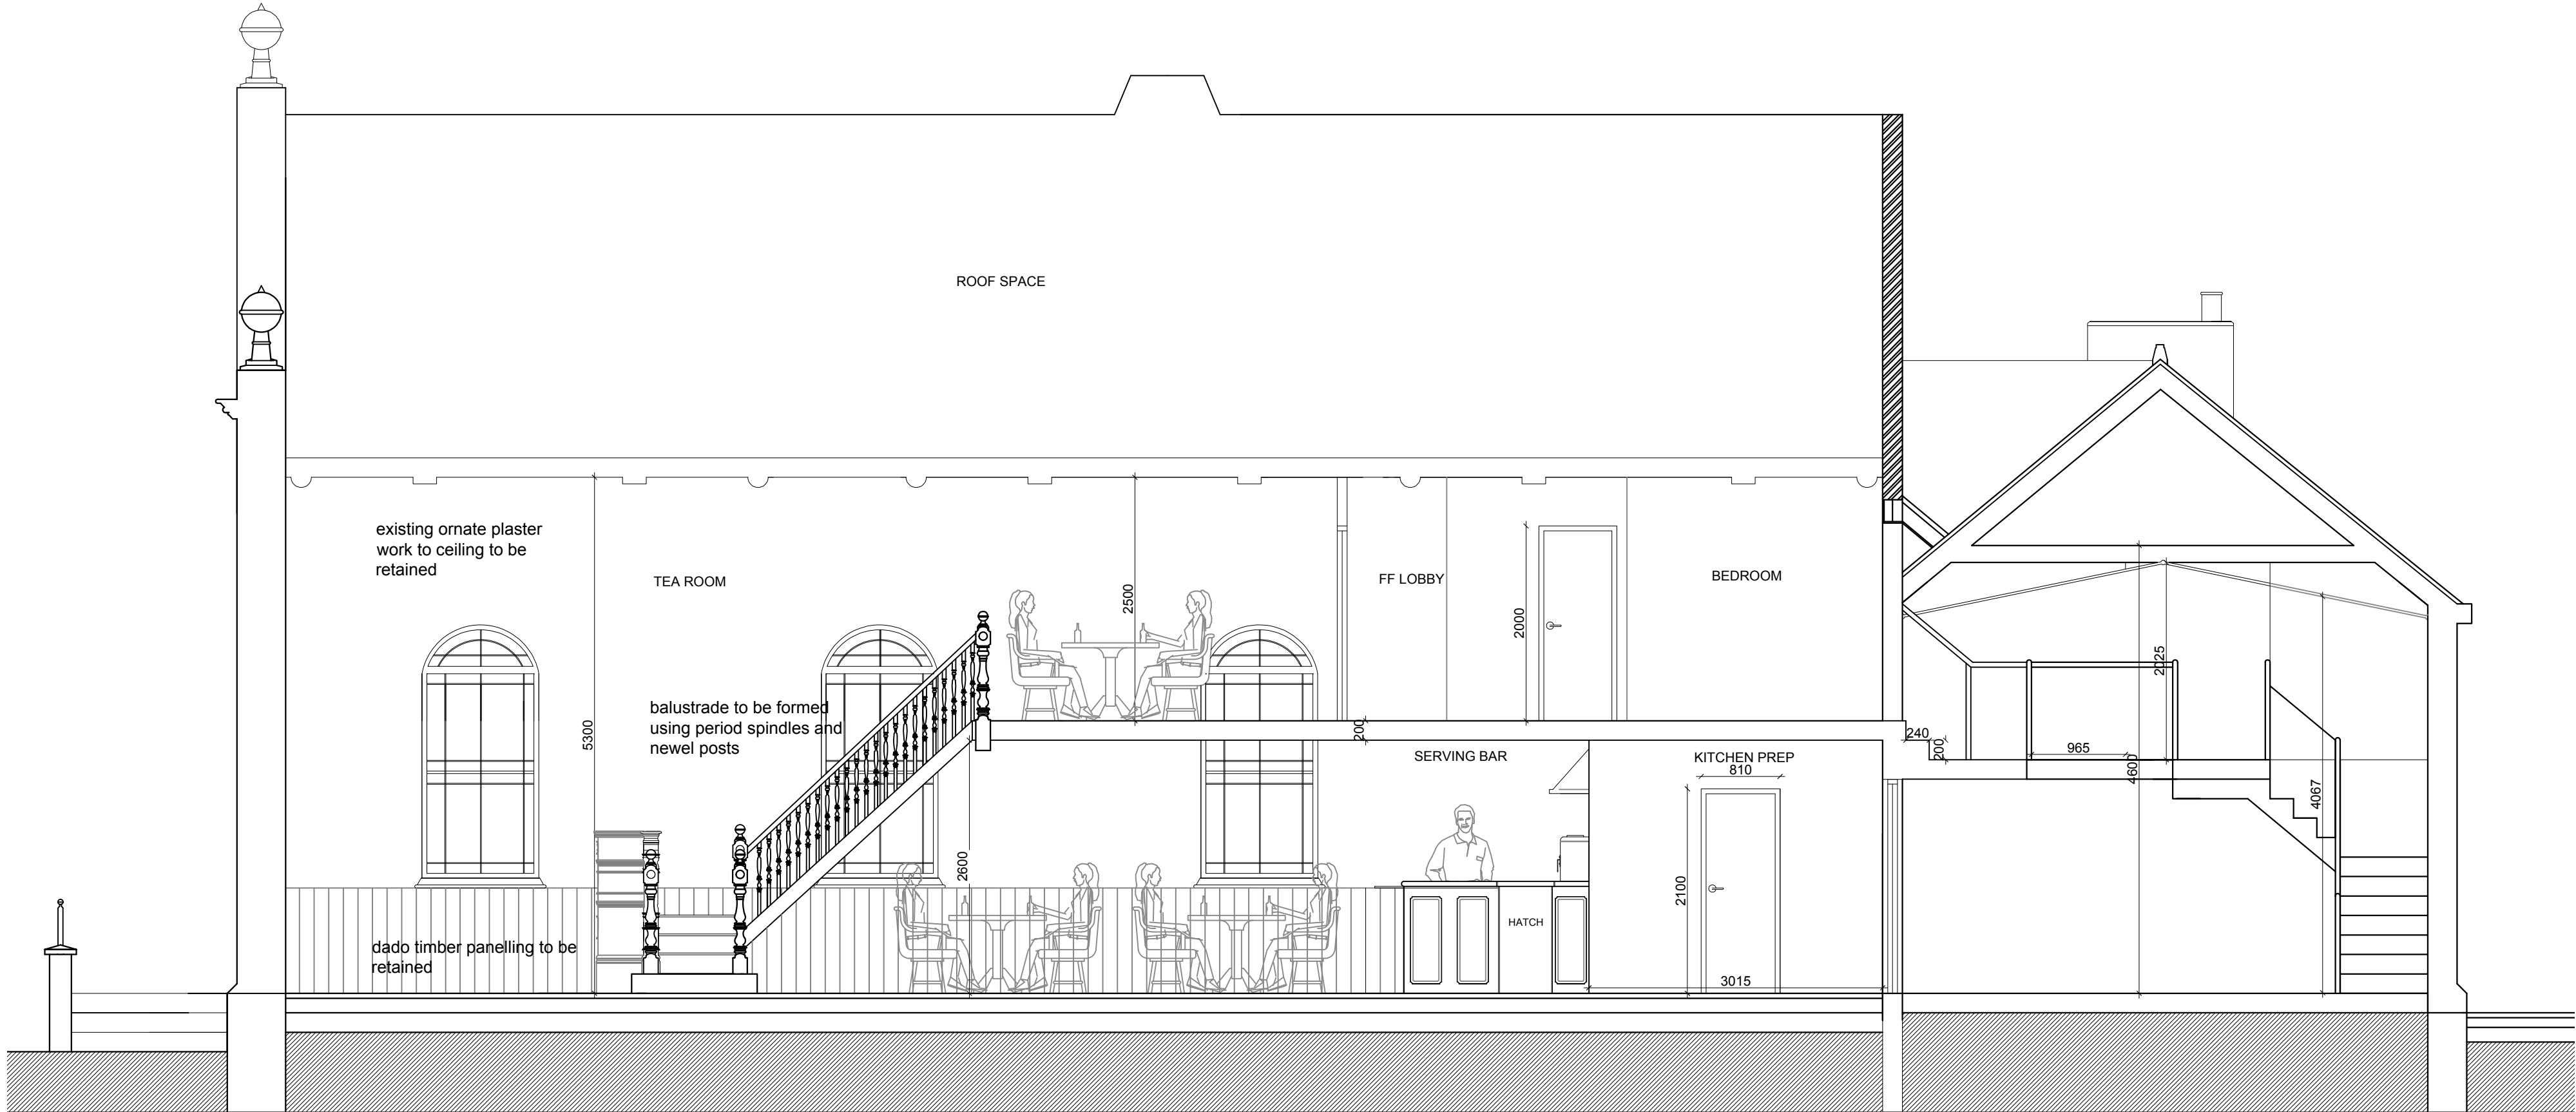

PROPOSED SECTION B,B (Scale 1:50 @A1)

STANDARD BRITISH METRIC SIZES
FOR APPLIANCES AND WHITE GOODS

DW

600

600

FR

600

600

FF

600

600

SG

595

460

SBU/WU

1200

450

SP

330

350

CBM

580

400

BB

380 DIAM

310 DIAM

KB

310 DIAM

310 DIAM

KEY:

DW - DISH WASHER

FR - REFRIDGERATOR

FF - FREEZER

SBU/WU - STANDARD BASE/WALL UNIT

DISHES ETC

SP - SANDWICH PRESS (4 SLICE)

CBM - COMPACT BARISTA MACHINE (5LTR)

BB - 'BURCO' BOILER (10LTR COUNTER TOP)

KB - KITCHEN WASTE 'BIN' (50LTR)

SG - SALAMANDER GRILLE

O - OVEN

SPUD - JACKET POTATO OVEN

SG

580

300

SPUD

400

400

INSET KITCHEN/SERVICE PLAN (Scale 1:20 @A1)

FOR PLANNING PURPOSES ONLY

10.02.16	B	REVISED GA'S AND ADDED SECTION C.C	TF	JPH
05.02.16	A	REVISED KITCHEN LAYOUT AND SECTION	TF	JPH
DATE	REV	DESCRIPTION	DWN	CHECK

DRAWING NO: **P03B**

CLIENT:
CARL POTTENGER

PROJECT:
THE CHAPEL, TREVOR

WORK DESCRIPTION:
ADAPTATIONS AND ALTERATIONS

DRAWING TITLE:
SECTION B,B AND INSET KITCHEN PLAN

DATE: 22/01/16

SCALE: 1:50@A1

PROJECT NO: 34_15

CAD REF: PXREF22.12.15

FILE NO: 34_15

DRAWING TYPE: P

JPH
ARCHITECTS

8 Brighton road, rhyll, ll18 3hd
em: info@jpharchitects.com - www.jpharchitects.com

tel: (01745) 350650
fax: (01745) 350557

Certified Passivhaus Designers & Code for Sustainable Homes Assessors