
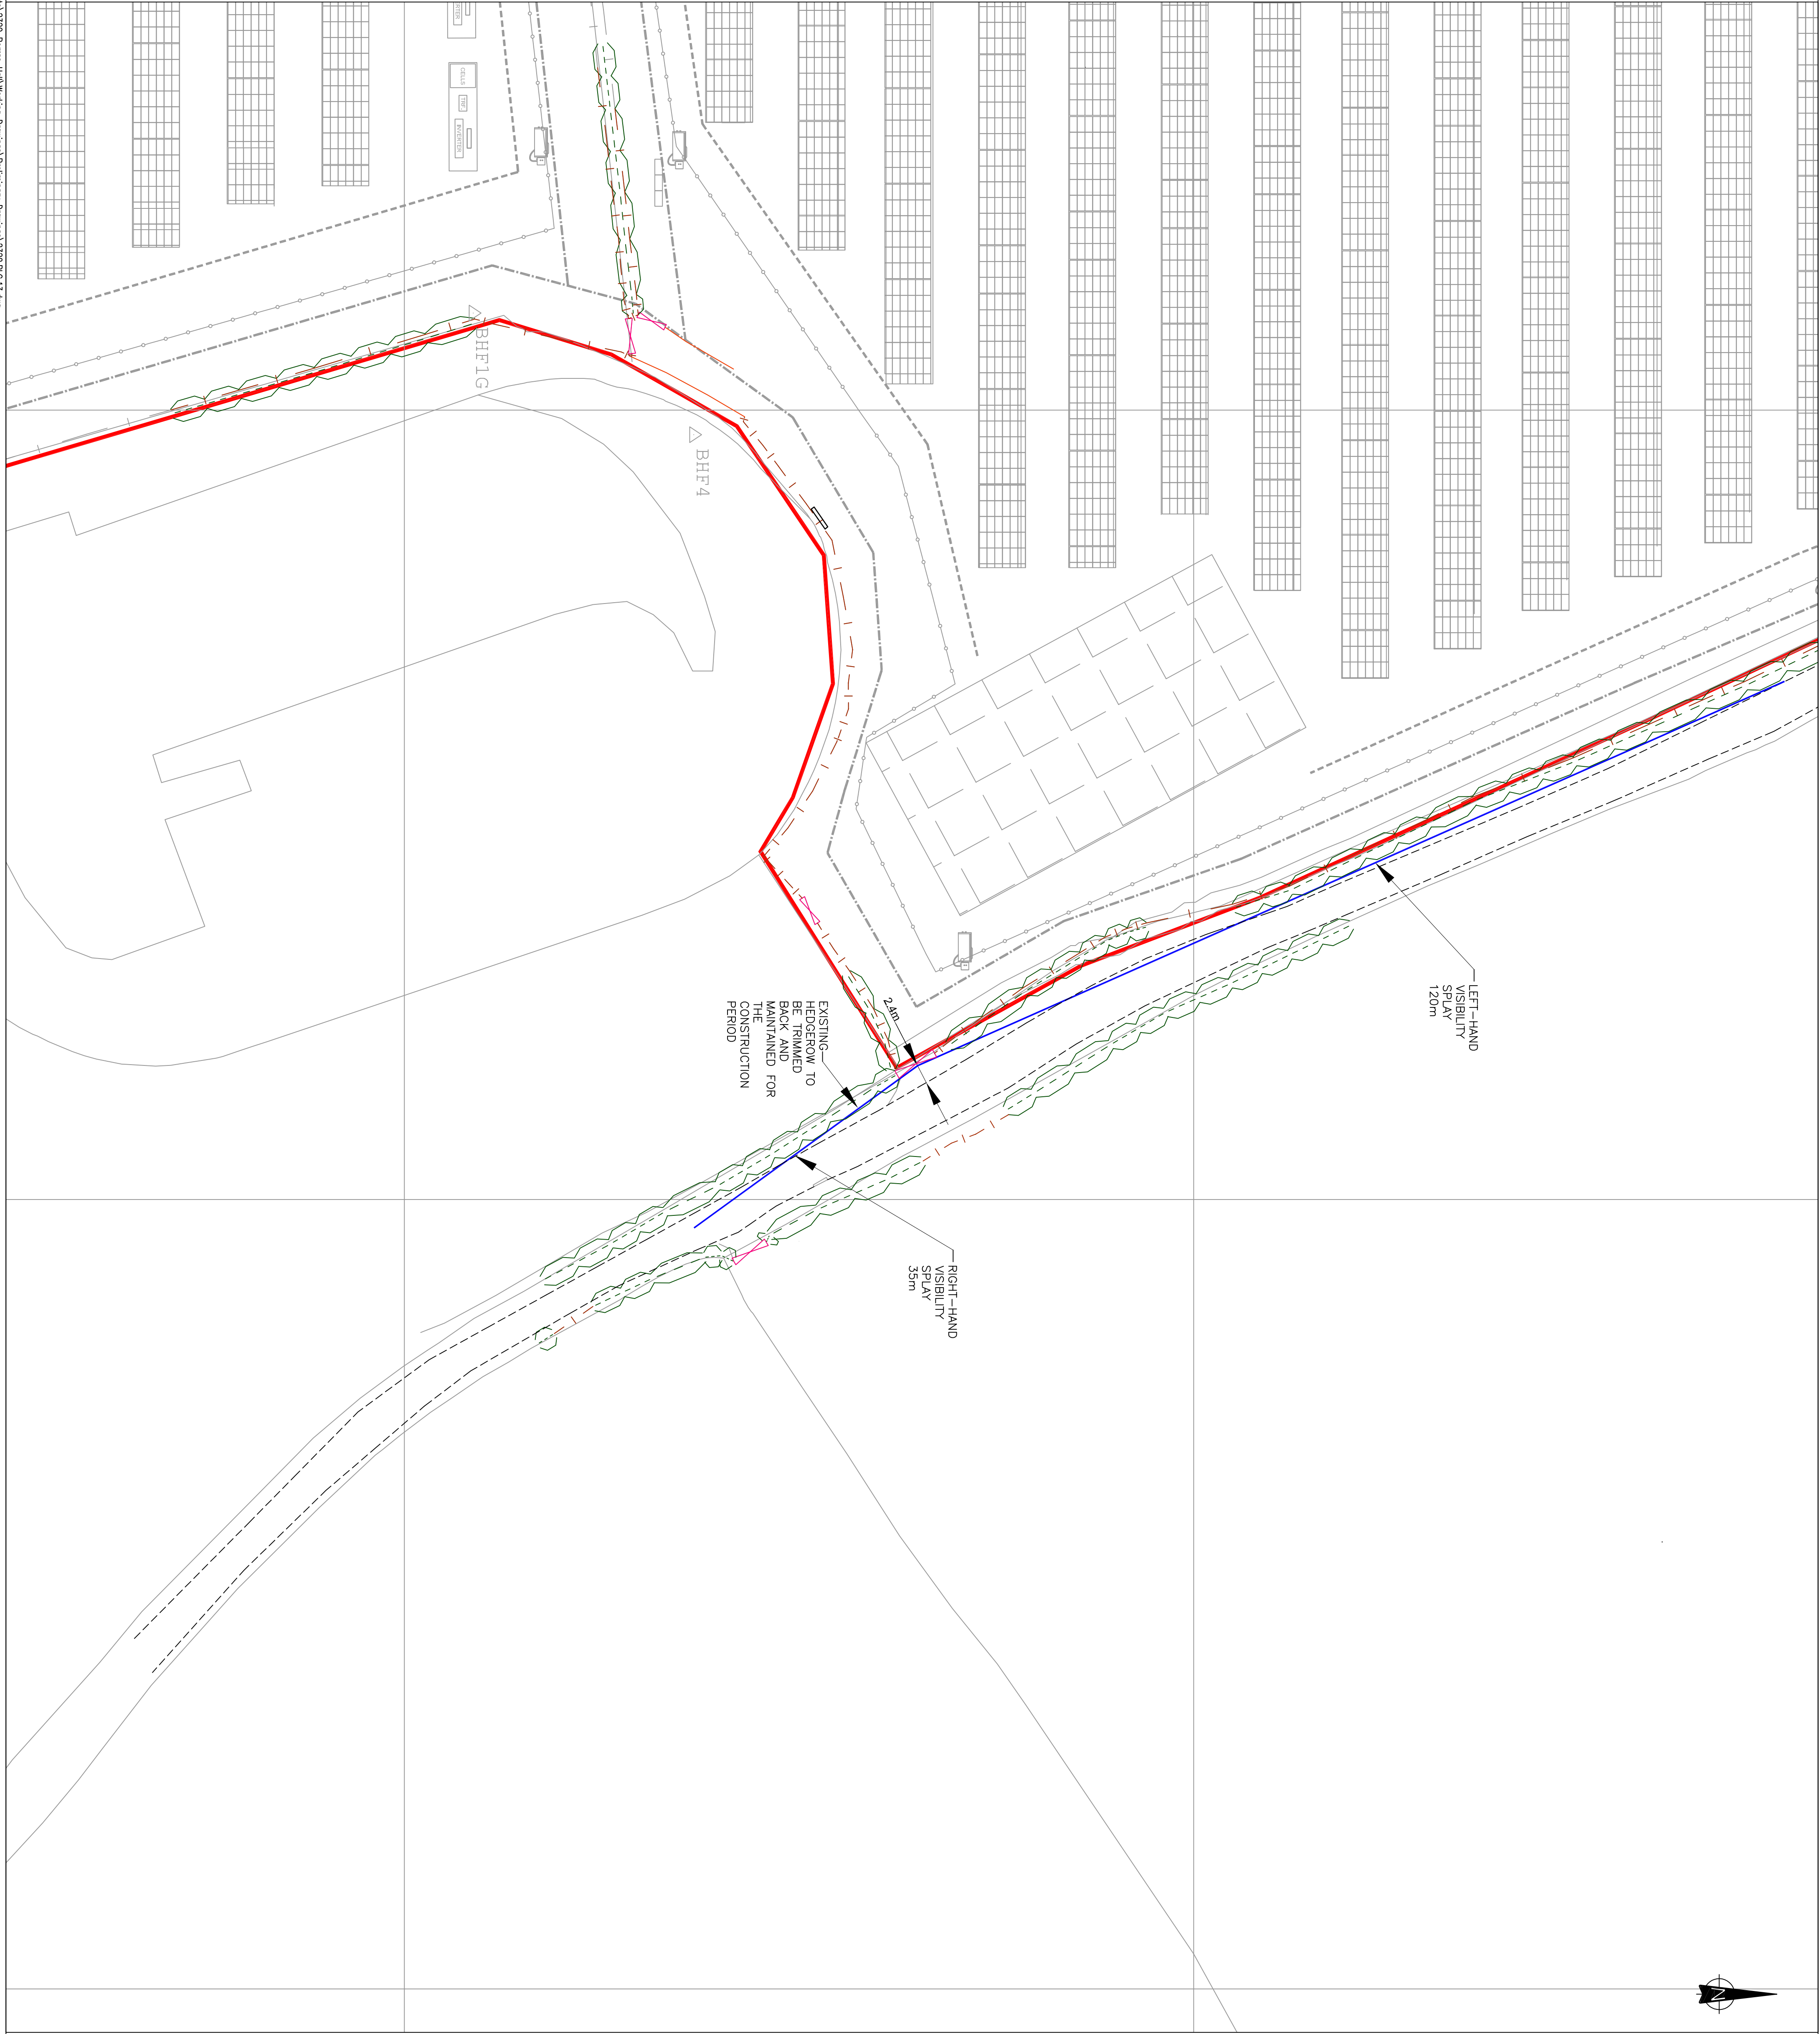


- NOTES
- PLANNING APPLICATION BOUNDARY
 - VISIBILITY SPLAYS
 - EDGE OF HIGHWAY
 - EXISTING HEDGEROW
 - EXISTING STOCK PROOF FENCE

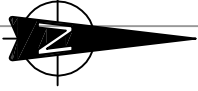

REV	MODIFICATIONS	BY	RE	AP	DATE
-----	---------------	----	----	----	------

EARTHWORM ENERGY
PLC Ltd

BORRAS HALL PROPOSED
SOLAR PV ARRAY

VISIBILITY SPLAYS

DRAWN BY	FWG	DATE	27/11/2015
REVIEWED BY	JC	SCALE @ A1	1:4000
AUTHORISED BY	HJ	ISSUE	-
DRAWING NUMBER	2320.PLG.13	REVISION	-

