


SCALE - 1:200 @ A3



Phoenix 2 Duo (P2-15w with Elite 6x4 chassis)
 Overall Length 11.200m
 Overall Body Height 3.750m
 Rim Body Ground Clearance 0.304m
 Track Width 2.500m
 Lock to Lock Time 4.005m
 Kerb to Kerb Turning Radius 9.500m

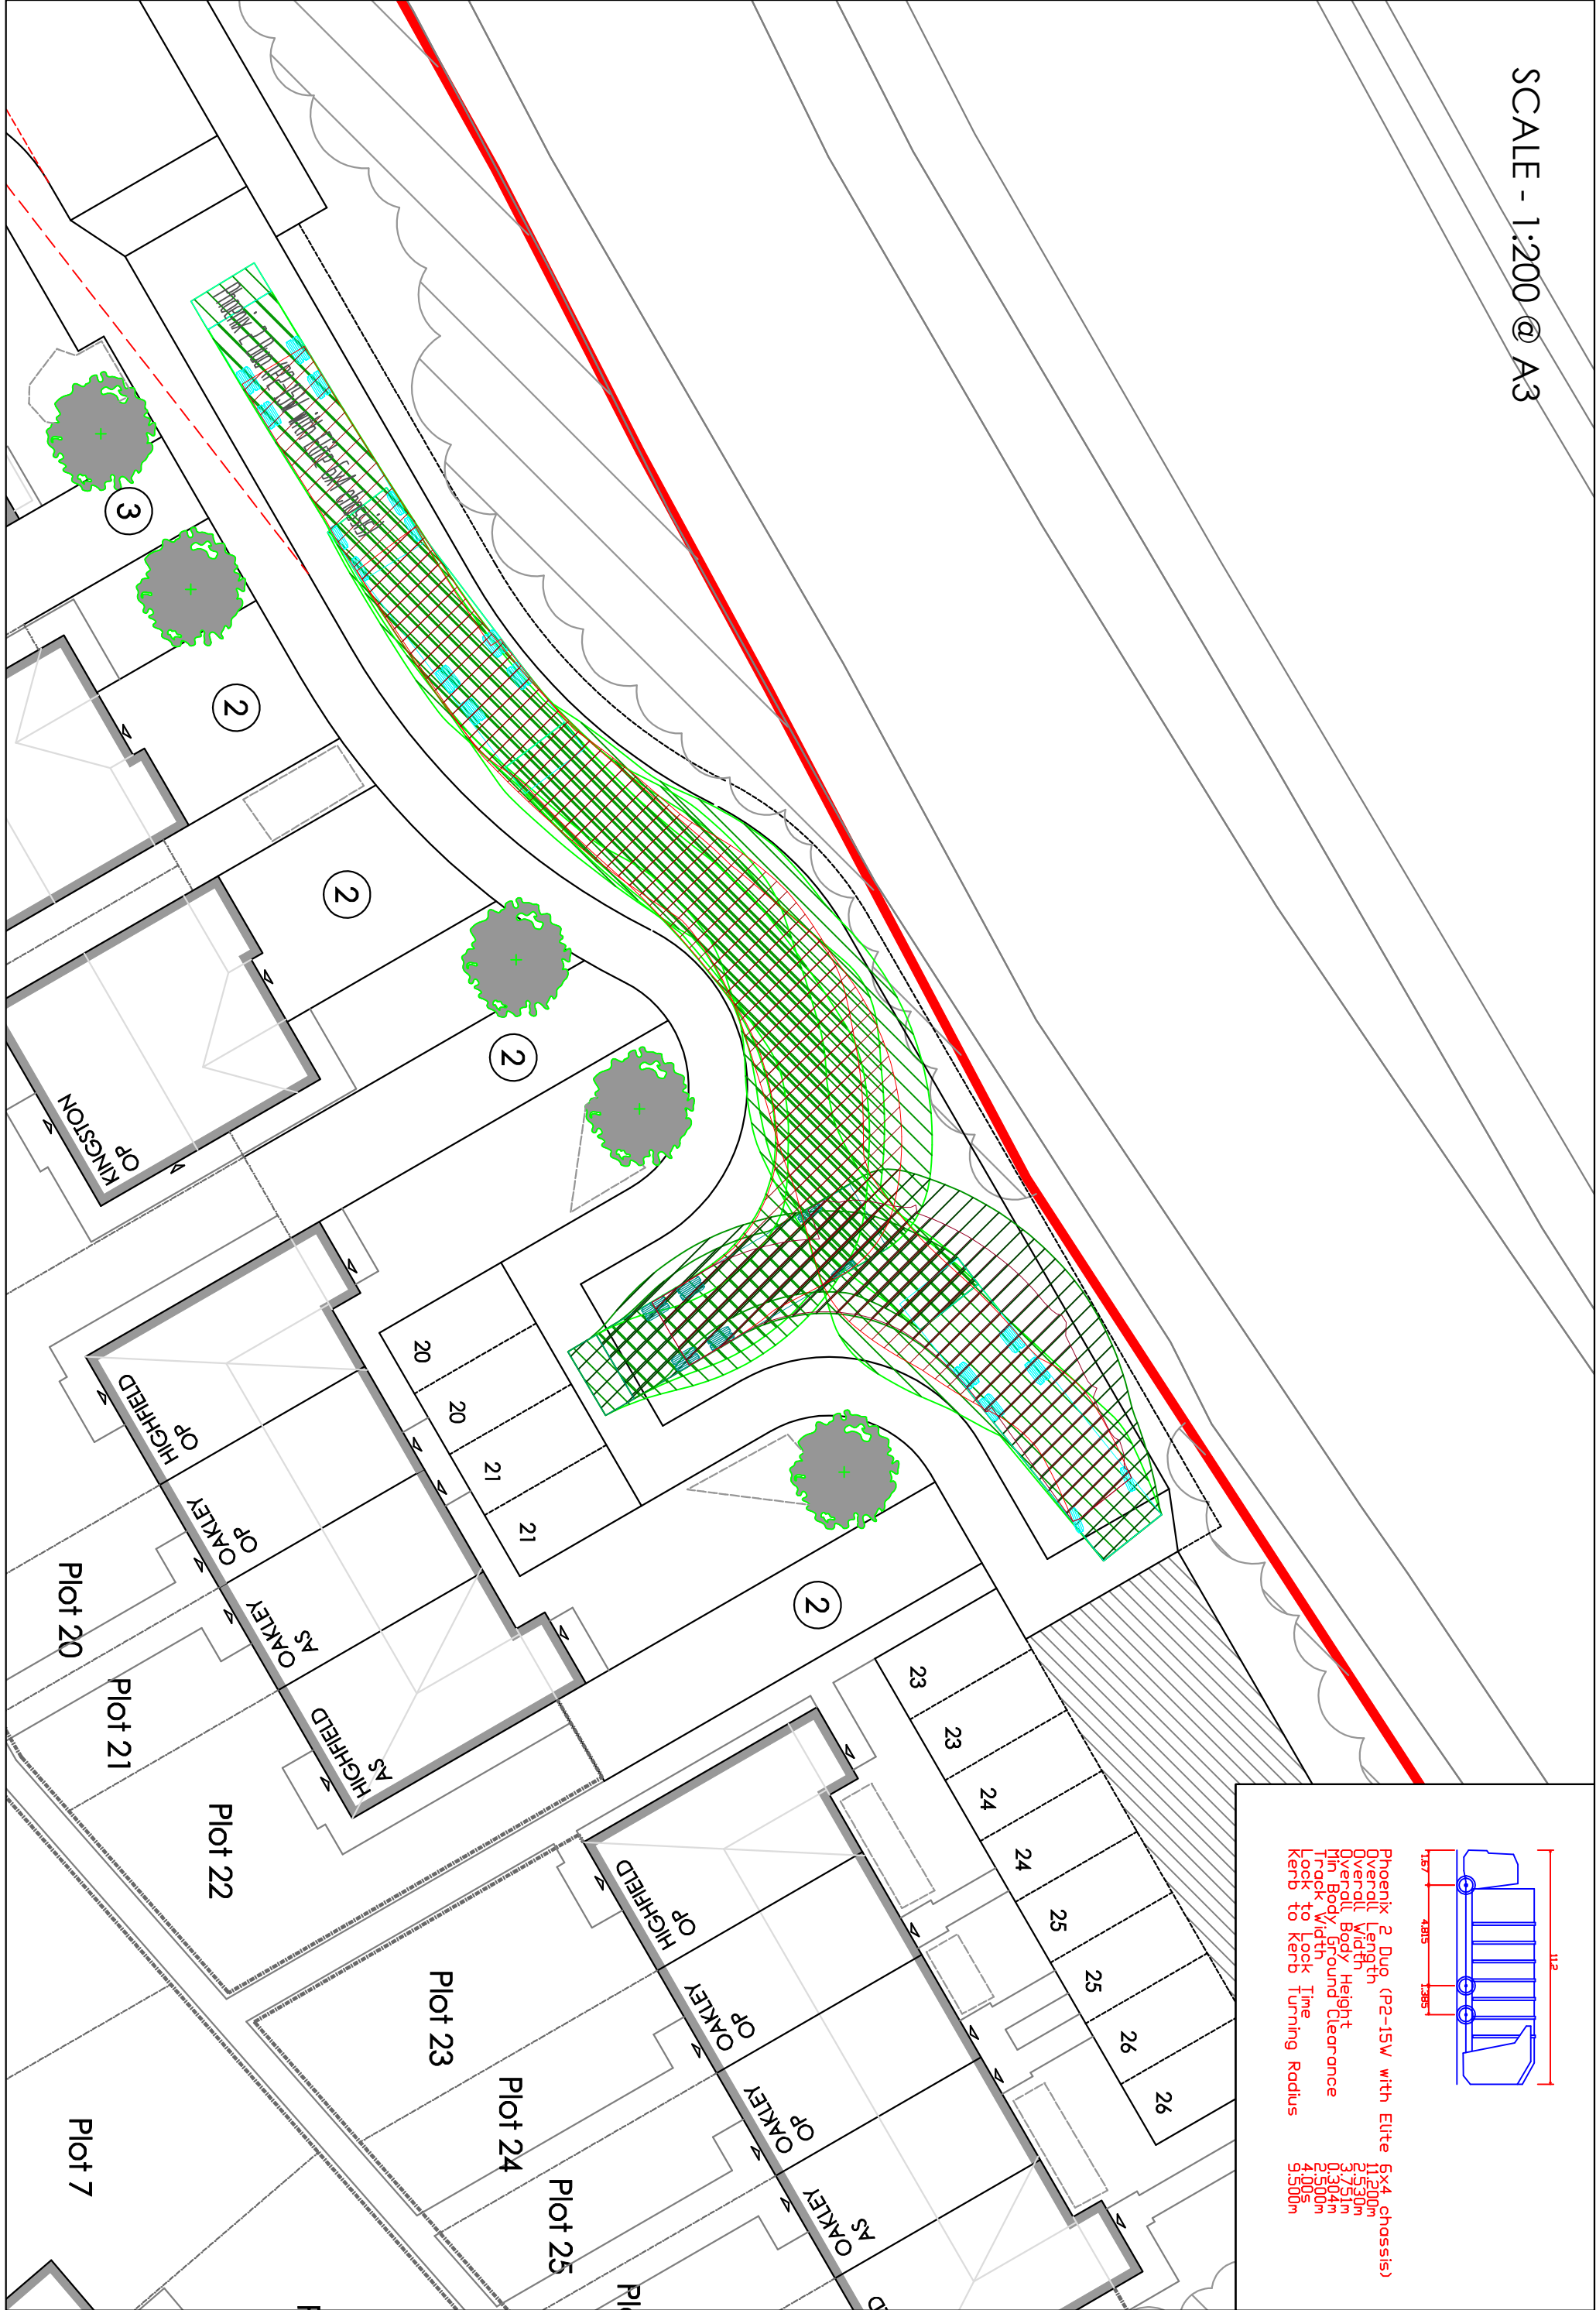

SCALE - 1:200 @ A3



Phoenix 2 Duo (P2-15w with Elite 6x4 chassis)
 Overall Length 11.200m
 Rim Body Ground Clearance 0.304m
 Track Width 2.500m
 Lock to Lock Time 4.005s
 Kerb to Kerb Turning Radius 9.500m