


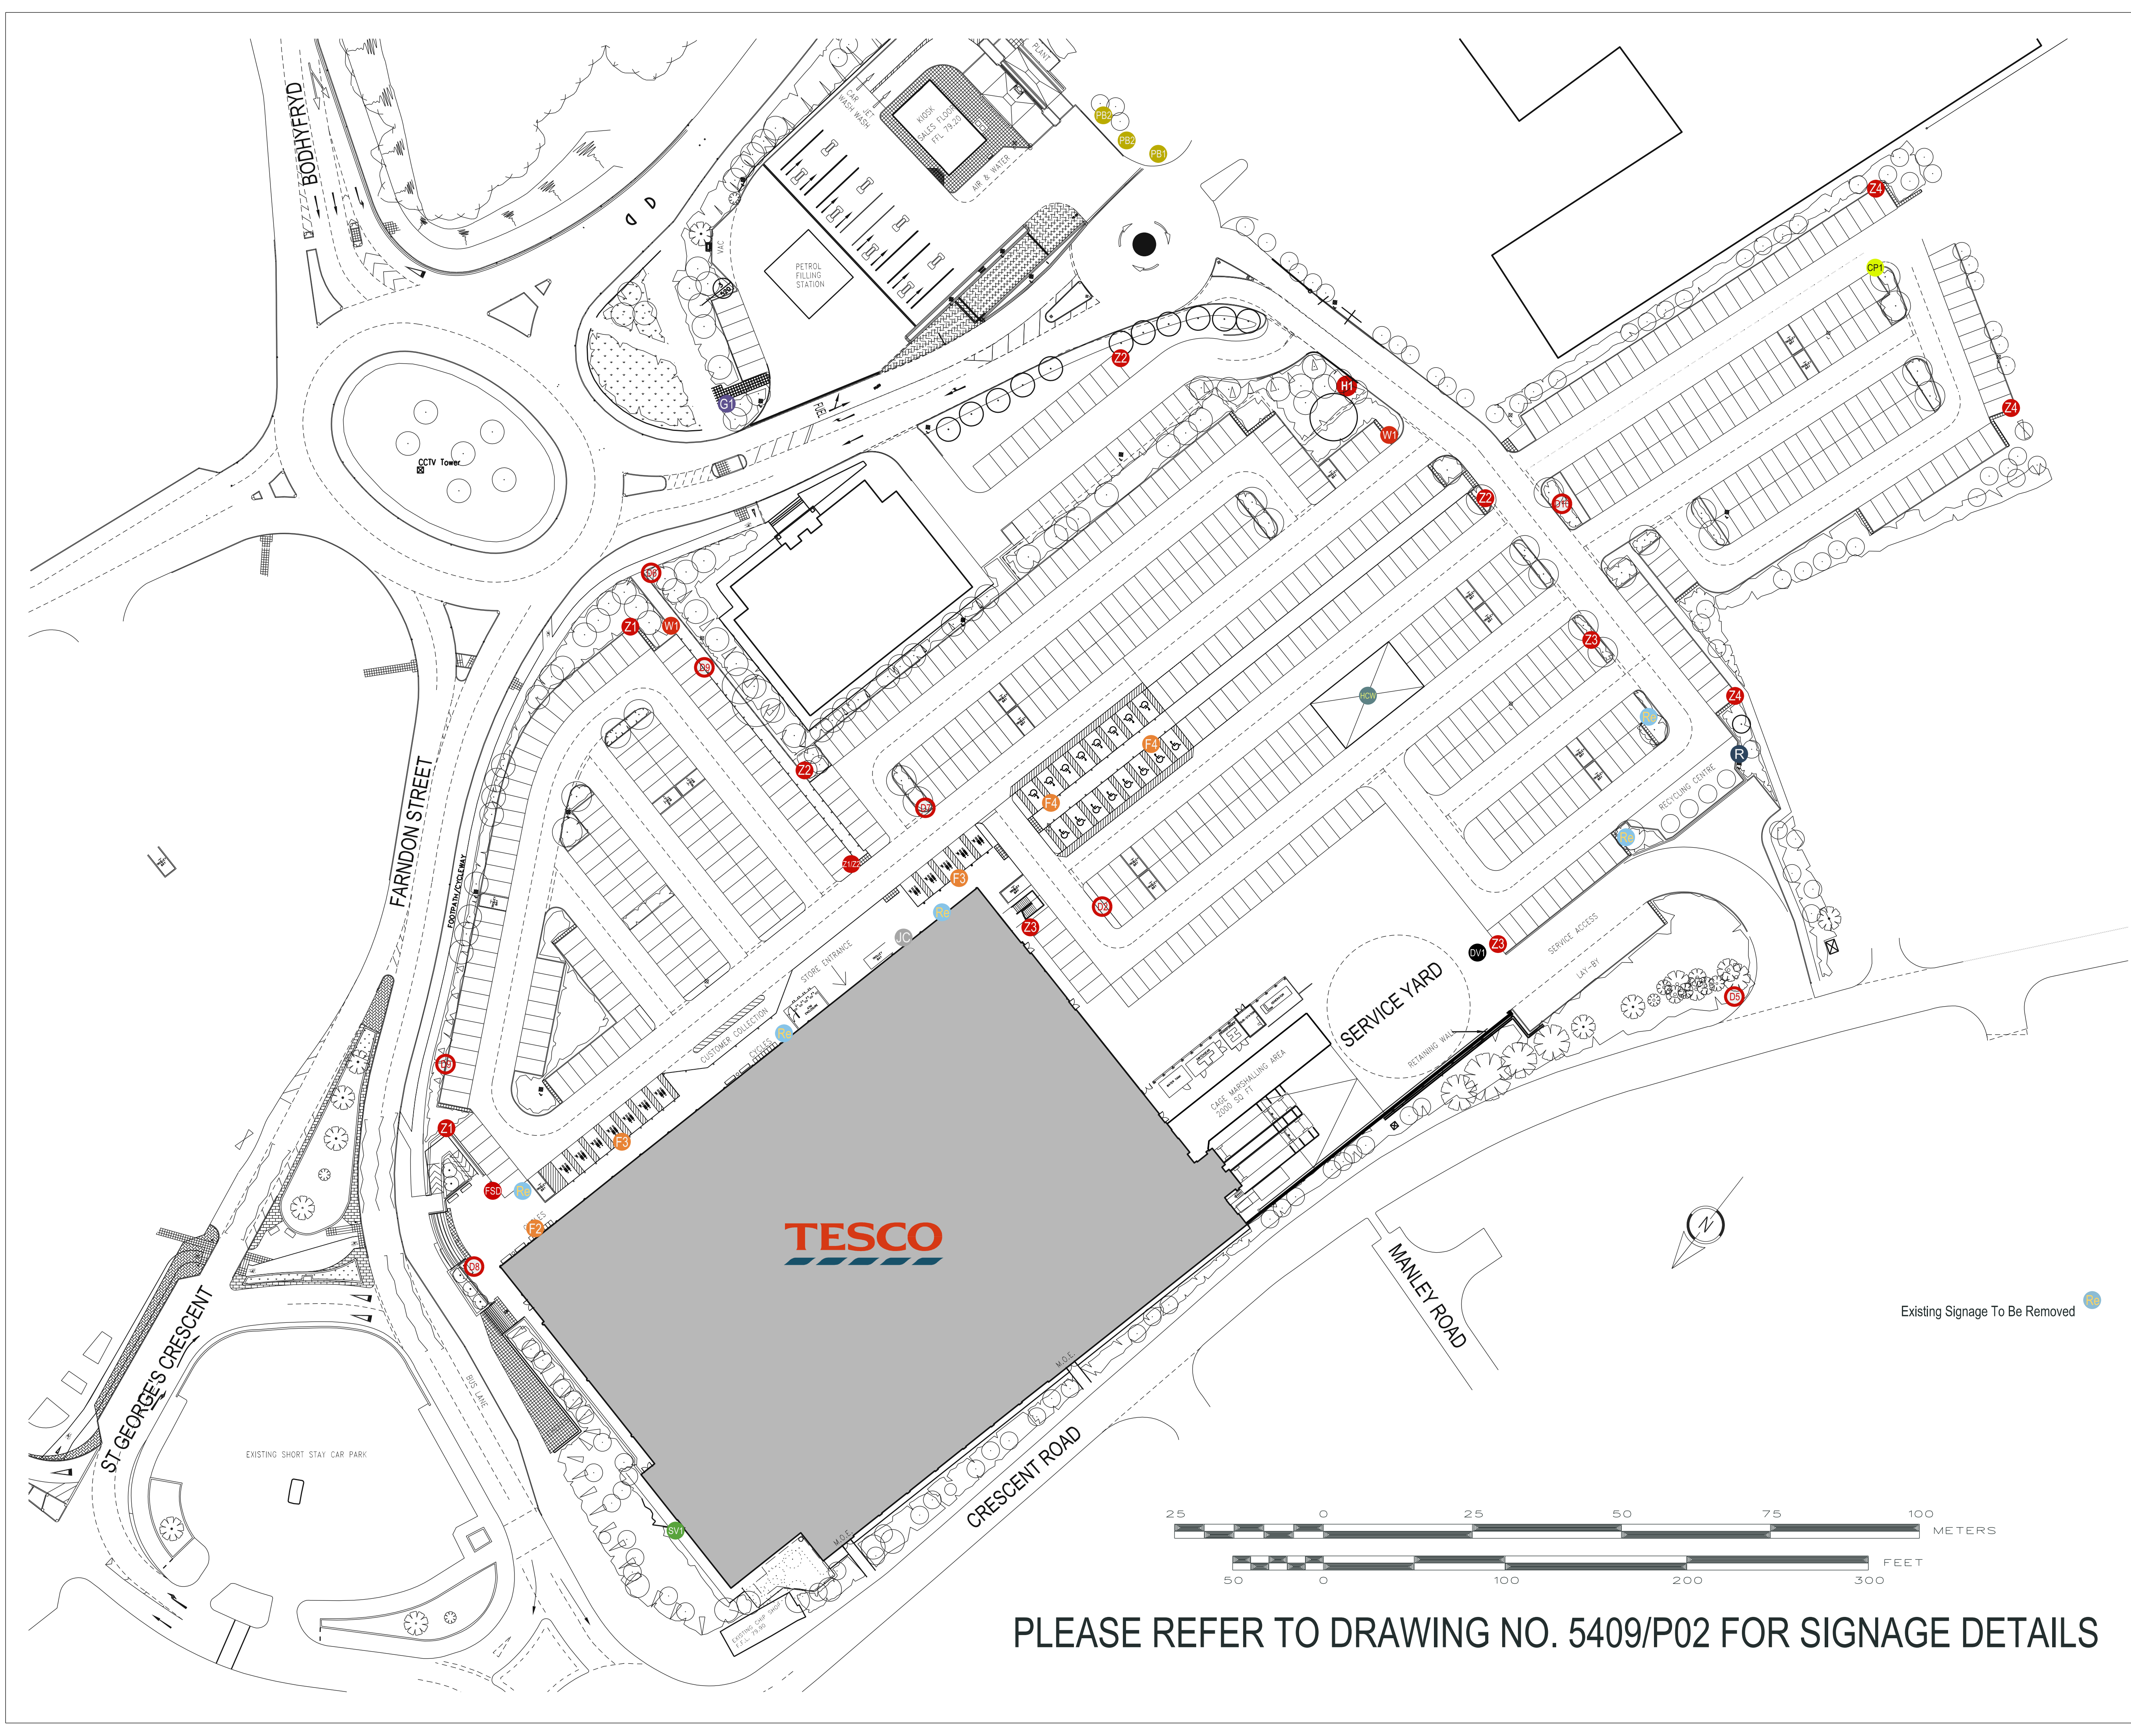

PLEASE REFER TO DRAWING NO. 5409/P02 FOR SIGNAGE DETAILS

Architects are to be notified of any discrepancies.
Contractors must check all dimensions on site.
This drawing is subject to copyright laws and is for use on this project only.
This drawing is to be used solely for the information as titled only.
For other information refer to the latest revision of any cross referenced drawings.
To be read in conjunction with relevant design standards/protocols

#	16/04/2014	First Issue		RC	MA
Rev	Date	Description	Amendments	Dm	Ckd

Status: Planning

Client:



Project name:

Wrexham

Project address:

Crescent Road

Drawing Title:

Proposed Site Signage

Job No:	Drp No:	Revision:
5409	P01	-
Date:	Scale:	Sheet size:
16/04/2014	1:500	A1

Craven Lodge
37 Victoria Avenue
Harrogate
North Yorkshire
HG1 5PX

Tel: +44(0) 1423 531 100
Fax: +44(0) 1423 531 449
Web: www.smithsmalley.co.uk
Email: admin@smithsmalley.co.uk

Chartered Practice

INVESTOR IN PEOPLE

CONSTRUCTIONline