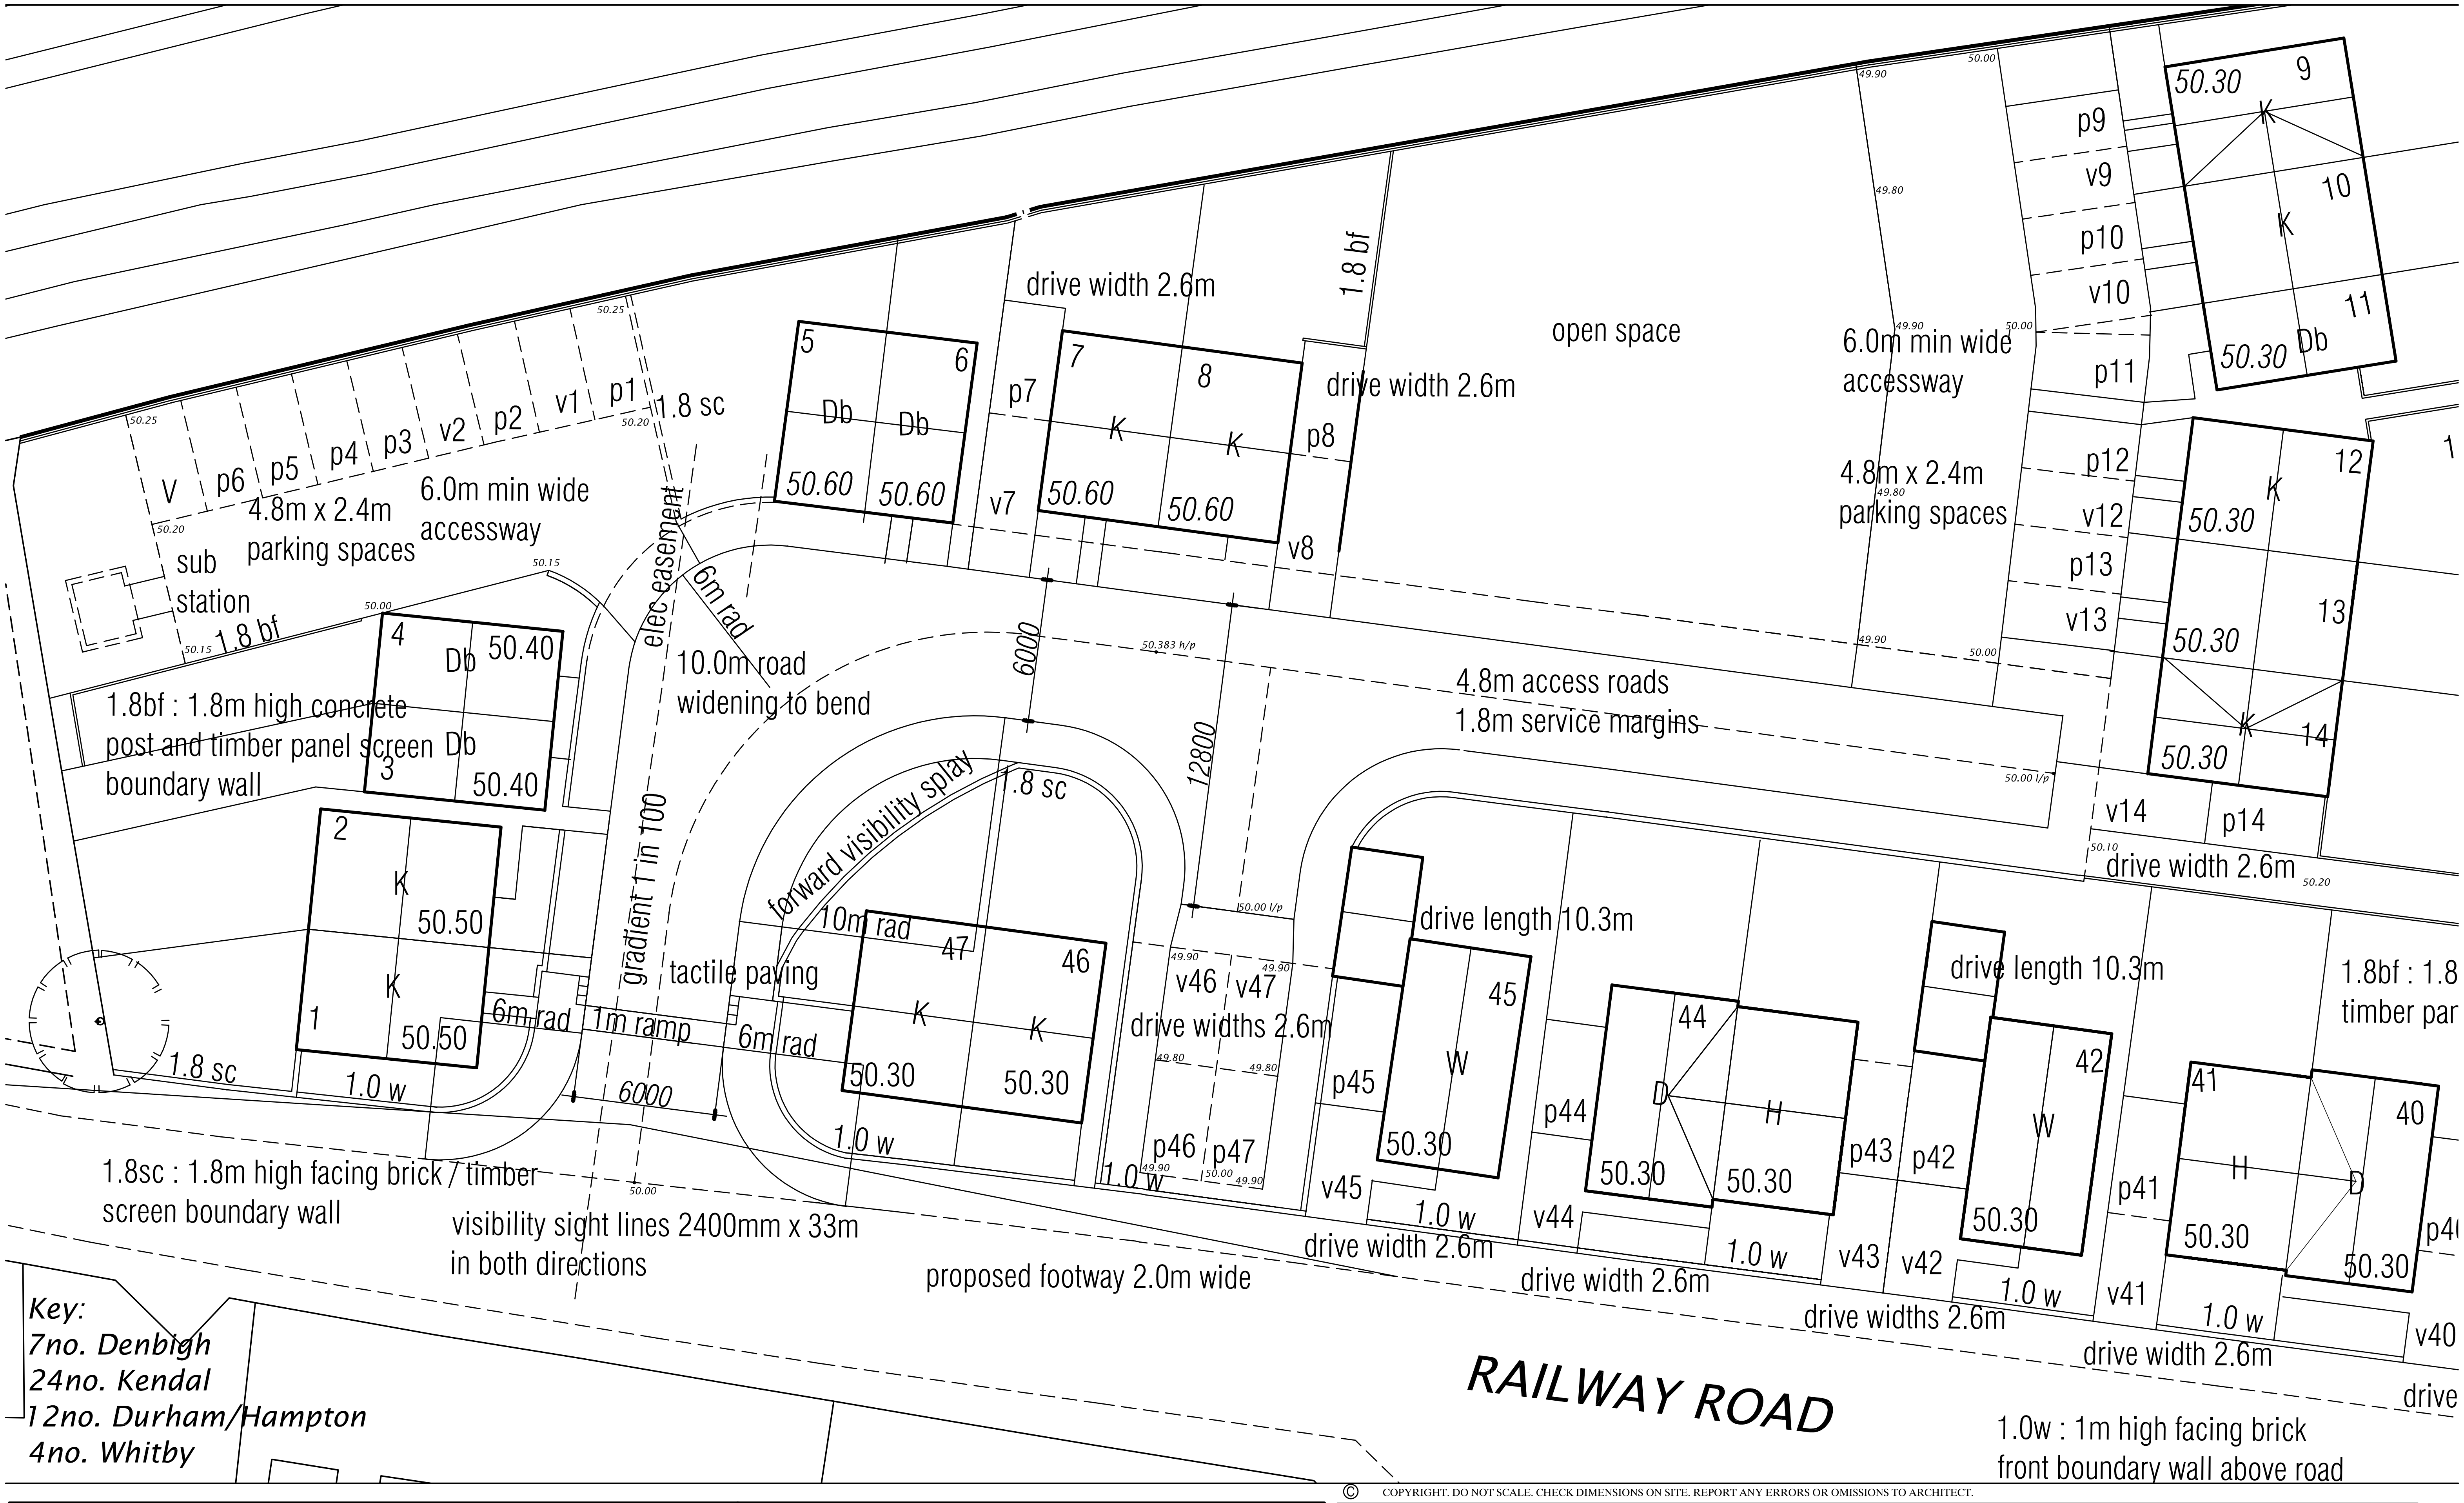

Key:
7no. Denbigh
24no. Kendal
12no. Durham/Hampton
4no. Whitby

A : 17 10 13 planning/highway amendments
B: 23 10 13 planning/highway amendments
C: 13 11 13 planning/highway amendments
D: 14 11 13 planning/highway amendments
E: 15 11 13 planning/highway amendments
F: 18 11 13 planning/highway amendments
G: 17 12 13 sub station position
H: 03 03 14 additional spot levels to cortyards

© COPYRIGHT. DO NOT SCALE. CHECK DIMENSIONS ON SITE. REPORT ANY ERRORS OR OMISSIONS TO ARCHITECT.

Parry Davies Architects. Chartered Architects.

PROJECT TITLE	DATE	SCALE	DRWN	CHK
Land at Railway Road, Wrexham	SEPT 2013	1:500 @ A3	RSG	

DRWG. TITLE.	DRWG. NOS.	REV
ROADS AND FENCES - PHASE 1	*12.5407/ D1*	*H*

Barclays Buildings, High Street, St Asaph, LL17 ORF Tel: 01745 585517 Fax: 01745 582162. E-mail: PDPArchitects@aol.com