


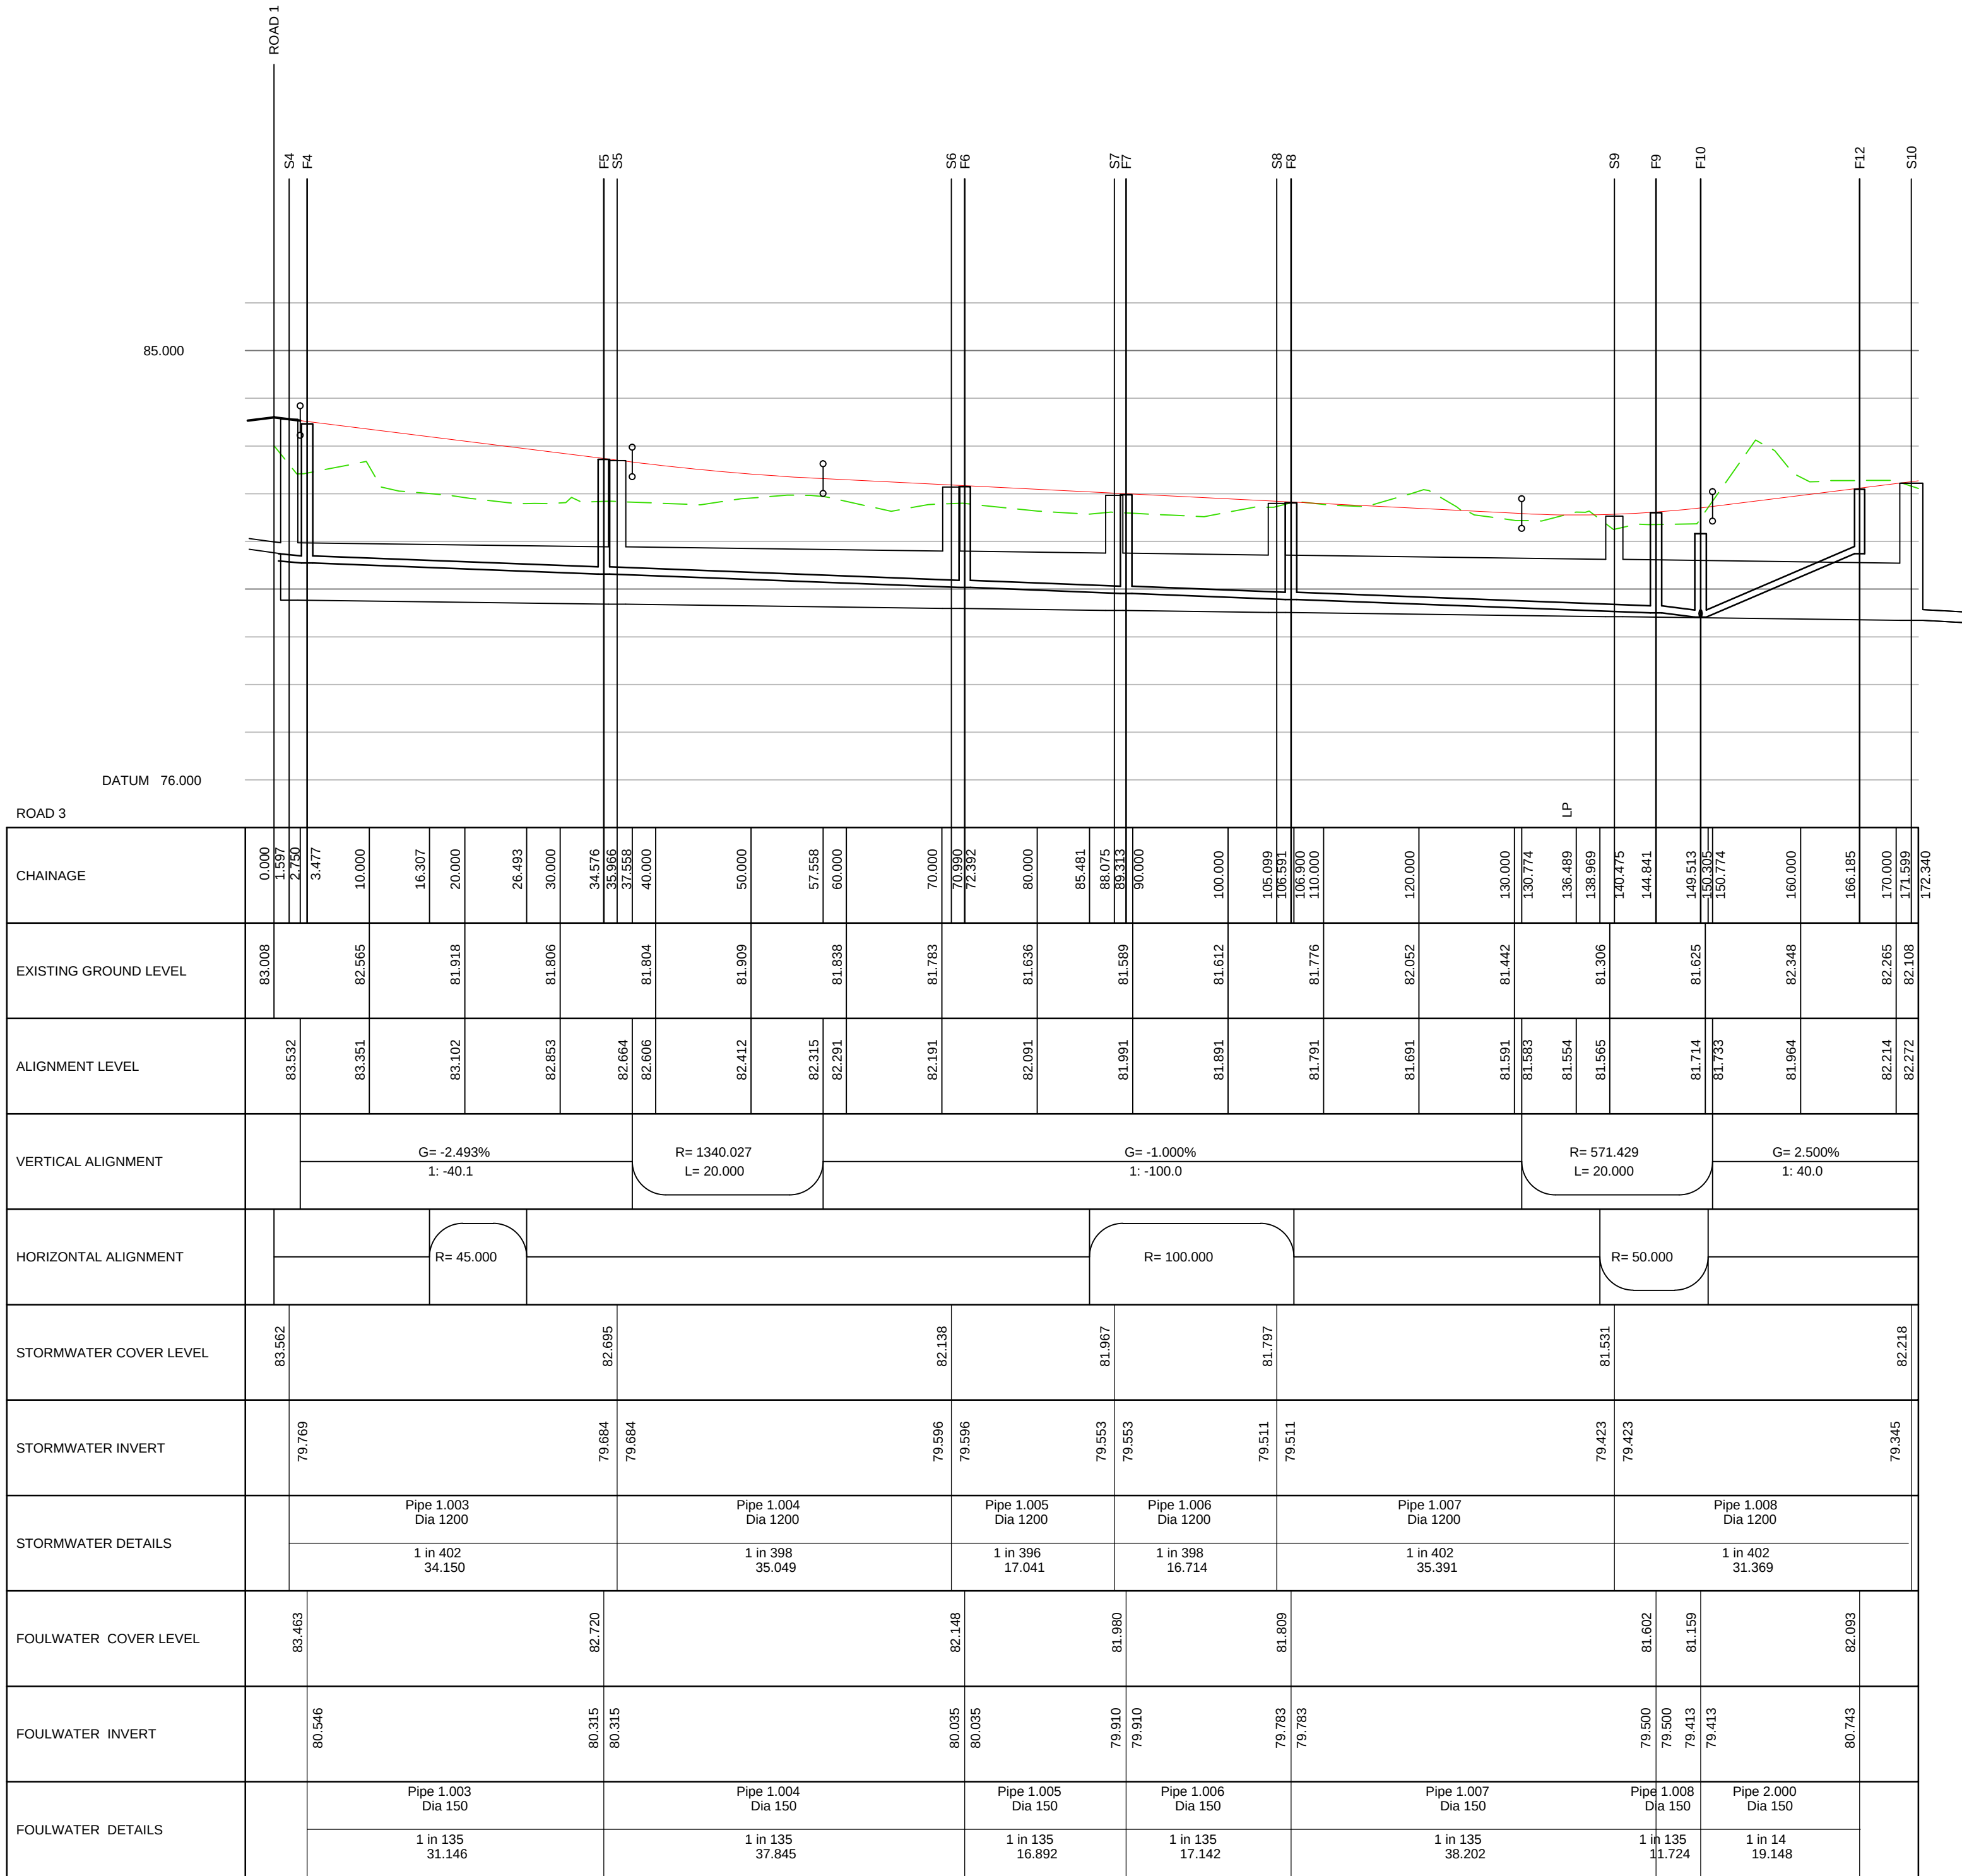

Revision Details

By

Check

Date

Suffix

Drawing Number

J01195/A1/008

Revision

LAND AT NEWBRIDGE
BRITISH LEGION
FFORD KAYTON LL143RB

Drawing Title

ROAD AND DRAINAGE
LONGITUDINAL SECTION
SHEET 2 OF 3

Scale at A1
1:500

Detailed

Approved
James Mew's

Drawn
NJC

Tech Chk
JJM

Det Chk

Date
29.29.2013

www.jnmengineering.co.uk

84 Lloyds Head, Jackfield
Ironbridge, TF8 7LZ.
Tel: 01952 885767
info@jnmengineering.co.uk
Company Registration Number: 05782540