


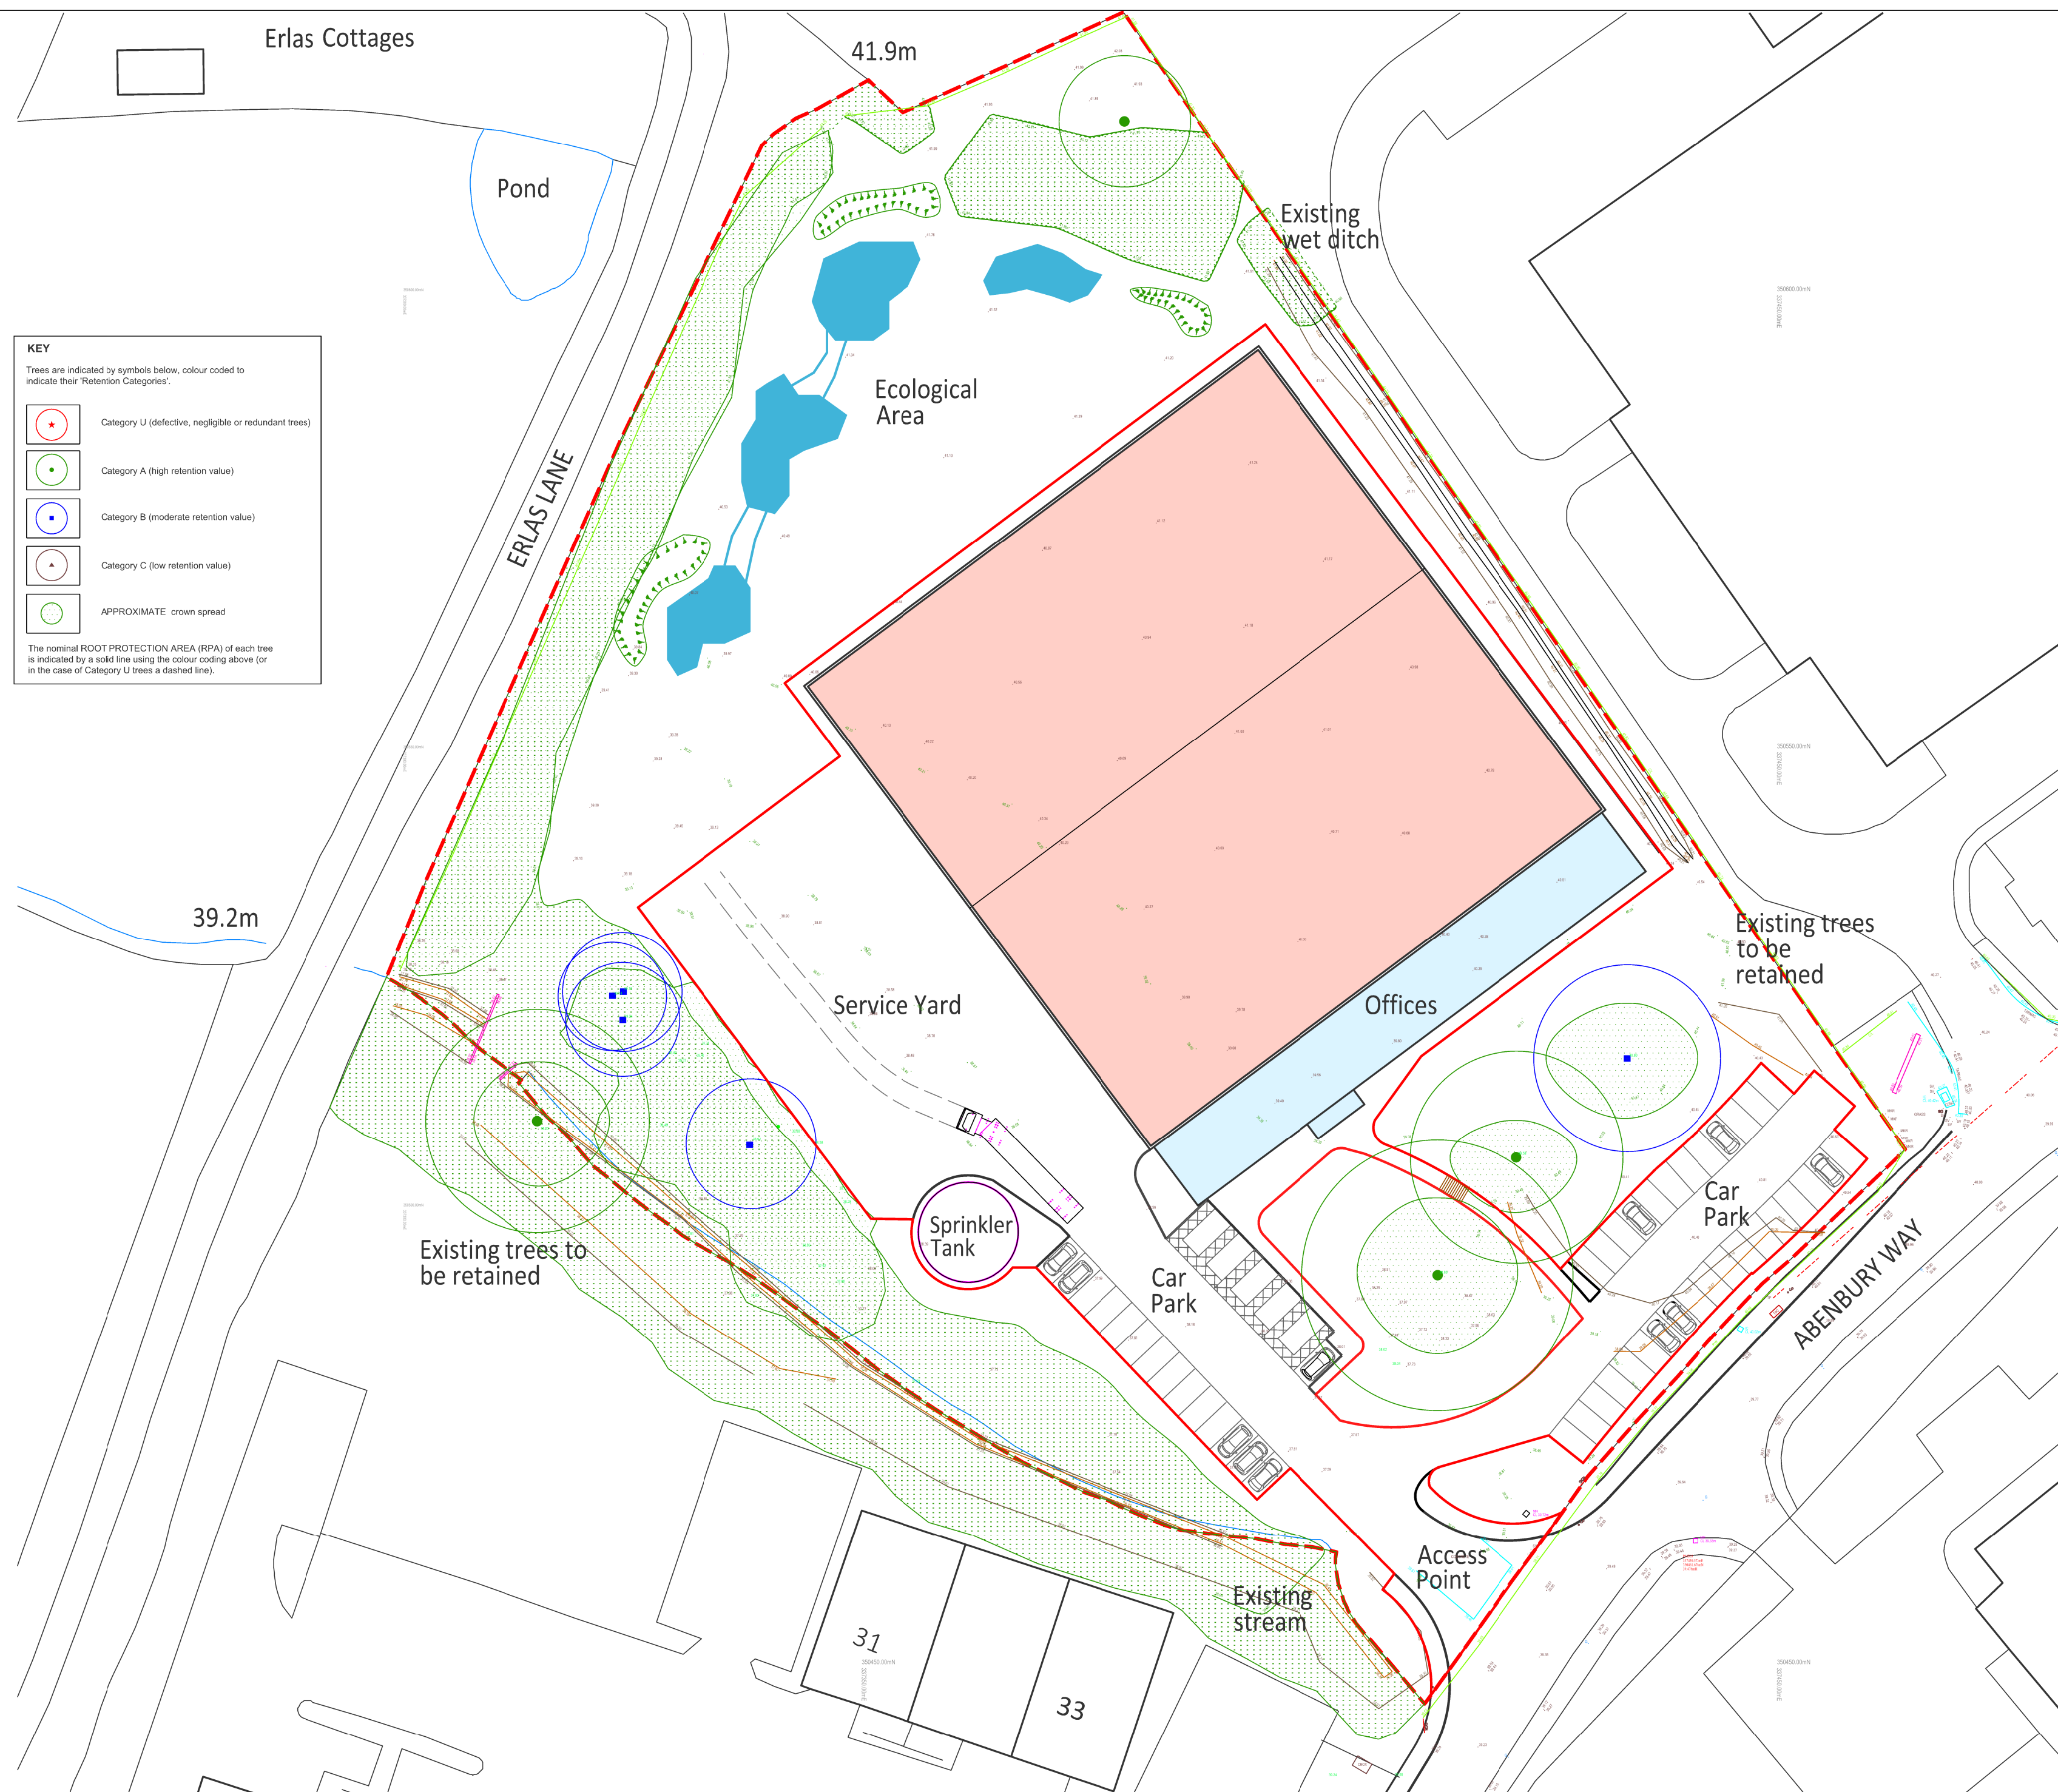

1. Contractor to verify all dimensions and check level datums on site
2. All of the designs are the sole property of TACP Architects Ltd and may not be used without their written agreement
3. All prints, specifications and their copyright are the property of TACP Architects Ltd
4. Do not scale off drawings
5. All dimensions shall be checked on site before commencement of shop drawings, manufacture and all discrepancies must be reported to TACP Architects Ltd

50 car park spaces, including 5 disabled bays

[illegible][illegible]

Welsh Government

Wrexham Industrial Estate Plot C4

Proposed Site Layout

Scale	Date	Drawn By	Checked By	Office
1:500@A2		TS	MG	Wrexham
Job Number		Drawing Number		Revision
13004		GA 01		

Architecture • Interior Design • Healthcare Planning • Conservation • Masterplanning • Sustainable Design

