
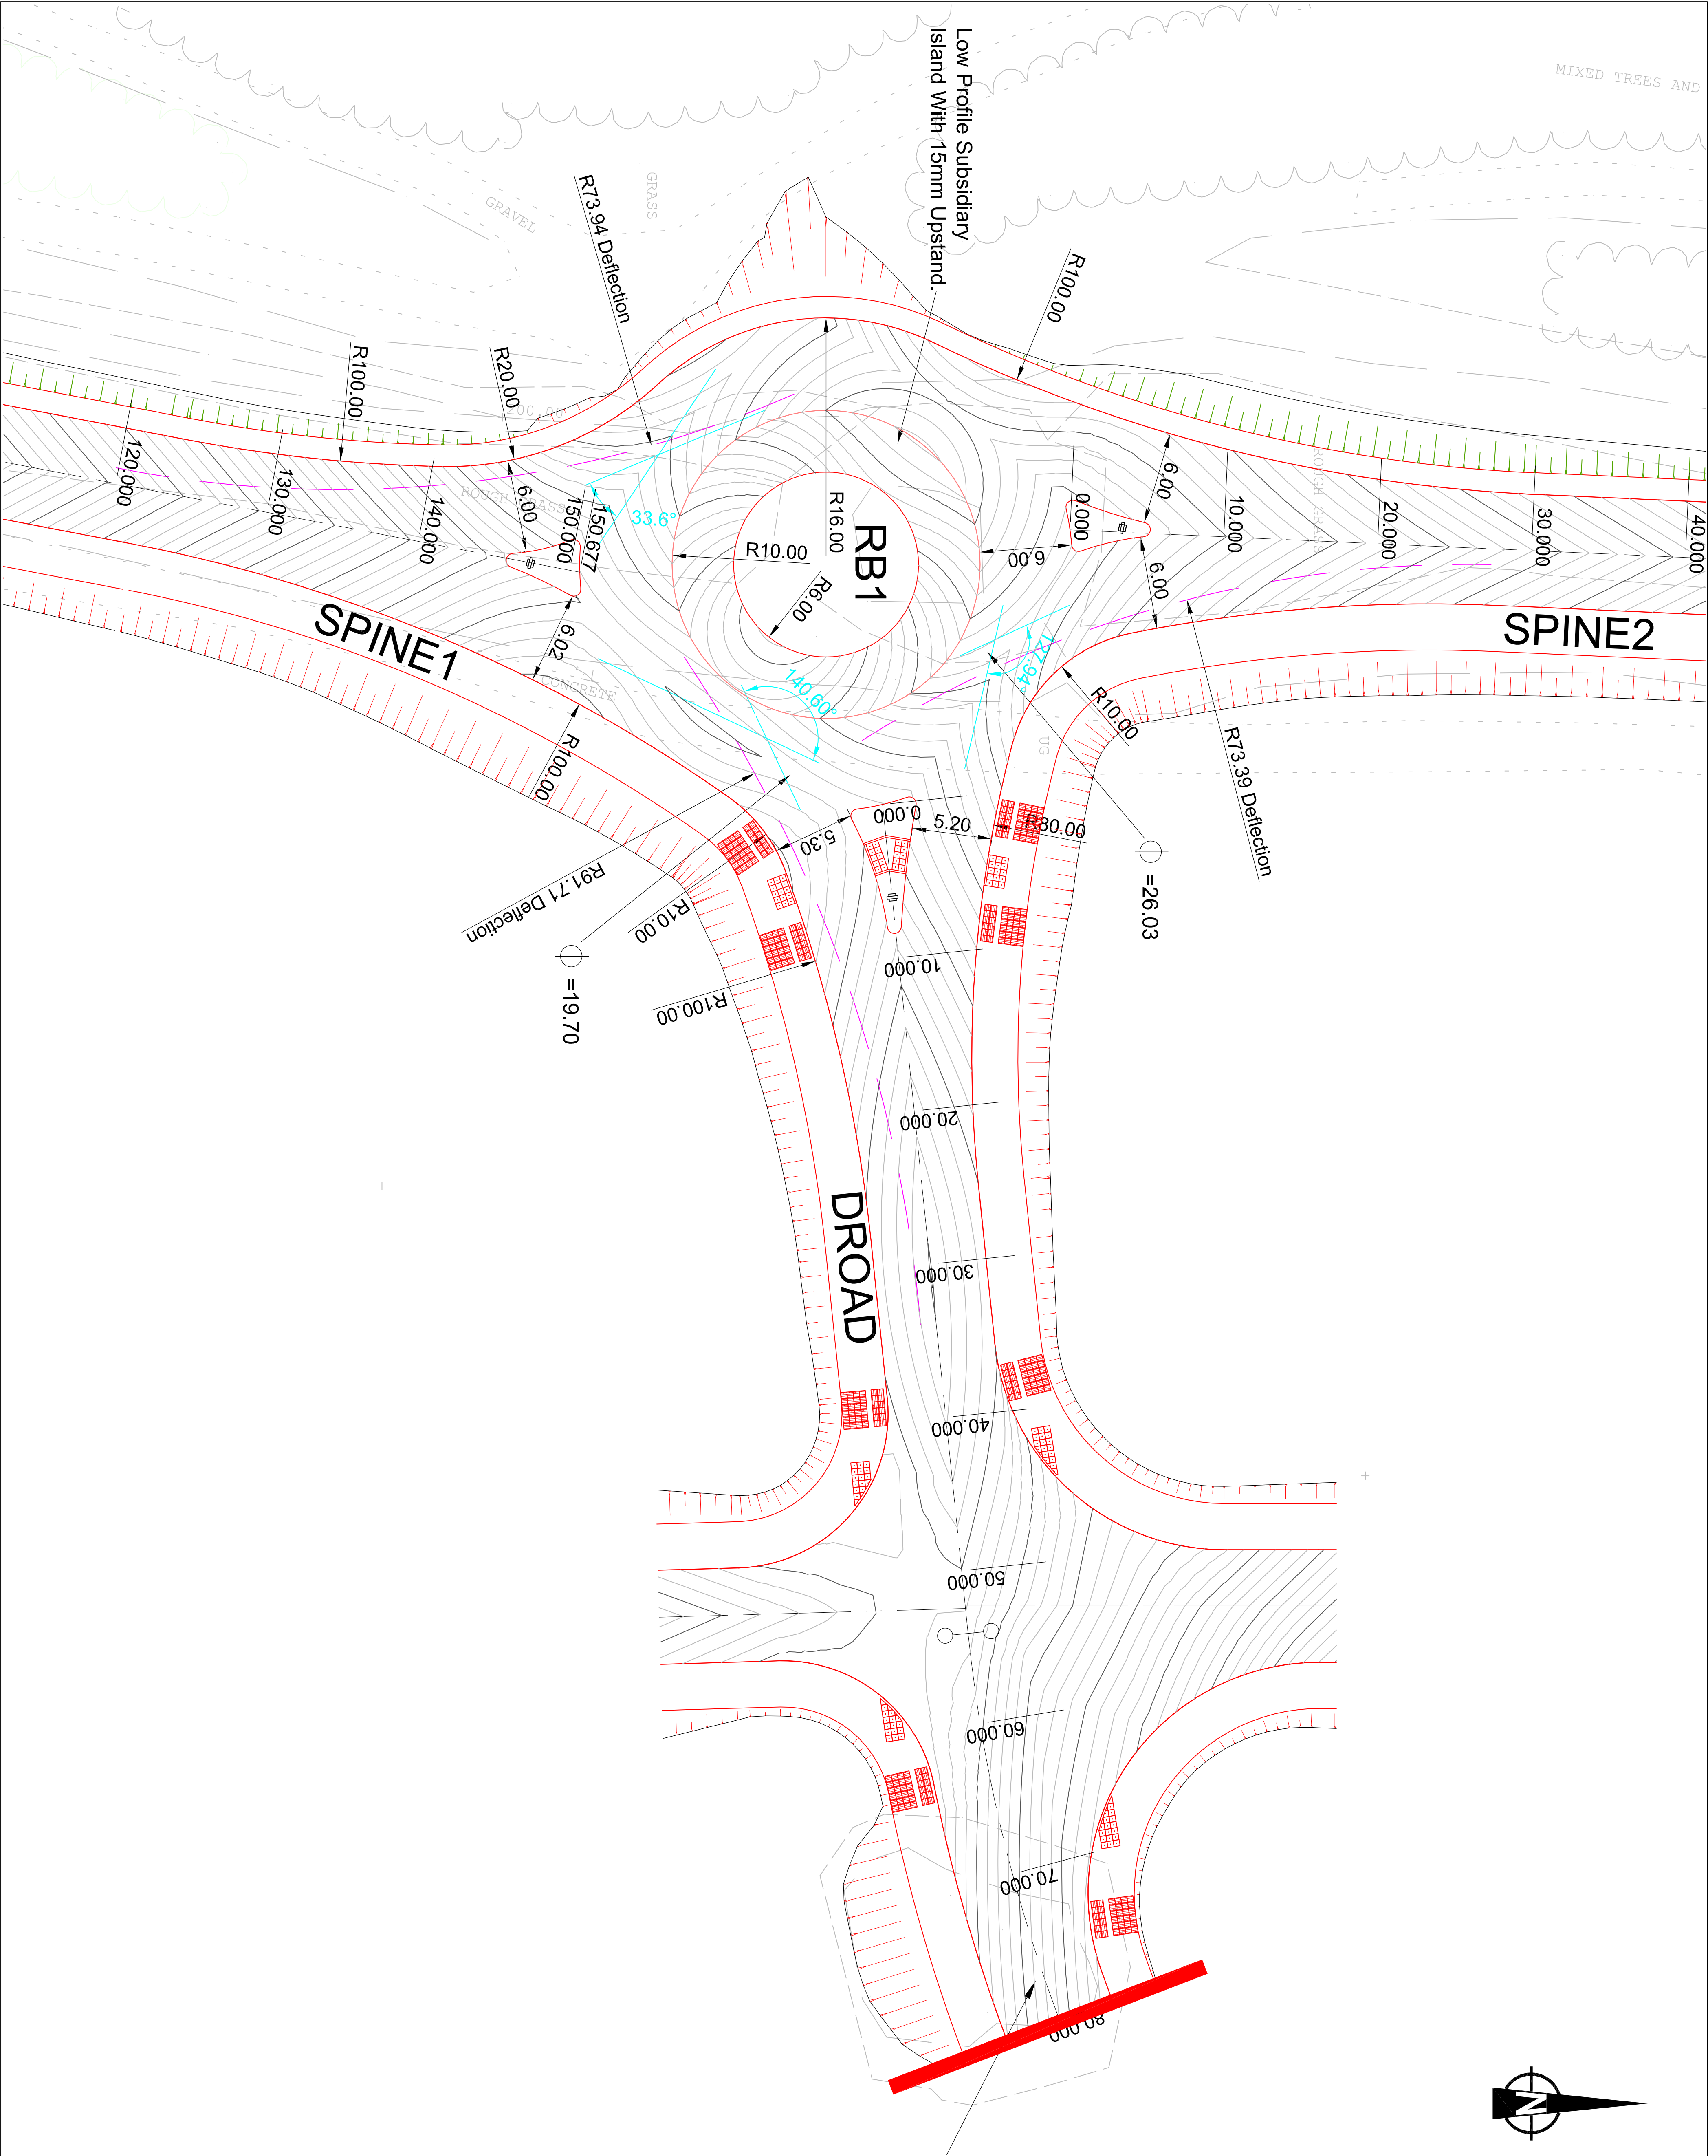


This drawing is for Preliminary purposes only and is subject to amendment during design development. UNDER NO CIRCUMSTANCES MUST THIS DRAWING BE USED FOR CONSTRUCTION PURPOSES

NOTES

1. IF RECEIVED ELECTRONICALLY IT IS THE RECIPIENT'S RESPONSIBILITY TO PRINT TO THE CORRECT SCALE. ONLY WRITTEN DIMENSIONS SHALL BE USED.
2. CONTOURS SHOWN ARE AT 25mm INTERVALS.
3. THIS DRAWING SHOULD BE READ IN CONJUNCTION WITH RELEVANT CORRESPONDING LONGITUDINAL SECTIONS.
4. ADAPTABLE HIGHWAY WORKS ARE TO BE CARRIED OUT IN SPECIFICATION AND APPROVAL..
5. VISIBILITY ENVELOPES ARE TO BE KEPT FREE FROM STREET FURNITURE AND LANDSCAPING. ALL LAND WITHIN VISIBILITY ENVELOPES IS TO BE DEDICATED AS HIGHWAY LAND.

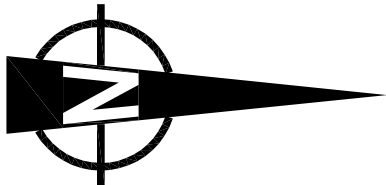

DRAWING UPDATED TO URS BORGER AND JOB ADDED, DRAWING REVISED TO SHOW PHASE 1 ONLY (TD ROAD REMOVED)	S/C/D/E/H	12.02.14	D	
PROPOSED HIGHWAY WORKS REMOVED AND ADAPTABLE HIGHWAY WORKS ADDED TO INCREASE WIDTH OF SPILLER ISLANDS TO ACCOMMODATE PEDESTRIANS, CYCLIST PAVING AND GEOMETRY REVISIONS	S/C/D/E/H	20.05.12	C	
AMENDED IN ACCORDANCE WITH WREXHAM COUNCIL COMMENTS	S/C/D/E/H	28.11.07	B	
TRACTLE PAVING ADDED	S/C/D/E/H	18.04.07	A	
Revision Details	By	Check	Date	Scale

Drawing Status
P - PRELIMINARY

Client
BRYMBO DEVELOPMENTS LTD

Project Title
**BRYMBO DEVELOPMENT
BRYMBO
WREXHAM**

Drawing Title
**ROUNDABOUT 1
GEOMETRY
AND PROPOSED
CONTOURS**

Drawn	Checked	Approved	Date
SJC	GEH		10/12/13
URS Internal Project No.	Stability		
4107923	N/A		
Scale & AT	Zone / Mileage		
1:250	N/A		

This document has been prepared in accordance with the scope of URS's appointment and is not to be used for any other purpose. It is the responsibility of the client to ensure that any use of this document other than for the purposes for which it was prepared and provided. Only written dimensions shall be used.

© URS Infrastructure & Environment UK Limited

URS Infrastructure & Environment UK Limited
3 Pemberton House,
Stafford Court, Stafford Park,
Stafford, Staffordshire, ST16 2NU
Telephone: 01929 225600
Fax: 01929 239560
www.urs.com



Drawing Number
P 47067923/021

Rev
D