
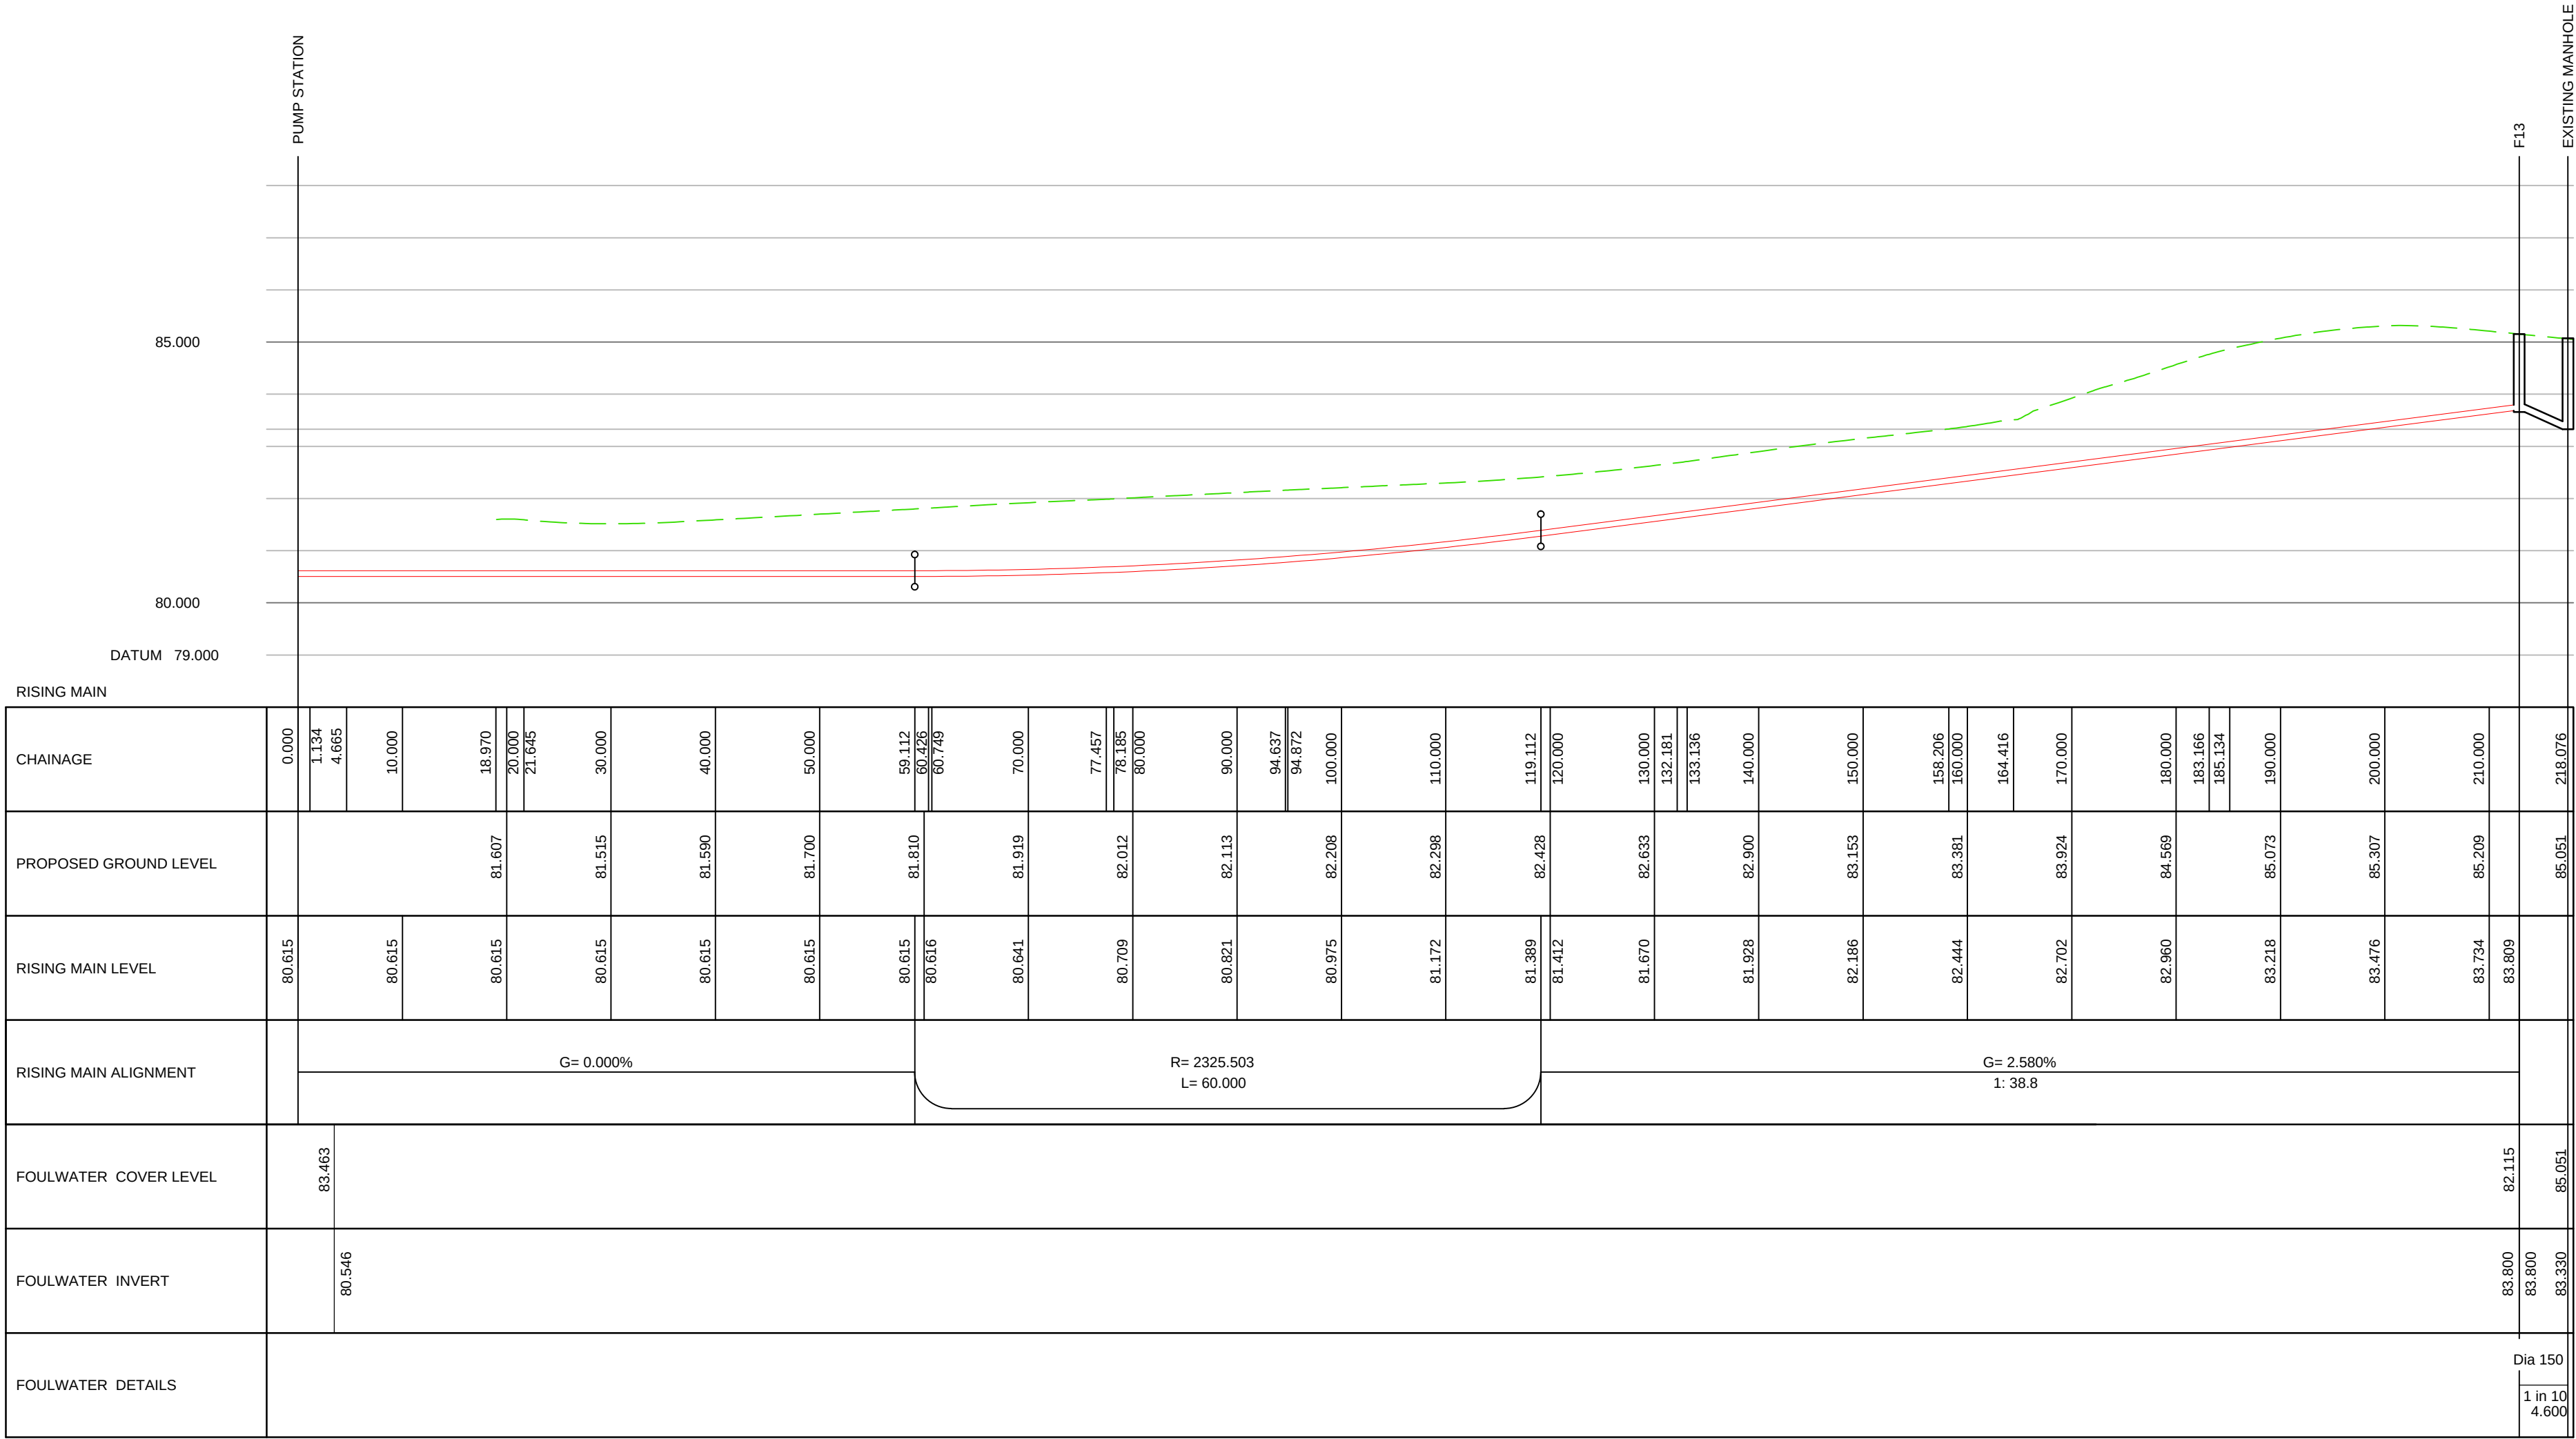


THIS DRAWING MAY BE USED ONLY FOR THE PURPOSE INTENDED AND ONLY WRITTEN DIMENSIONS SHALL BE USED

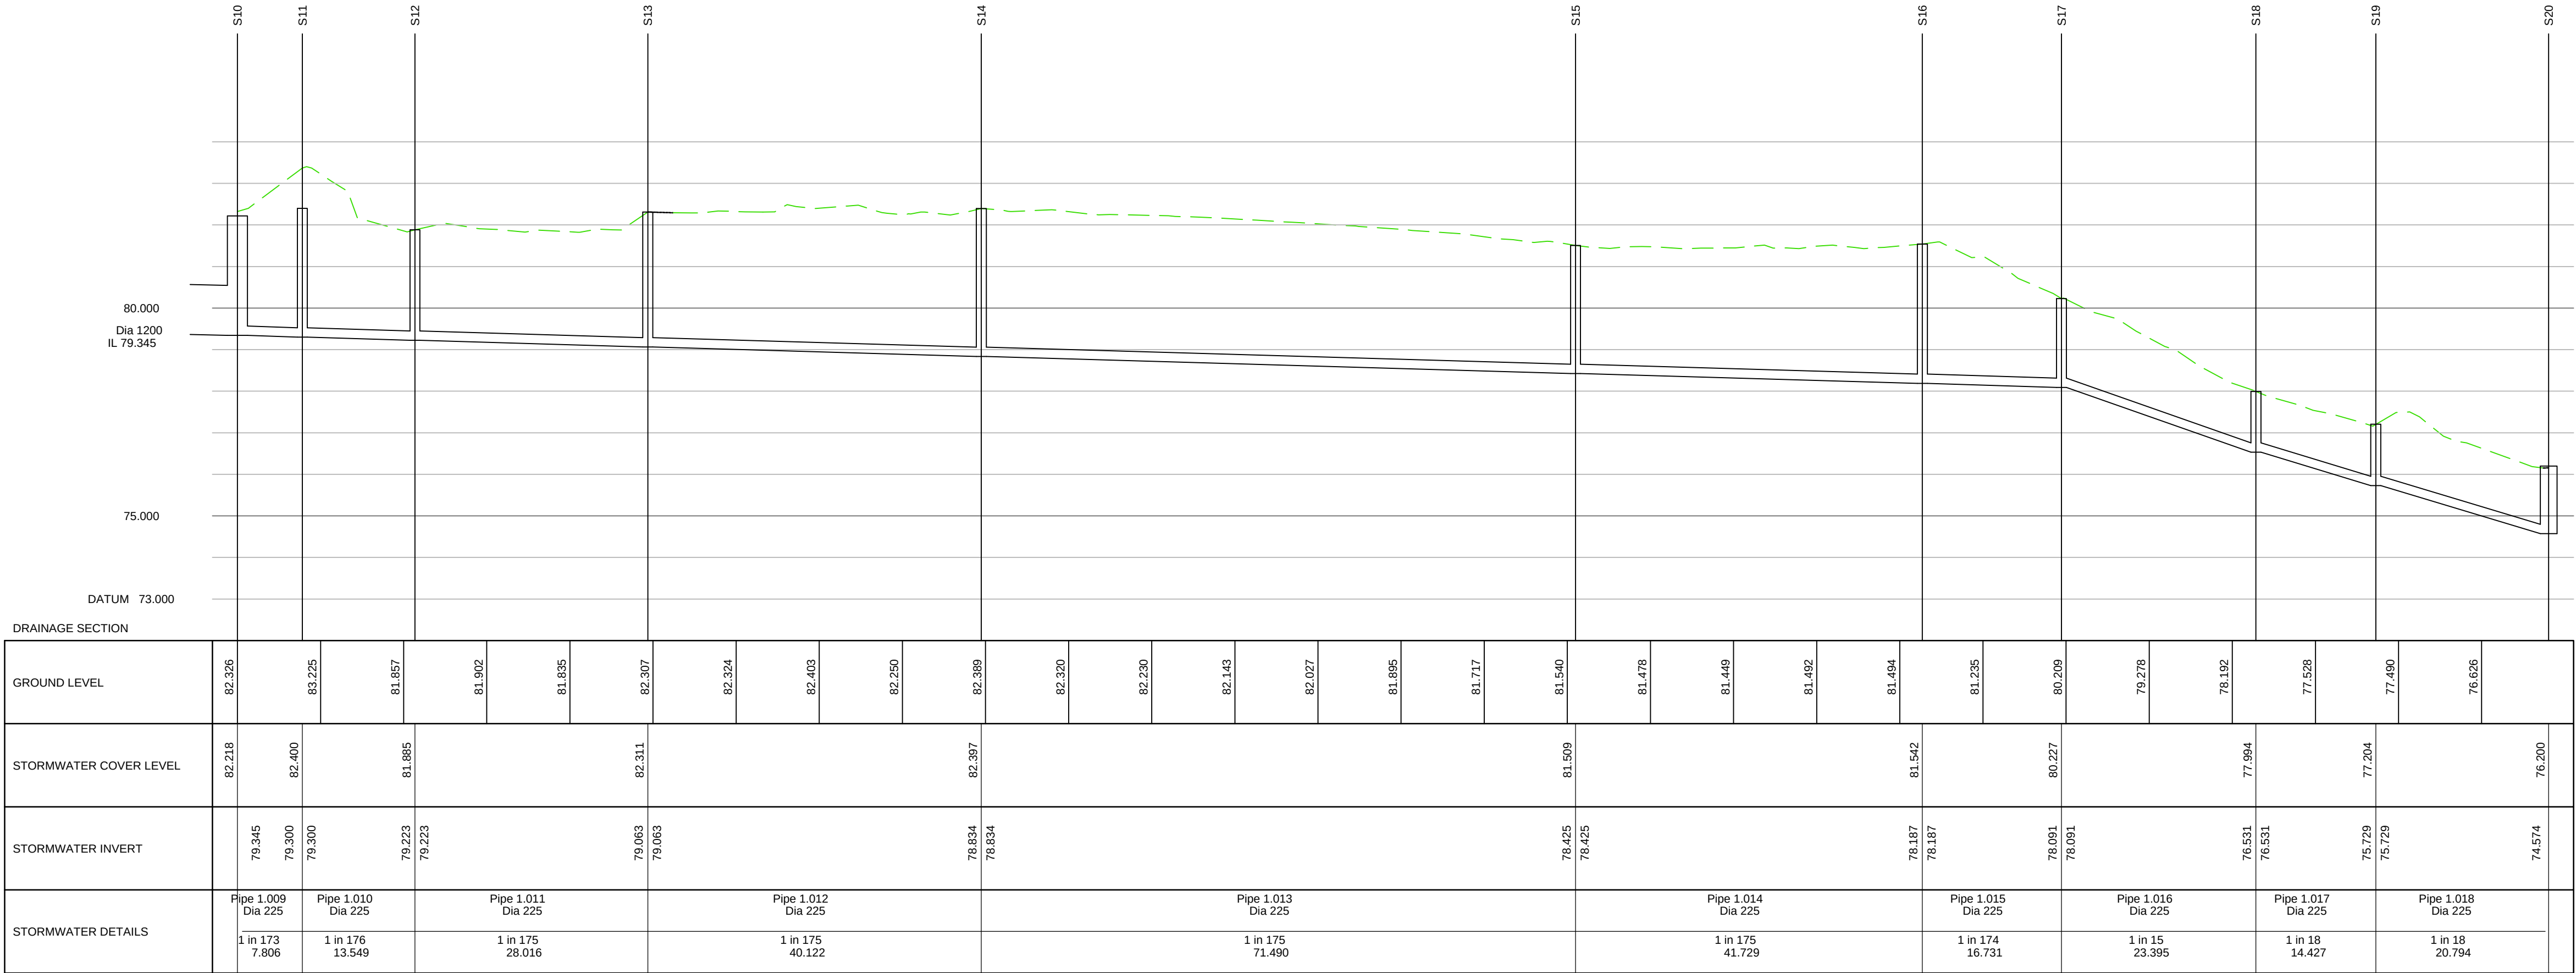

Revision Details By Check Date Suffix

Drawing Number J01195/A1/009 Revision 1

LAND AT NEWBRIDGE
BRITISH LEGION
FFORD KAYTON LL143RB

Drawing Title

ROAD AND DRAINAGE
LONGITUDINAL SECTION
SHEET 3 OF 3

Scale at A1 1:500
Drawn NJC
Tech Chk JJM
Det Chk JJM
Approved James Mew's
Date 29.29.2013

www.jnmengineering.co.uk
84 Lloyds Head, Jackfield
Ironbridge, TF8 7LZ.
Tel: 01952 885767
info@jnmengineering.co.uk
Company Registration Number: 05782540